
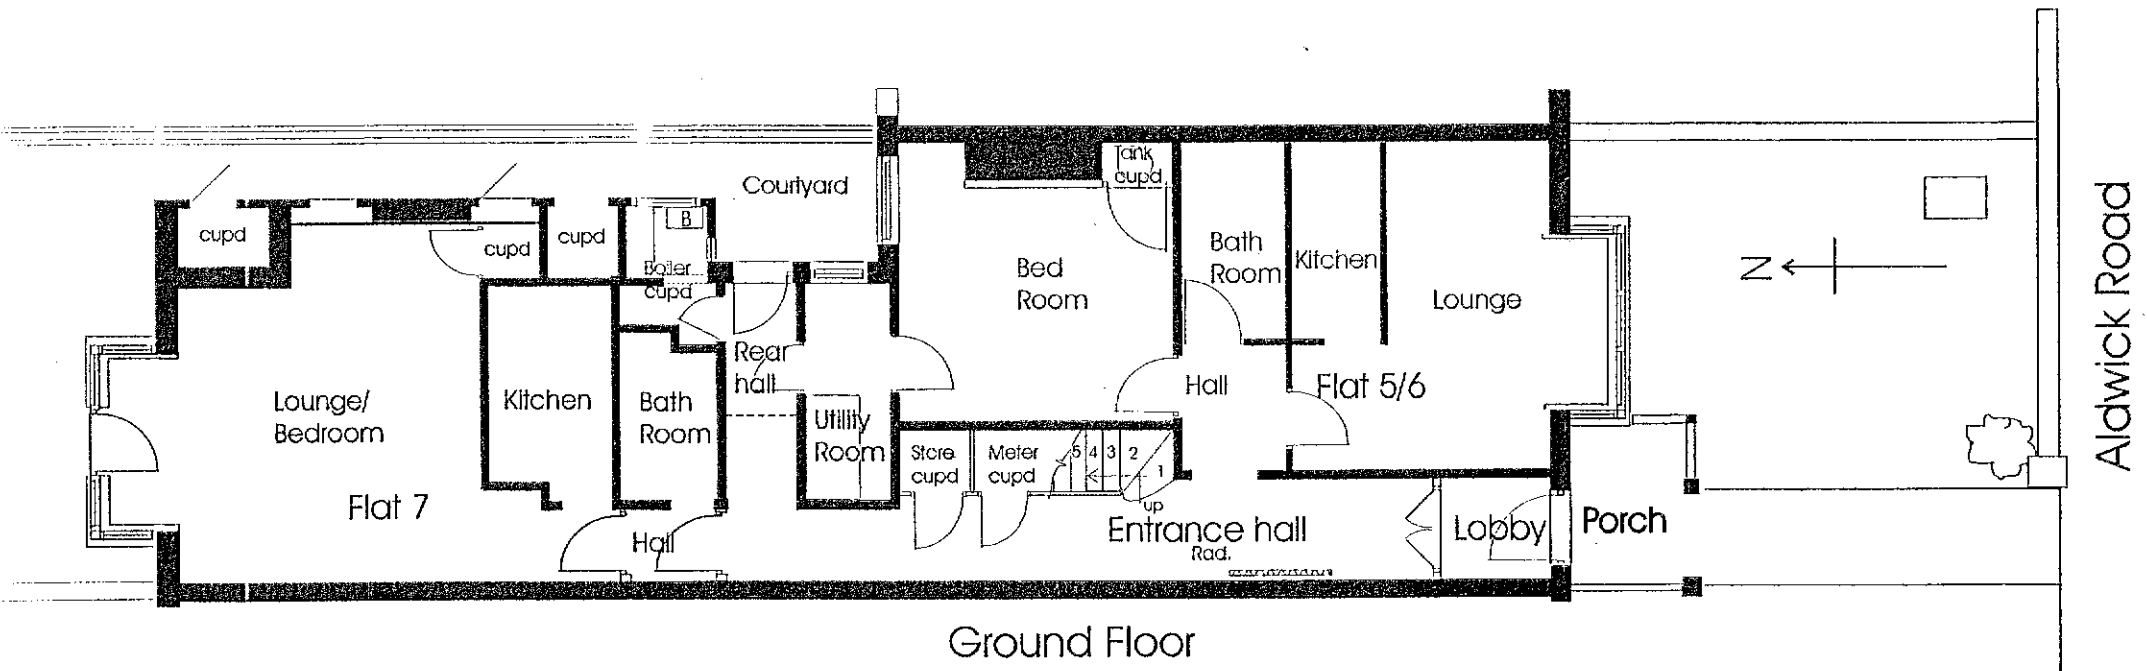
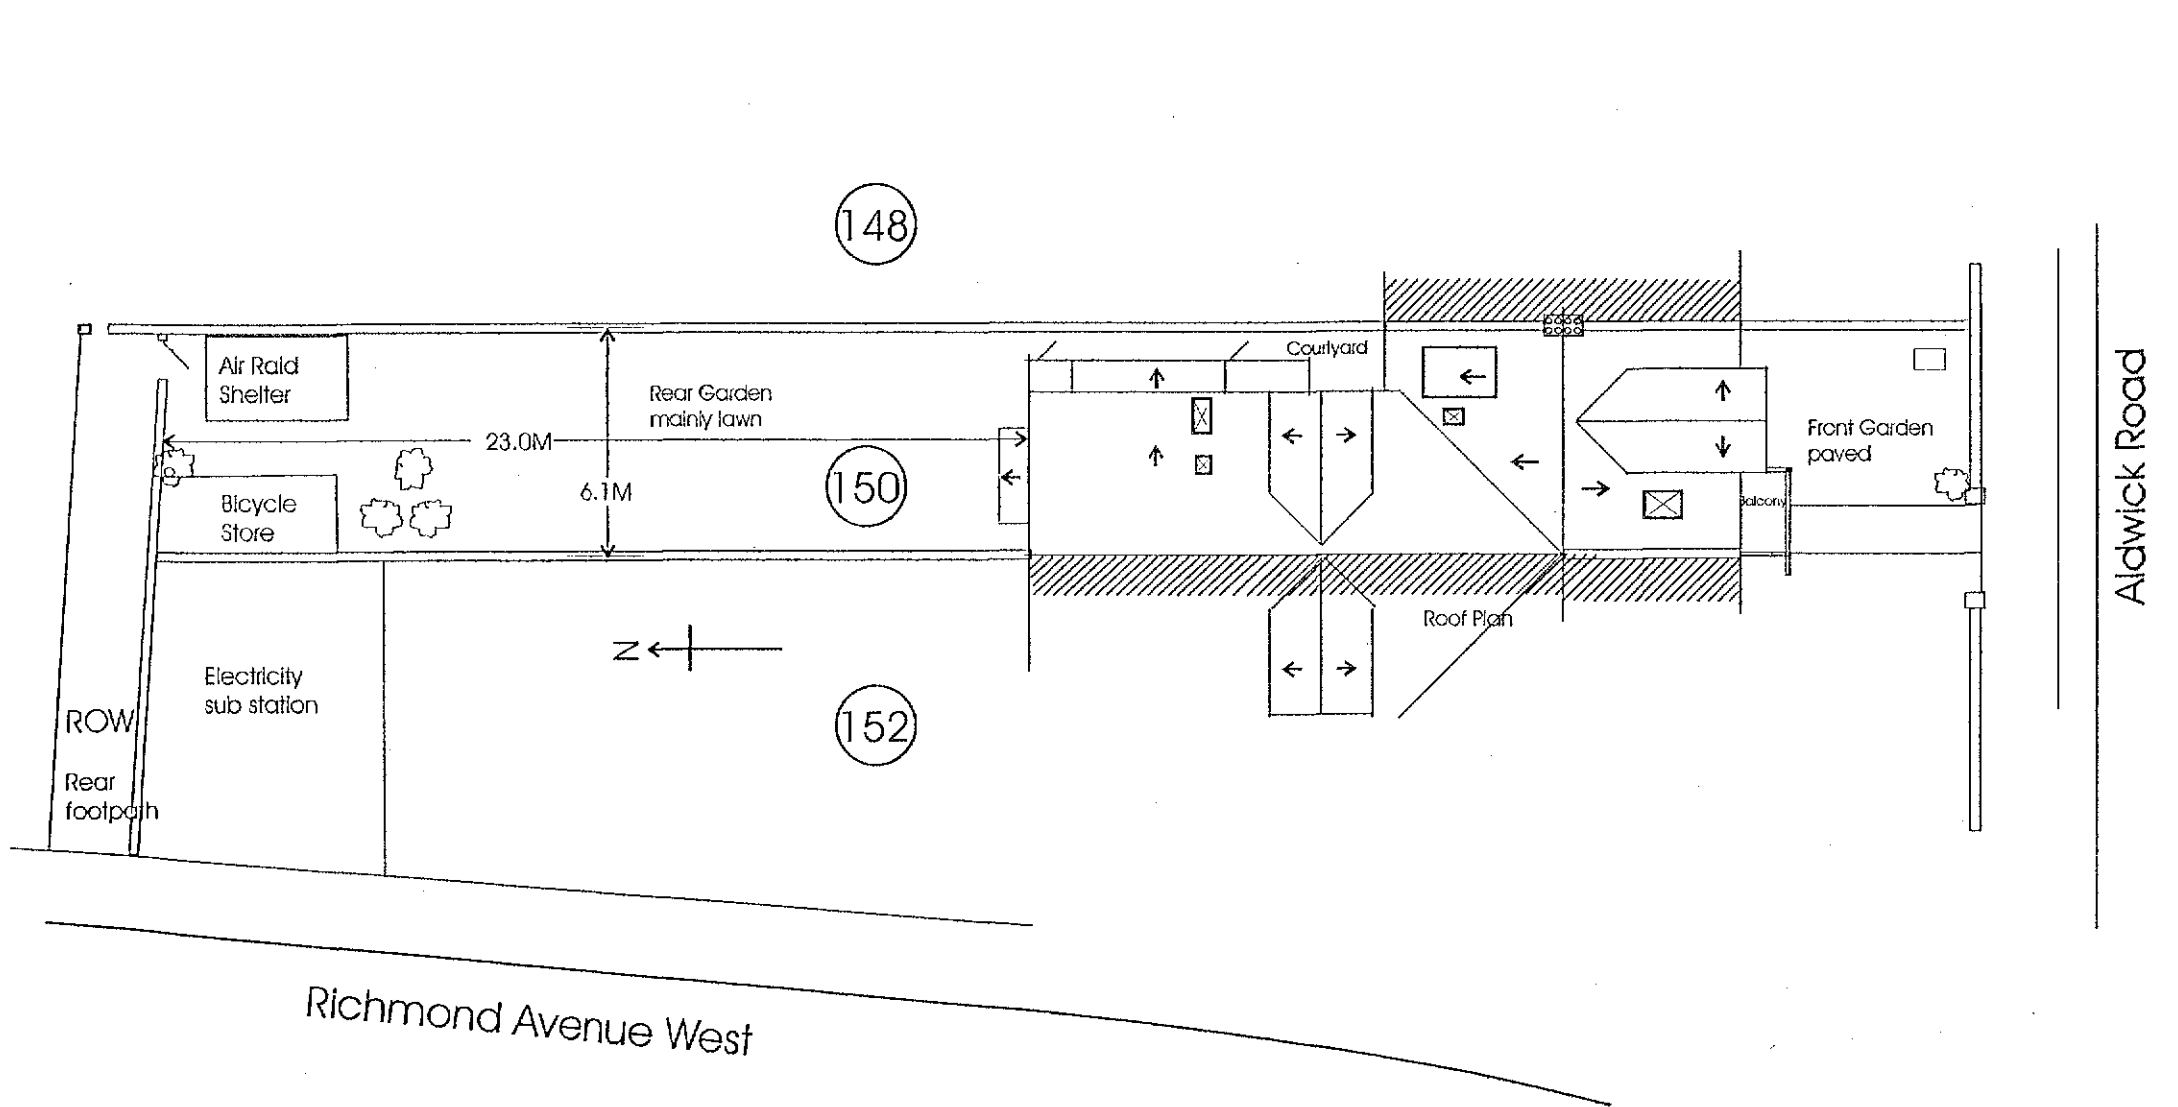
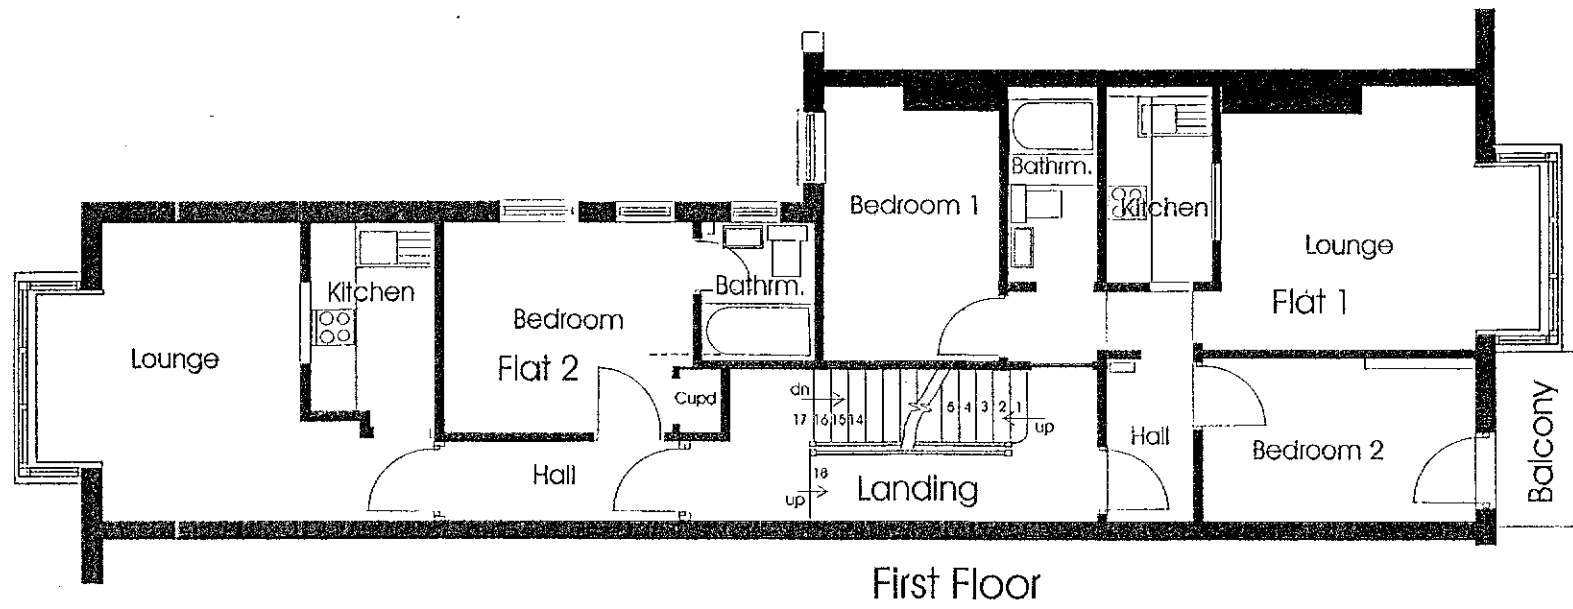
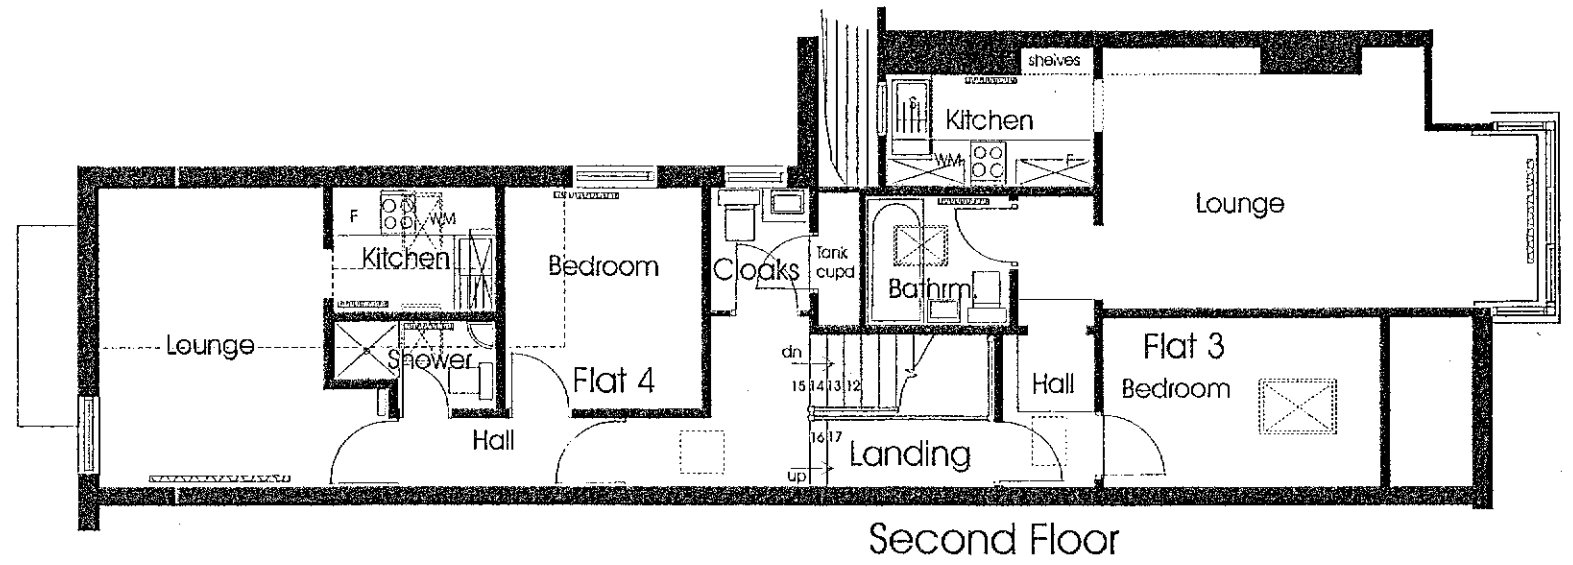


Notes

- 1. This is a computerised drawing -
- Do not scale off except for Planning purposes
- 2. All dimensions to be checked on site
- 3. This drawing is copyright of John Wood-Roe

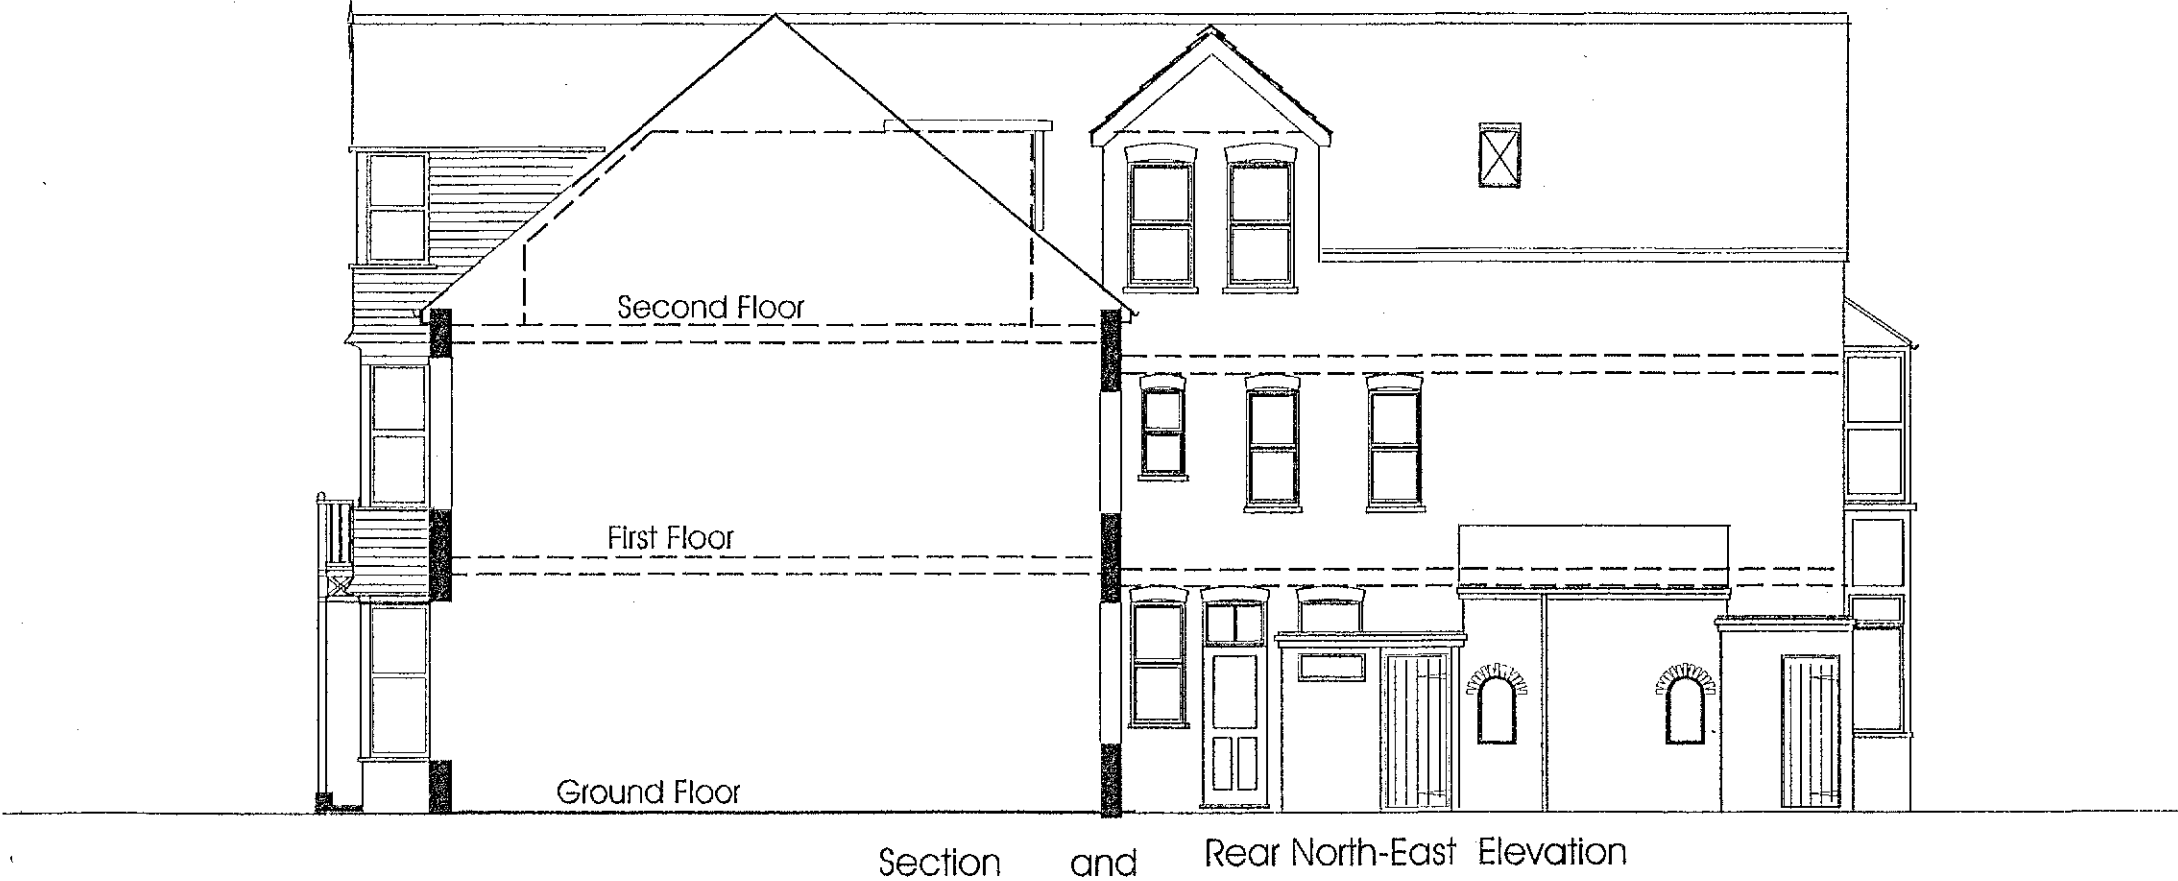

January 2019 Site Plan 150 Aldwick Road, Bognor Regis Scale 1:200

January 2019 Flats at 150 Aldwick Road, Bognor Regis Scale 1:100

John C. Wood-Roe
Surveyor and Architectural
Consultant
19 North Pallant
Chichester
West Sussex, PO19 1TQ
(01243) 776868

PROJECT
150 Aldwick Road
Bognor Regis, West Sussex

DRAWING
Floor Plans, Elevations
and Site Plan

DATE
January 2019

JOB
3562

DRAWING
9 A