




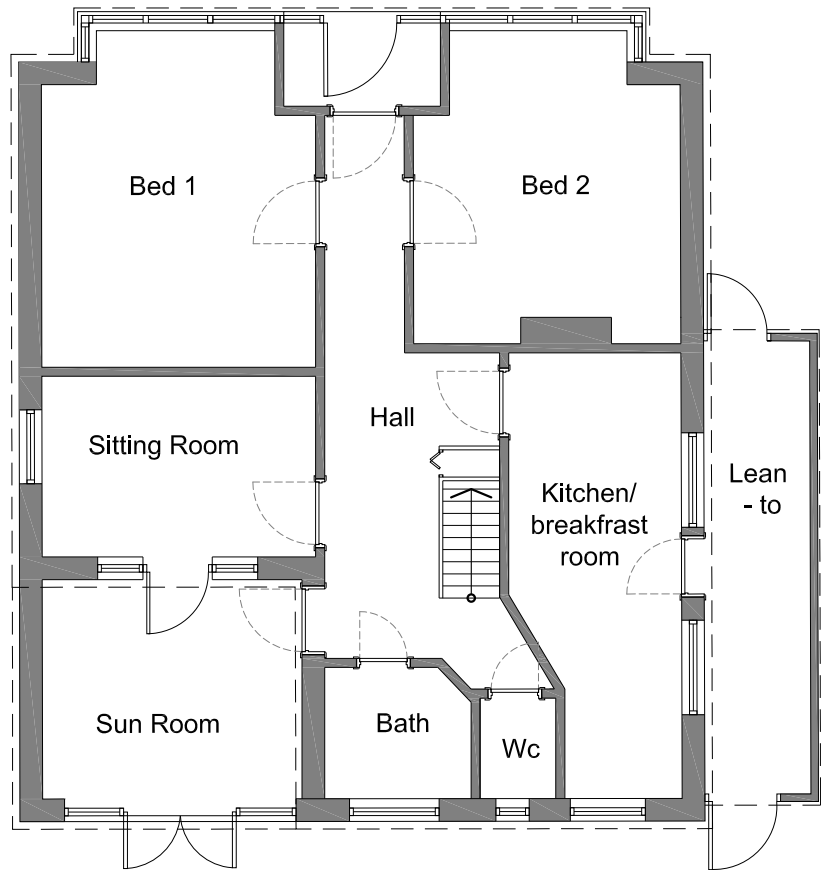

EXISTING GROUND FLOOR PLAN
Sc. 1:100

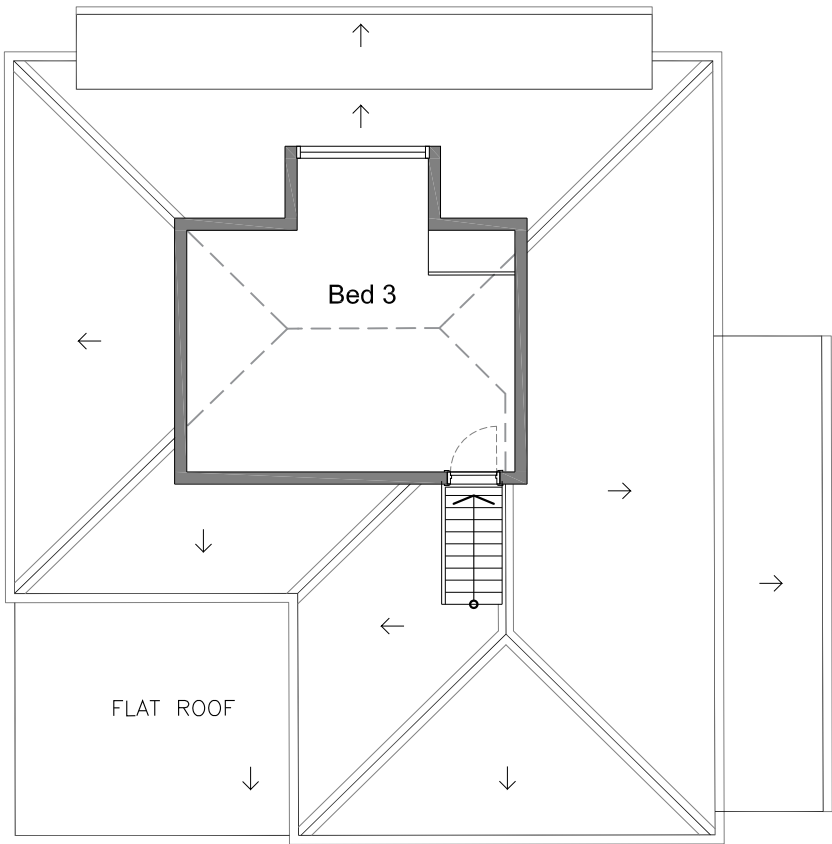




EXISTING FIRST FLOOR PLAN
Sc. 1:100

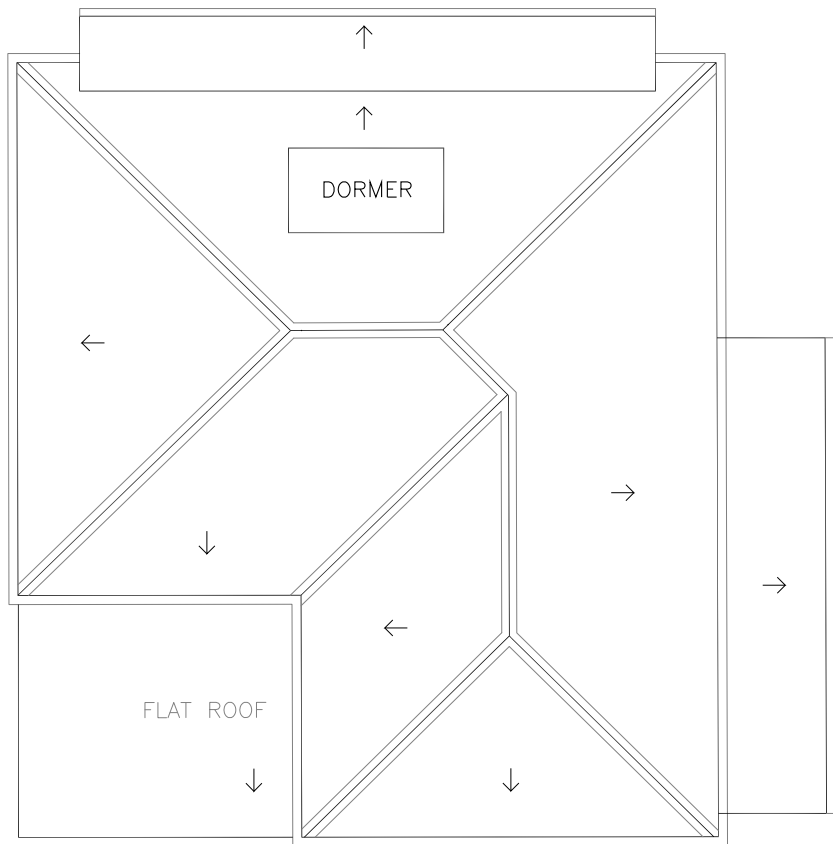

EXISTING ROOF PLAN
Sc. 1:100

Figured dimensions only are to be used. All dimensions to be checked on site. Differences between drawings and between drawings and specification or bills of quantities to be reported to JJR Designs Ltd
© This drawing is prepared for the application for:
1. Planning permission
2. Building Regulation Permisslon
on behalf of the applicant named below and for no other purpose.
The copyright of the drawing and designs remains JJR Designs Ltd.
All copies are only for information about the application, they may not be used for any other purpose without the express written permission of JJR Designs Ltd.

Revisions:

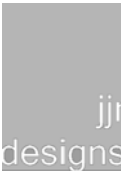 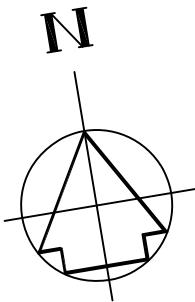

Suite 6a,
Church House,
94 Felpham Road
Felpham
West Sussex,
PO22 7PG
TEL: 01243 822081

Architectural
Services
Planning
Building Regs
On Site Supervision
Landscape Design

e-mail: info@jjrdesigns.com

Client:
COUNTERPOINT PROPERTIES LIMITED

Project:
**94, HOOK LANE, BOGNOR REGIS
PO22 8AT**

Drawing Title:
EXISTING FLOOR PLANS

Issue status:
Outline proposals ☐ Production information ☐ Scheme design ☐
Tender drawing ☐ Detail design ☐ Contract drawing ☐

Scale: 1:100 @A3	Drawn: V. Botezat	Checked: R.Stefanski	Date: Feb 2021
Job No: 1481	Drawing No: PL 103	Revision:	