
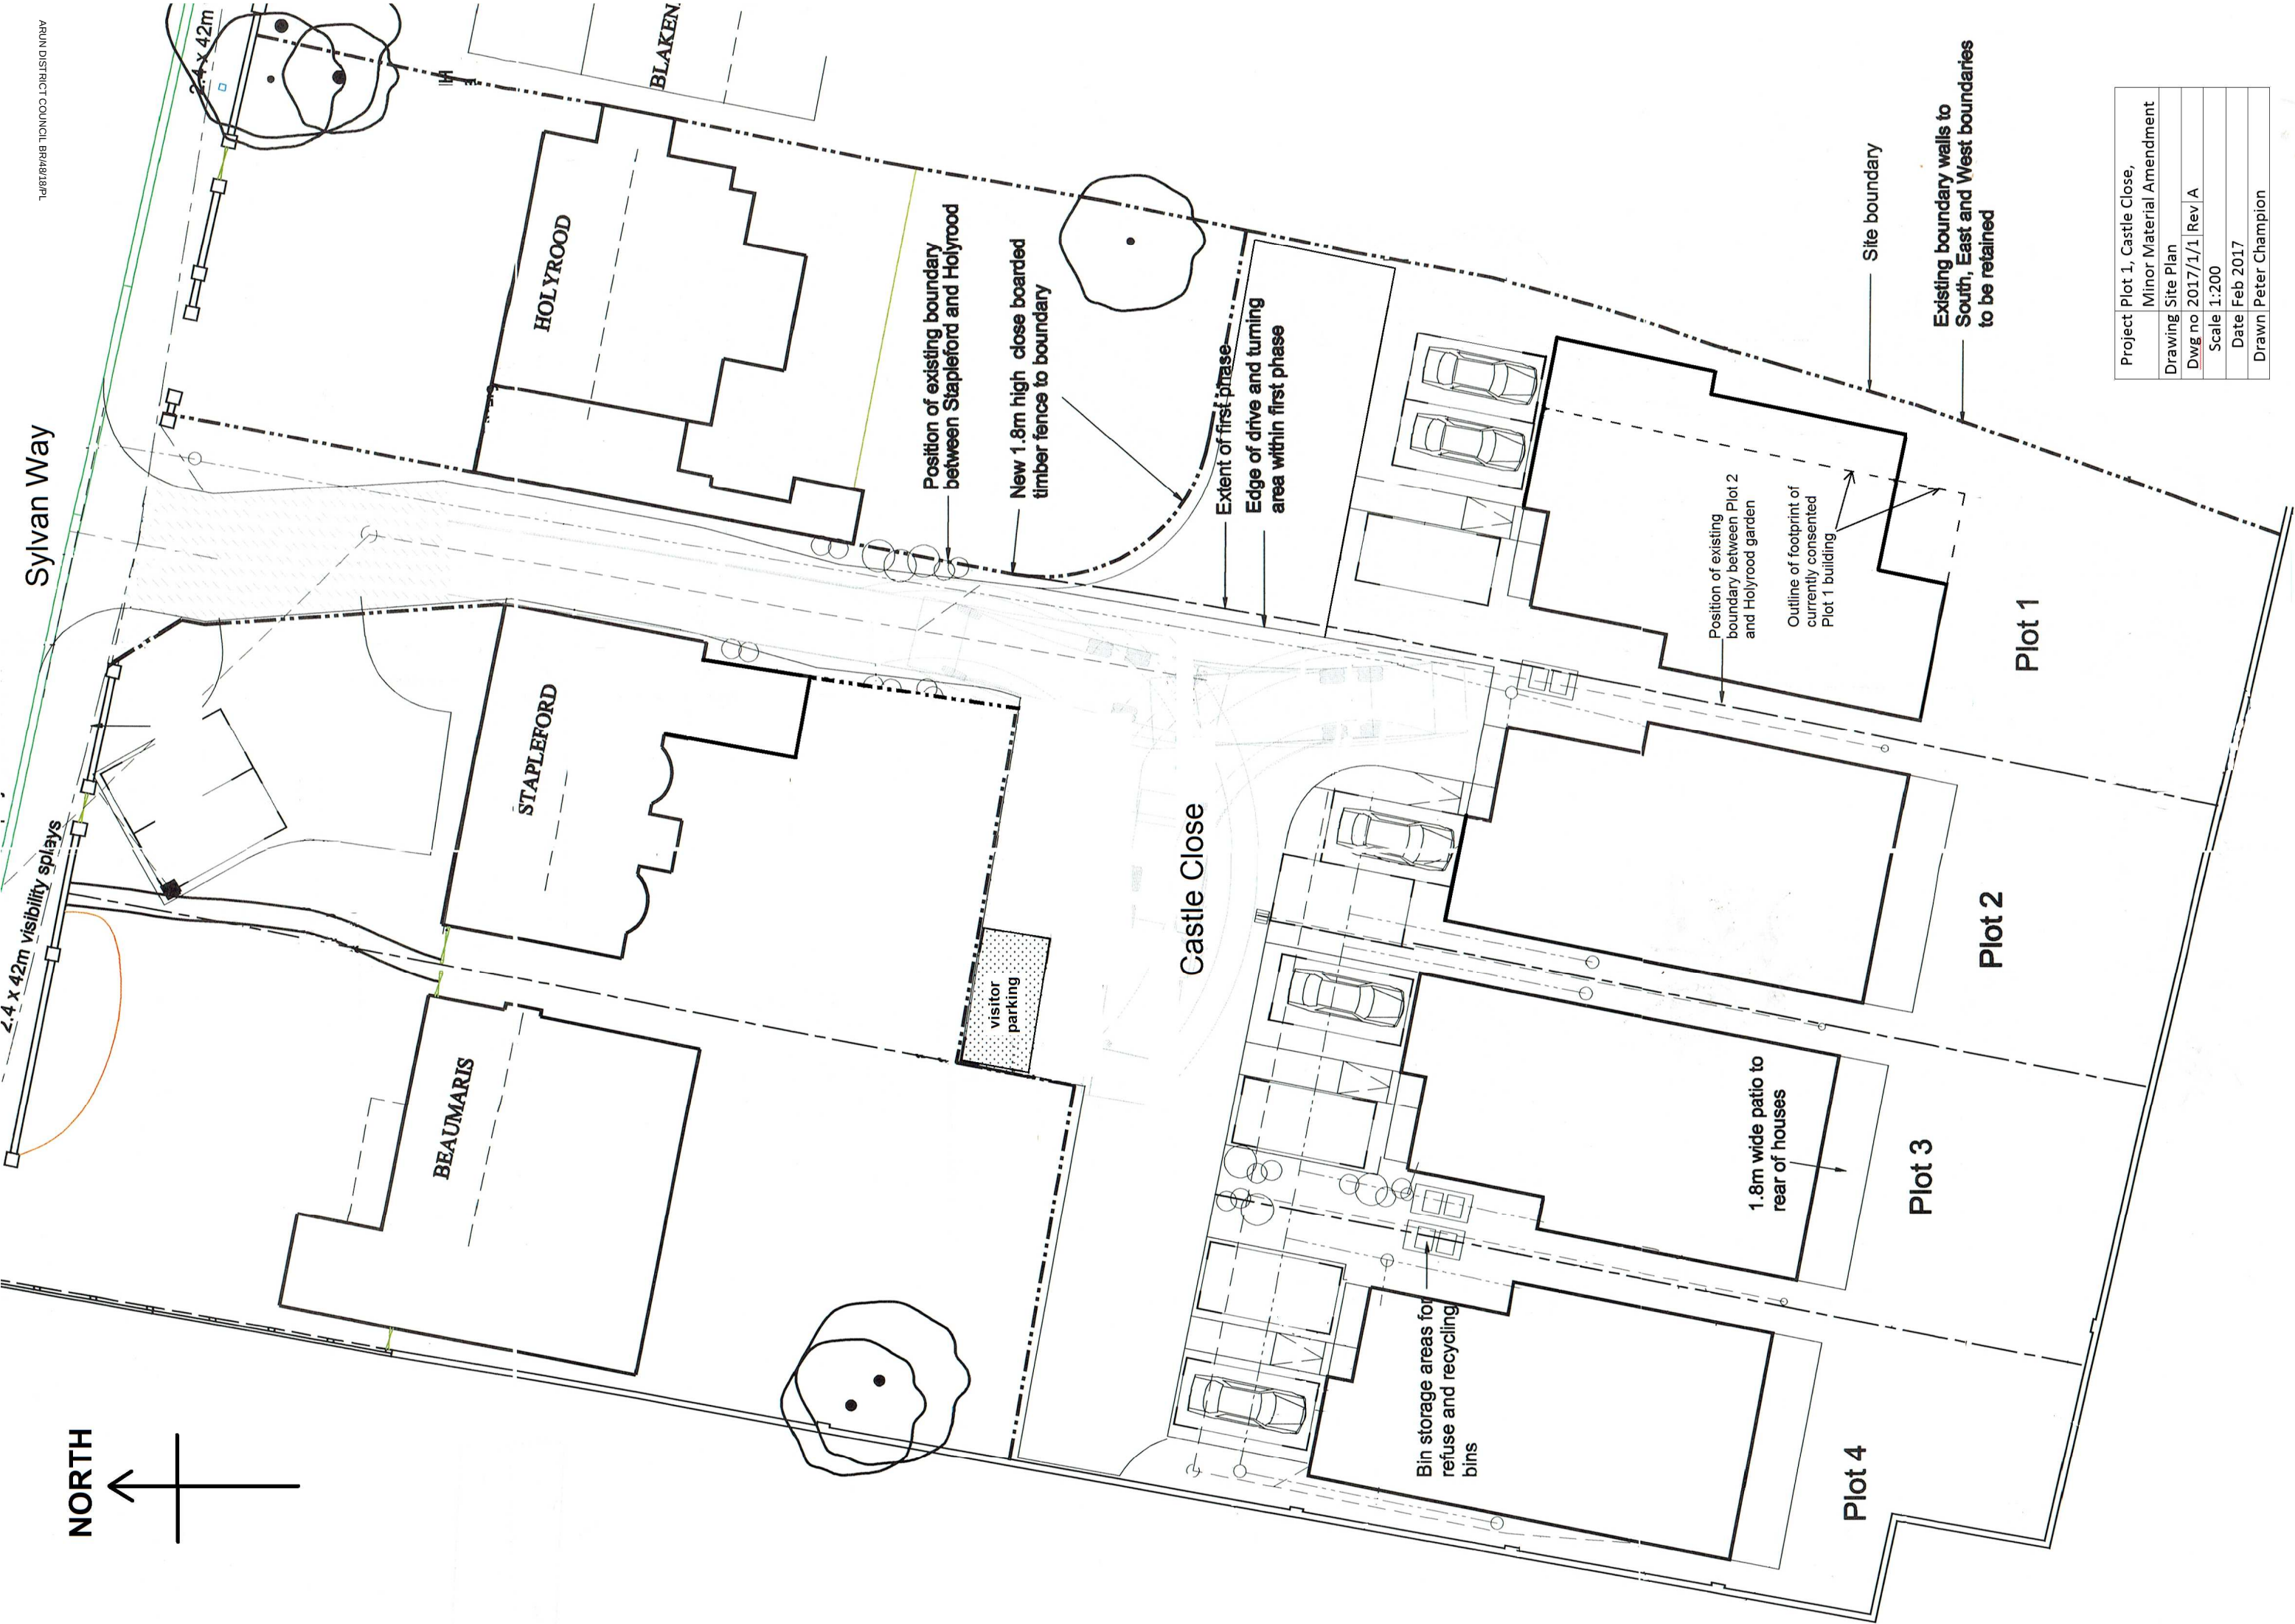


Sylvan Way

ARUN DISTRICT COUNCIL BR4818PL

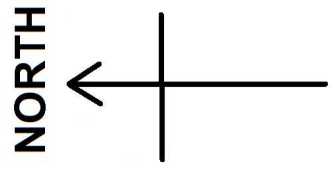

Project	Plot 1, Castle Close,
	Minor Material Amendment
Drawing	Site Plan
Dwg no	2017/1/1 Rev A
Scale	1:200
Date	Feb 2017
Drawn	Peter Champion