




PROPOSED FRONT ELEVATION 1:100

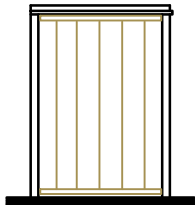


PROPOSED SIDE ELEVATIONS 1:100

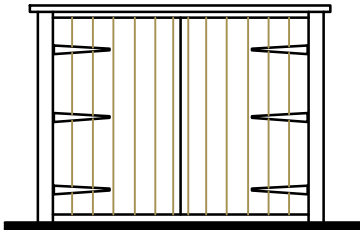


PROPOSED FRONT ELEVATION 1:100

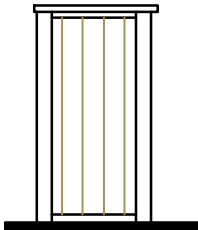


PROPOSED SIDE ELEVATIONS 1:100

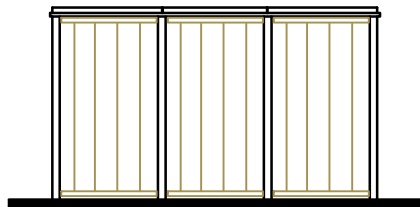


PROPOSED BACK ELEVATION 1:100

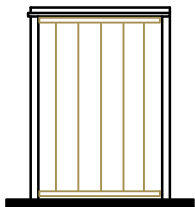


PROPOSED SIDE ELEVATIONS 1:100

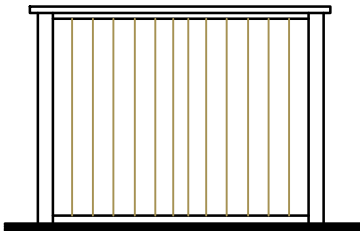



PROPOSED BACK ELEVATION 1:100

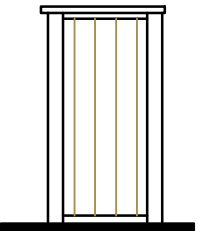

PROPOSED SIDE ELEVATIONS 1:100

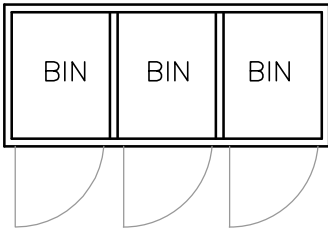

PROPOSED EXAMPLE OF RECYCLING AND CYCLE STORE LAYOUT 1:100

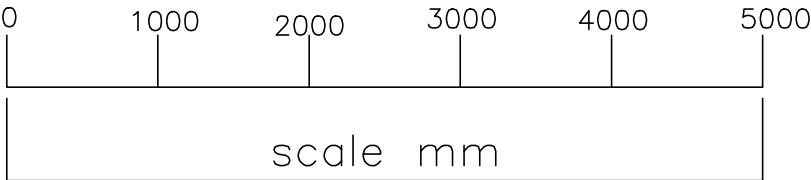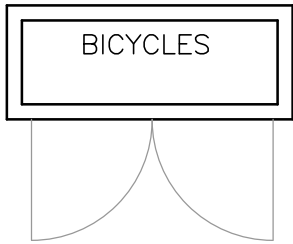

AMdesign

ARCHITECTURE DESIGN DEVELOPMENT
Leeza Aldis-Hobbs ARB RIBA SPAB

Mob: 07756 329400
e-mail: leeza@amdesignltd.co.uk

PROJECT
**13-17 RICHMOND AVE
BOGNOR REGIS
WEST SUSSEX
PO21 2YE**
PROJECT STAGE
PLANNING

DRAWING
BINS & CYCLE STORES
DRAWING No
313/106
REVISION
SCALE 1:50
DATE FEB 2022
DRAWN LA
CHECKED

	paper size A3	
LETTER	REVISION	DATE
This scheme is subject to town planning and all other necessary consents. All dimesions and levels to be checked on site. This drawing is to be read in conjunction with other relevant drawings and documents. Report all discrepancies to the Architect before work commences. AM Design is the trading name of AM Design Ltd © AM Design Ltd. All rights reserved.		