

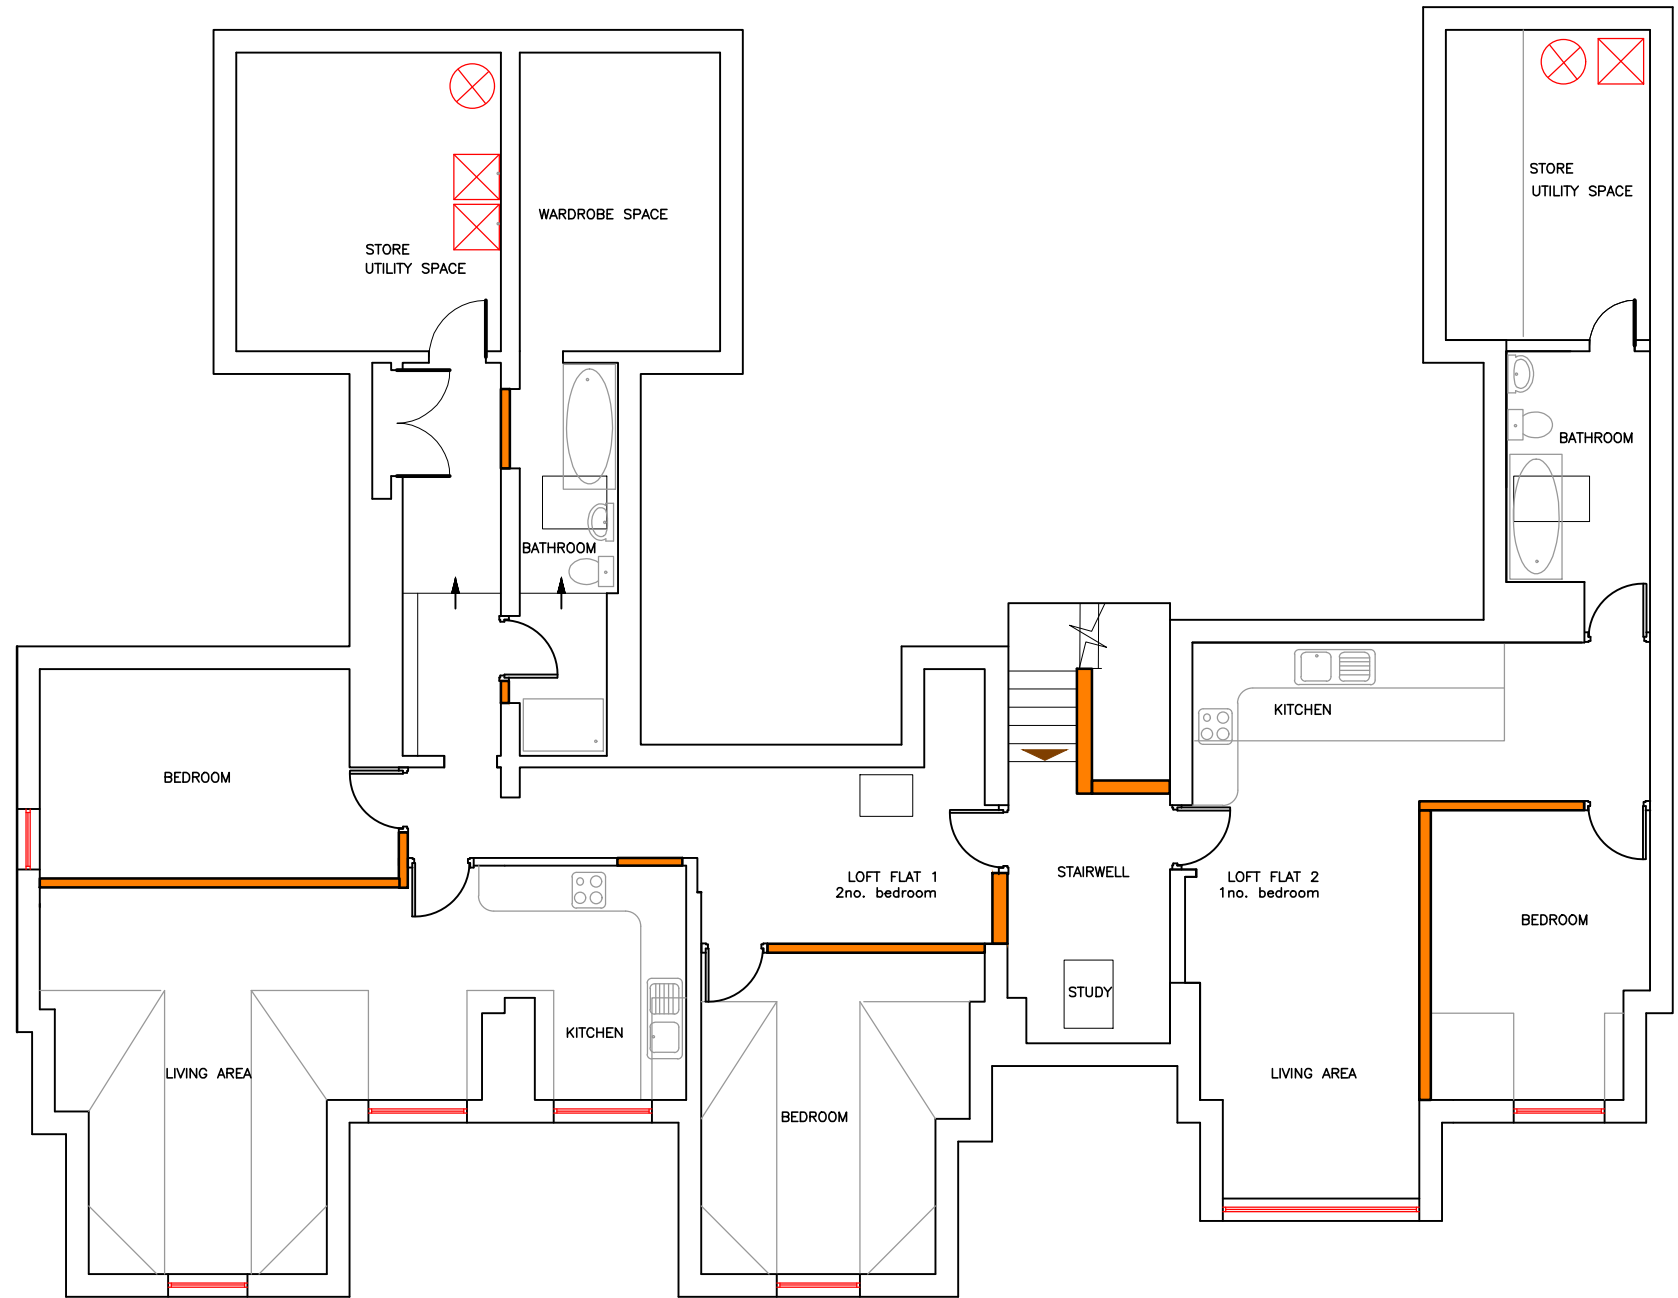


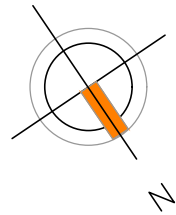

LOFT FLAT 1. 2 BEDROOM 85+m2
LOFT FLAT 2. 1 BEDROOM 52m2

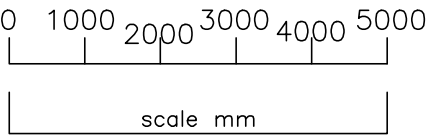

PROPOSED SECOND FLOOR PLAN 1:100

AMdesign ARCHITECTURE DESIGN DEVELOPMENT Leeza Aldis-Hobbs ARB RIBA SPAB Mob: 07756 329400 e-mail: leeza@amdesignltd.co.uk	PROJECT 13-17 RICHMOND AVE BOGNOR REGIS WEST SUSSEX PO21 2YE PROJECT STAGE PLANNING	DRAWING PROPOSED PLAN SECOND FLOOR DRAWING No 313/103 REVISION SCALE 1:100 DATE FEB 2022 DRAWN LA CHECKED	paper size A3		
			LETTER	REVISION	DATE
			This scheme is subject to town planning and all other necessary consents. All dimesions and levels to be checked on site. This drawing is to be read in conjunction with other relevant drawings and documents. Report all discrepancies to the Architect before work commences. AM Design is the trading name of AM Design Ltd © AM Design Ltd. All rights reserved.		