

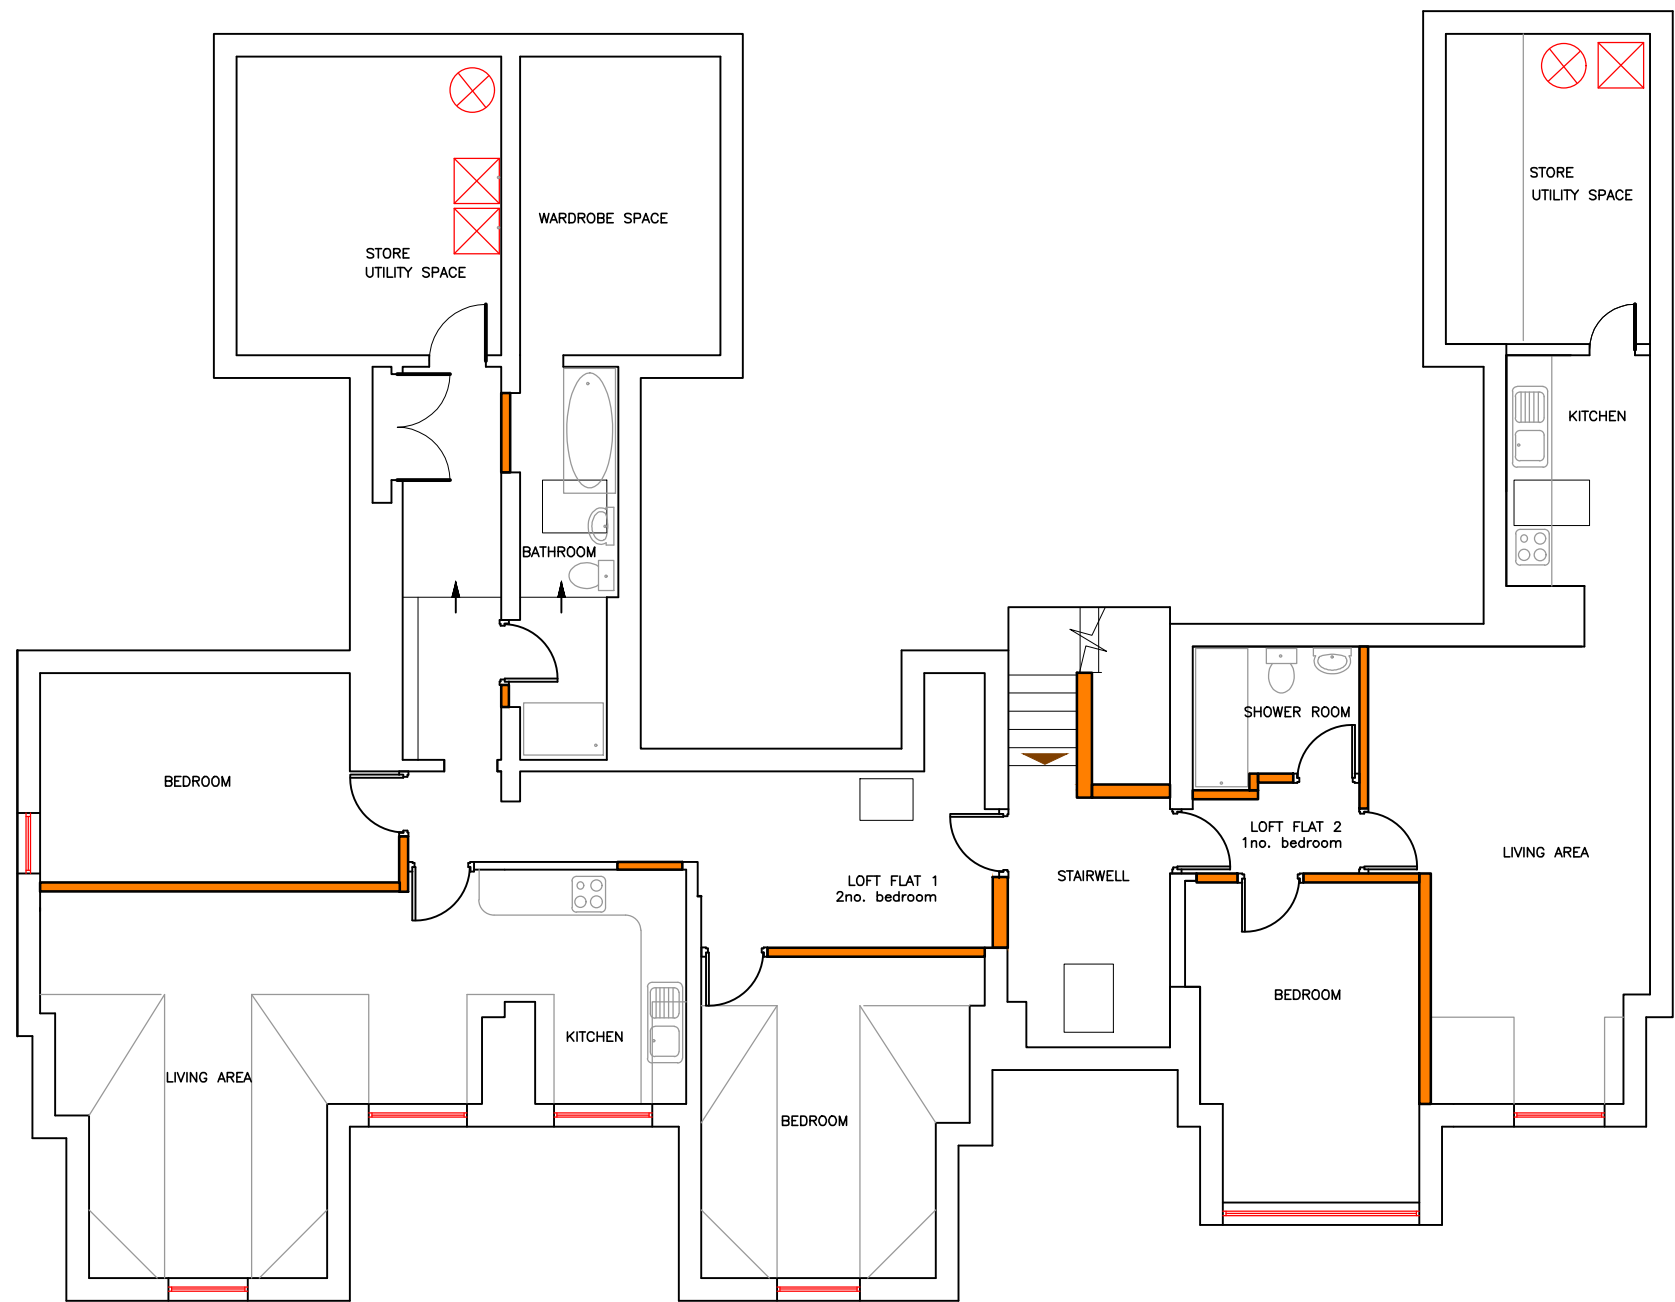


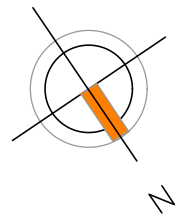

LOFT FLAT 1. 2 BEDROOM 85+m2
LOFT FLAT 2. 1 BEDROOM 52m2

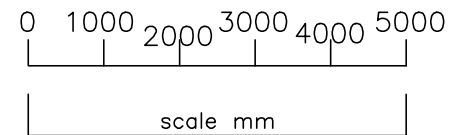

PROPOSED SECOND FLOOR PLAN 1:100

AMdesign

ARCHITECTURE DESIGN DEVELOPMENT
Leeza Aldis-Hobbs ARB RIBA SPAB

Mob: 07756 329400
e-mail: leeza@amdesignltd.co.uk

PROJECT
**13-17 RICHMOND AVE
BOGNOR REGIS
WEST SUSSEX
PO21 2YE**
PROJECT STAGE
PLANNING

DRAWING
**PROPOSED PLAN
SECOND FLOOR**
DRAWING No
313/103
REVISION
A
SCALE 1:100
DATE FEB 2022
DRAWN LA
CHECKED

	paper size A3	
LETTER	REVISION	DATE
This scheme is subject to town planning and all other necessary consents. All dimesions and levels to be checked on site. This drawing is to be read in conjunction with other relevant drawings and documents. Report all discrepancies to the Architect before work commences. AM Design is the trading name of AM Design Ltd © AM Design Ltd. All rights reserved.		