



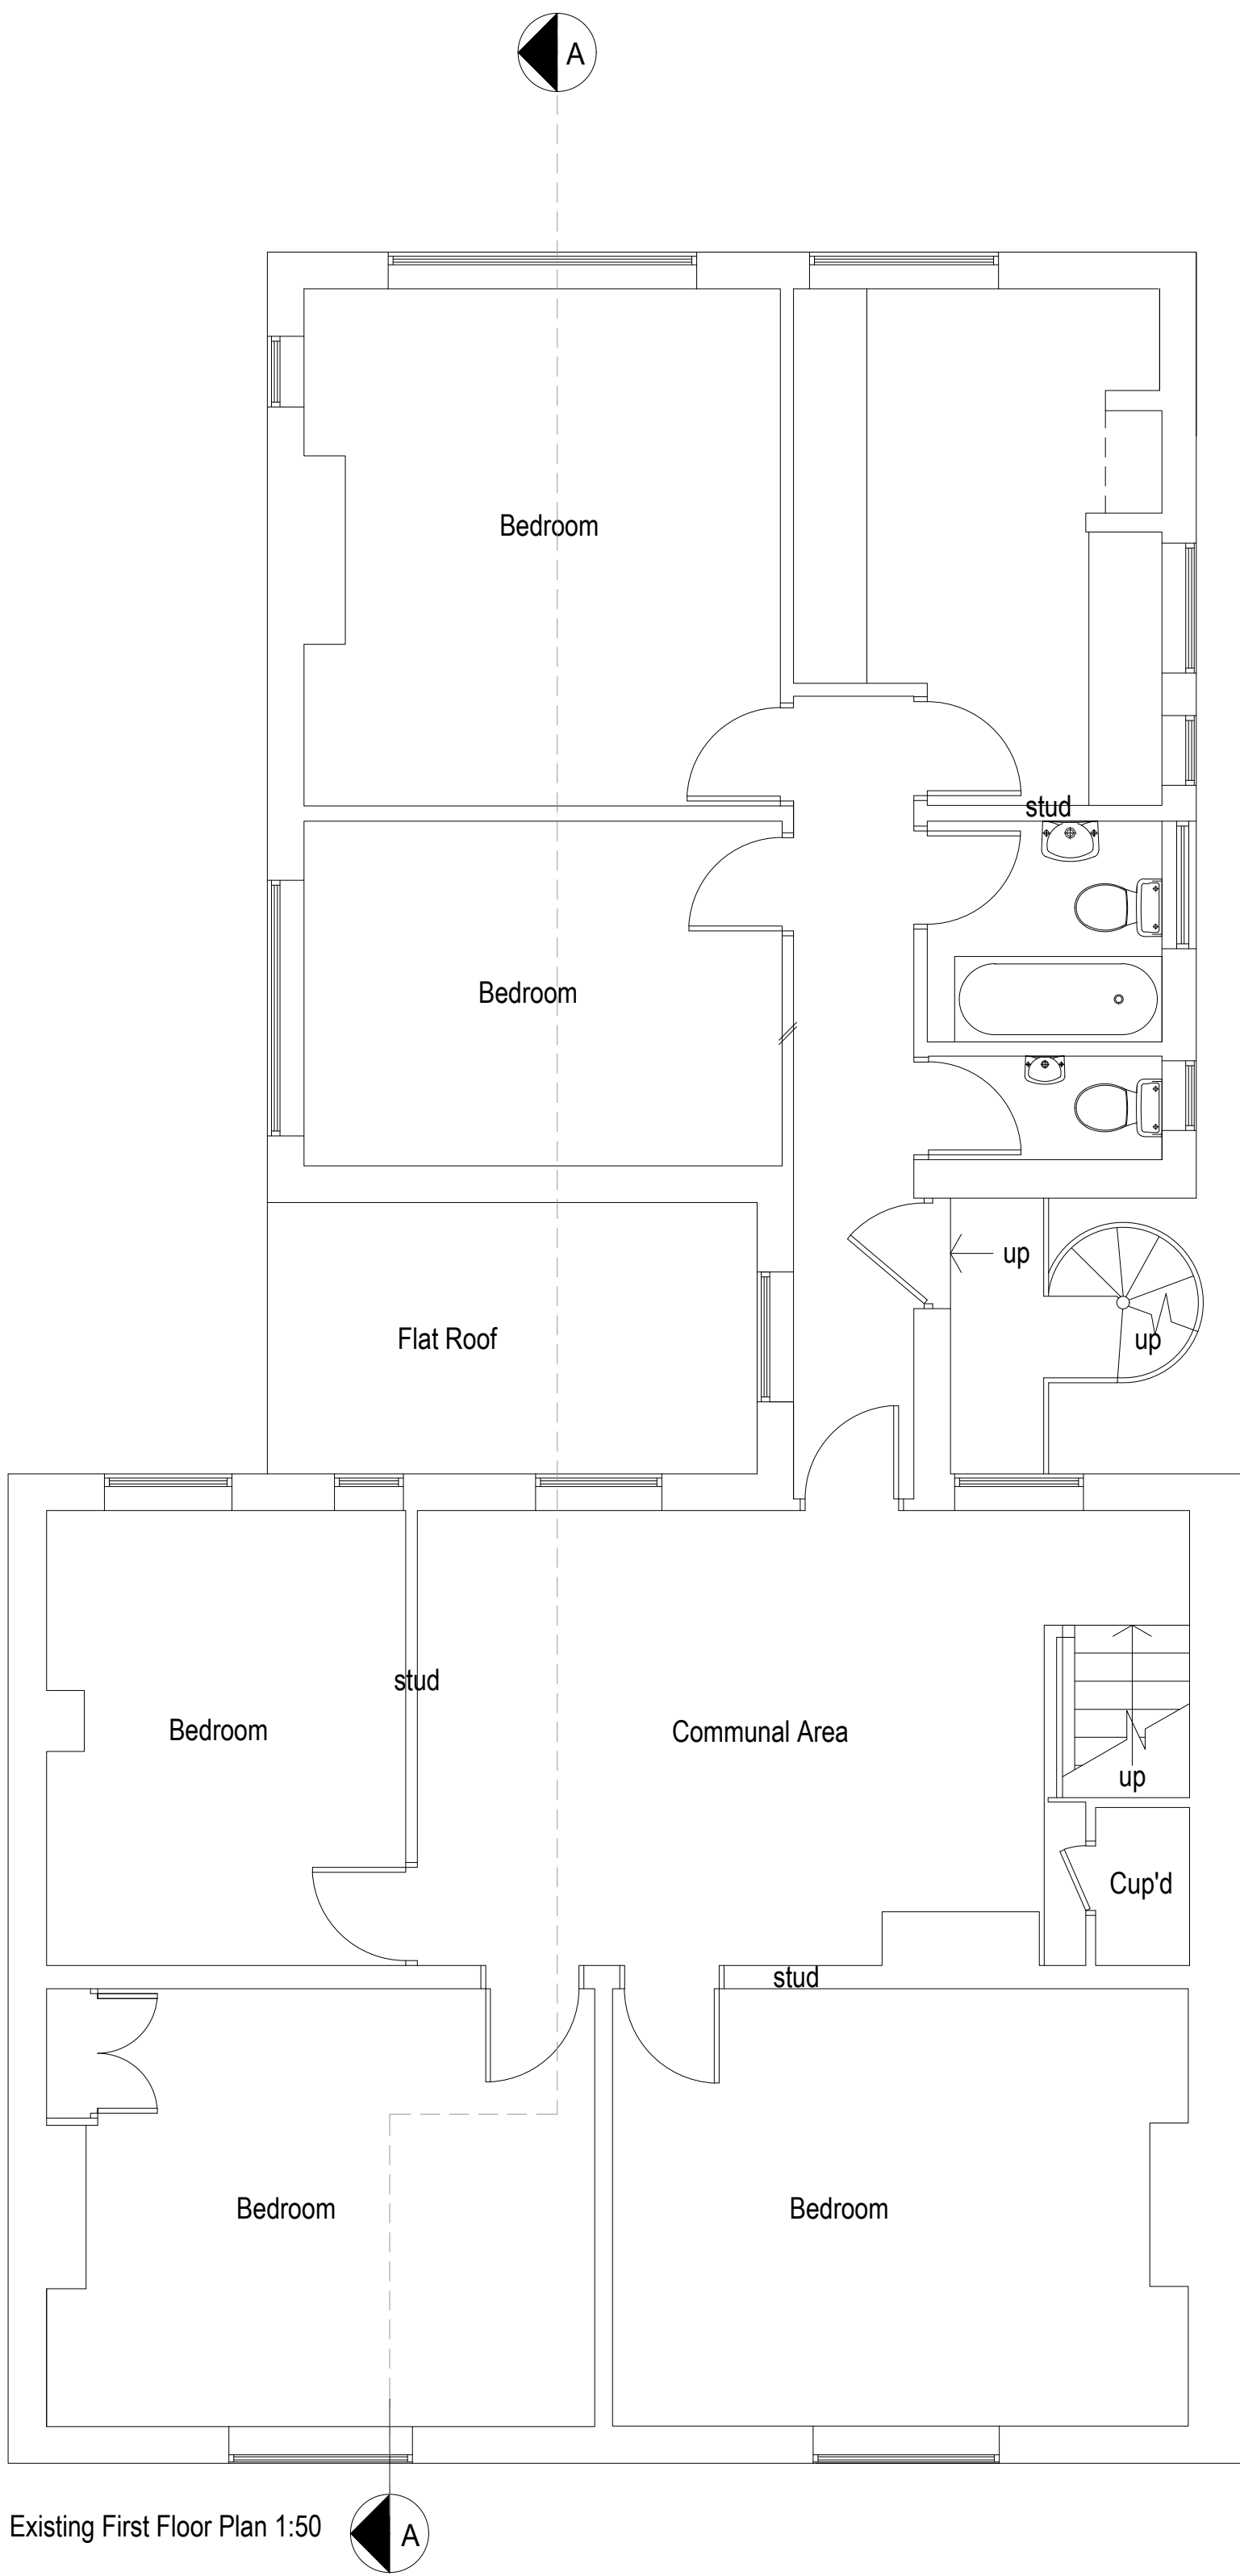

Existing First Floor Plan 1:50

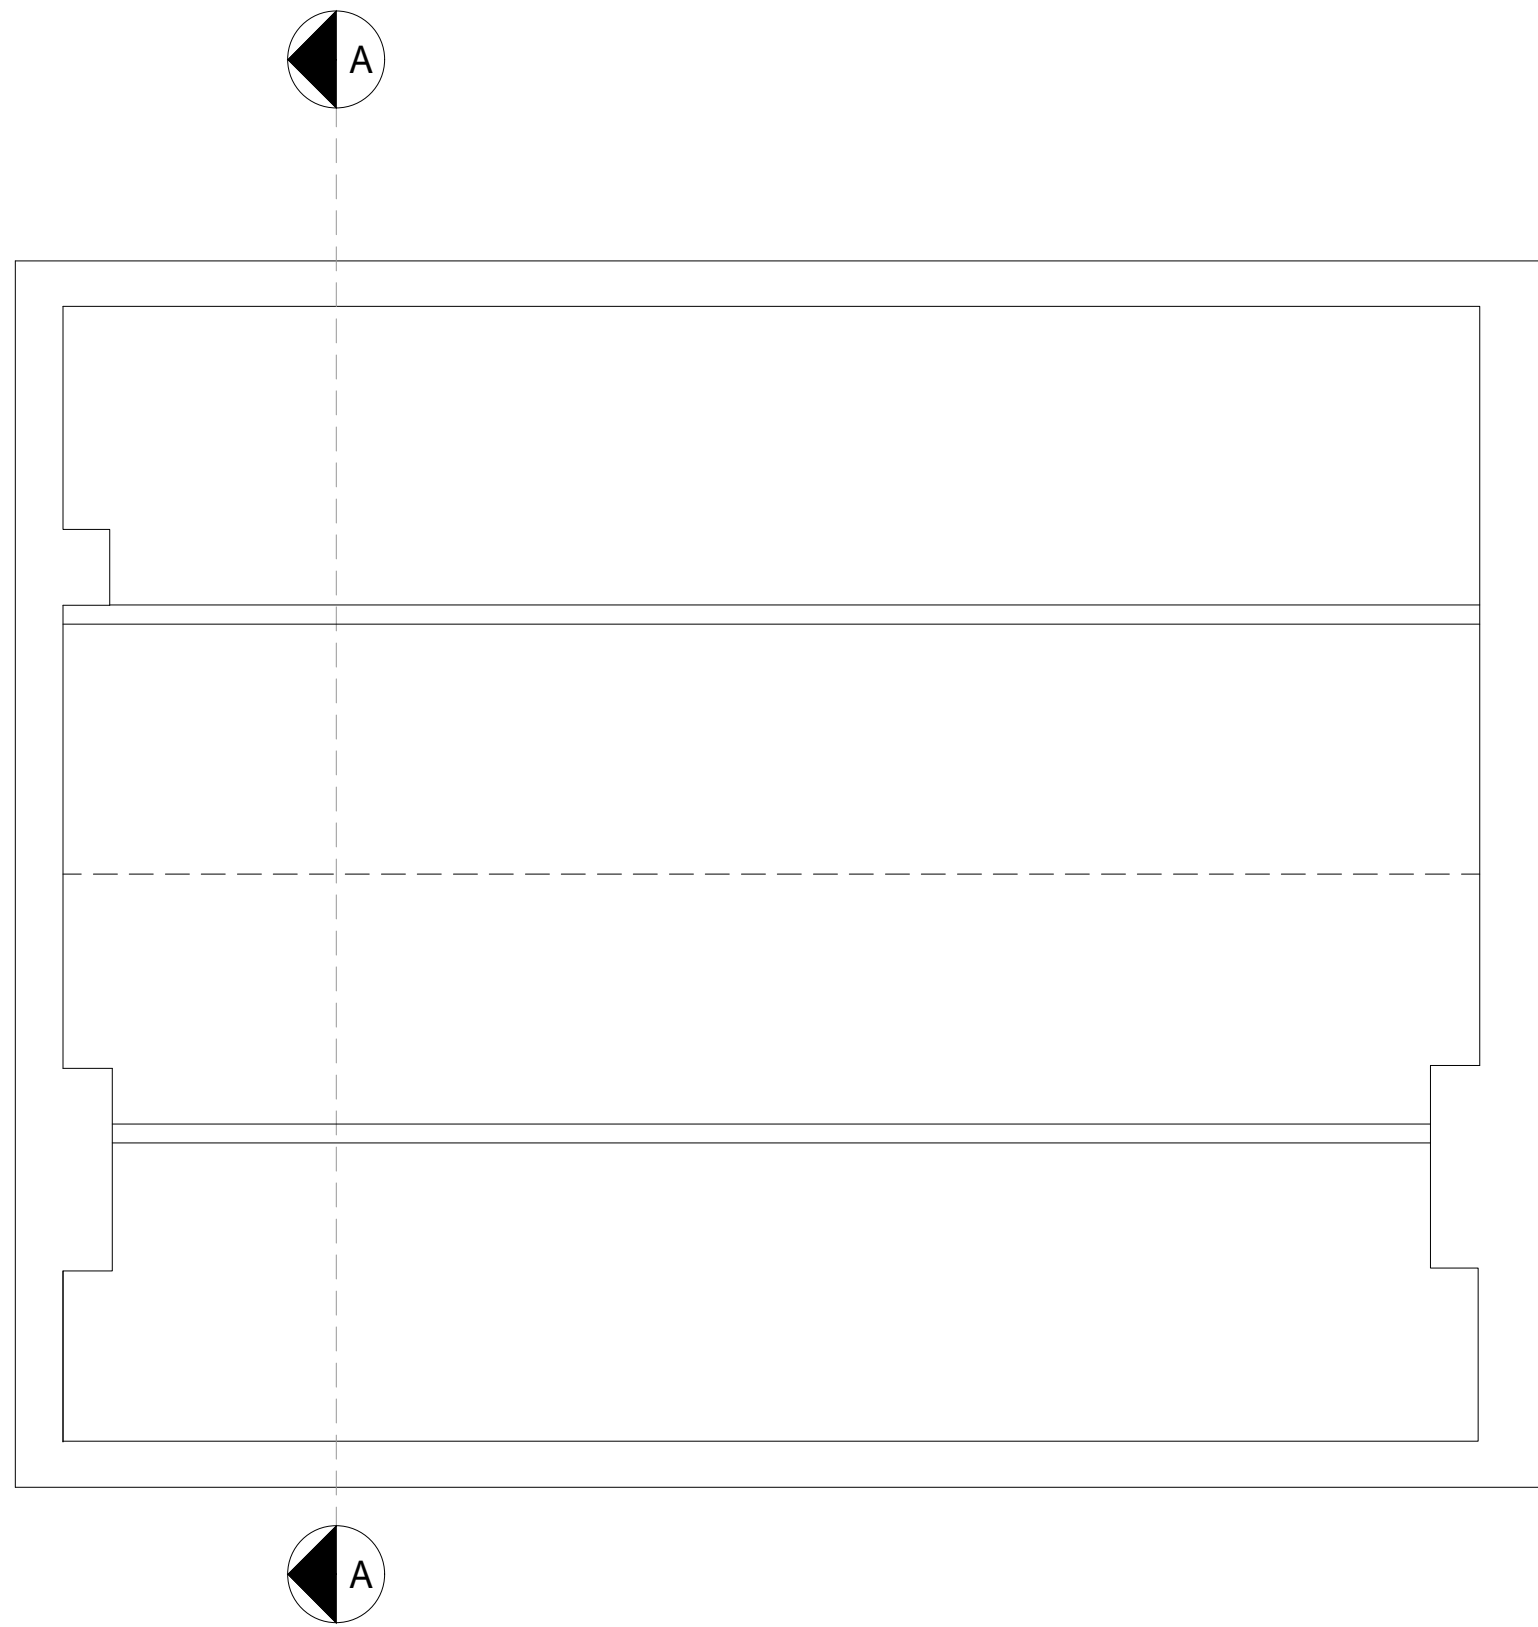

Existing Loft Floor Plan 1:50



amendments	
bpm	Architectural Services Ltd.
client	SPP
project	83 Aldwick Road Bognor Regis PO21 2NT
project ref:	2446
Drawing No.	02
drawing title	Existing First and Loft Floor Plans
drawn by	DH / AW
date	Dec 21
scale	1:50@ A1
	www.bpmnet.co.uk info@bpmnet.co.uk
Do not scale off drawing, check all goods materials workmanship to all dimensions on site before all work is commenced conform with current building regs BSS and COP's	