



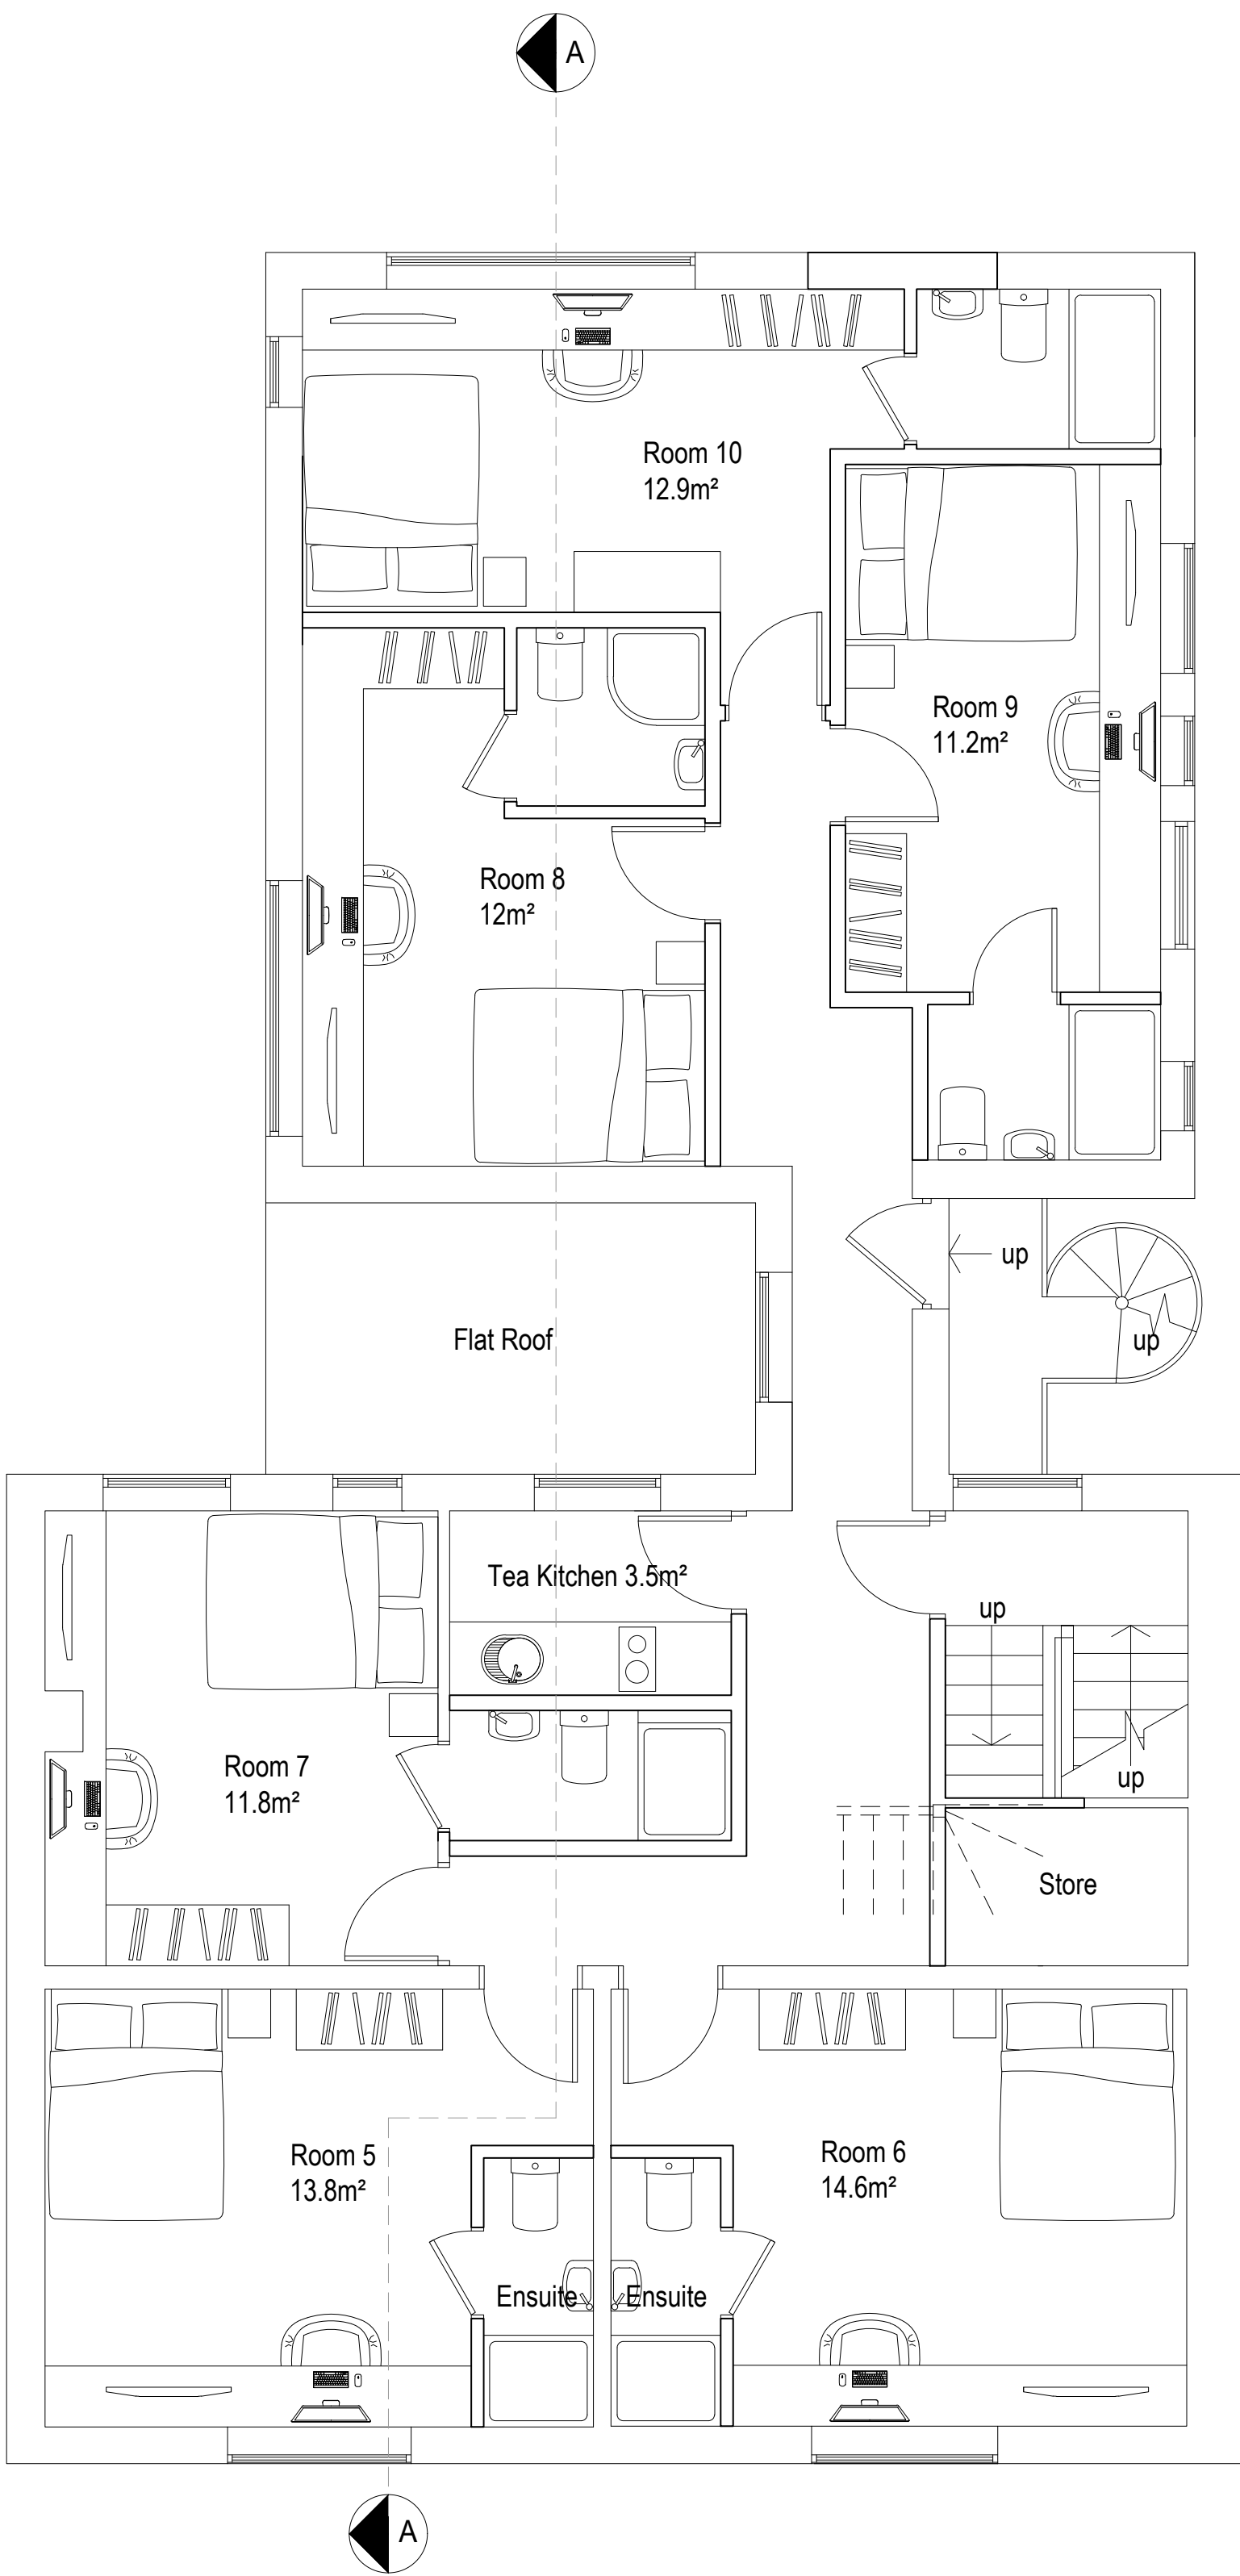

Proposed First Floor Plan 1:50

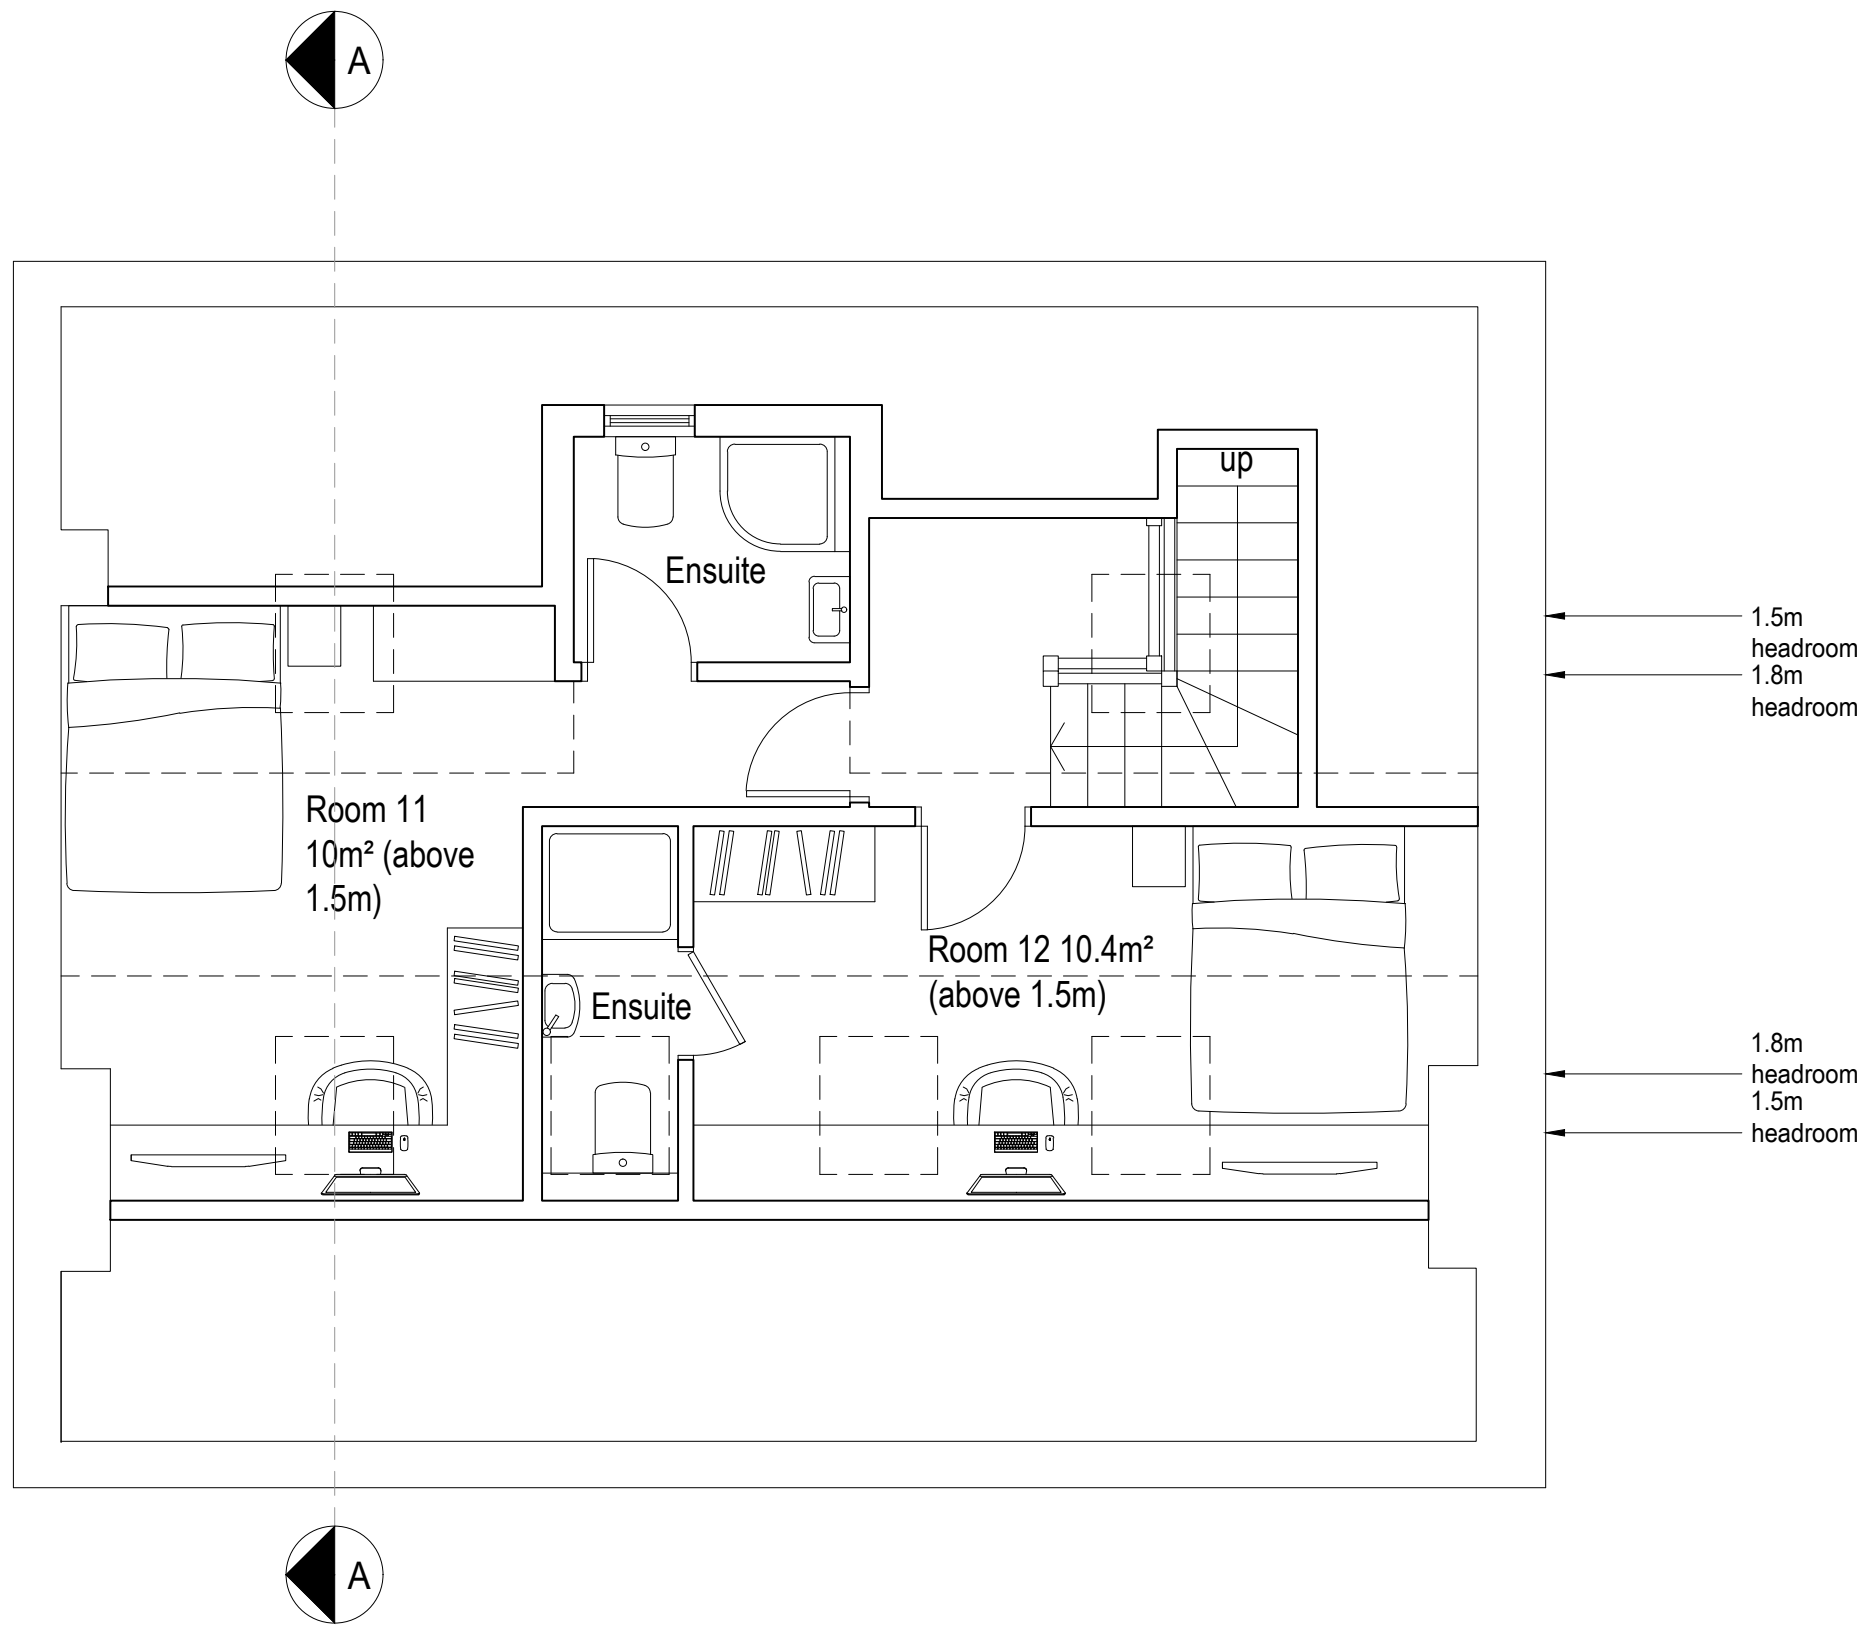

Proposed Loft Floor Plan 1:50



amendments	
bpm Architectural Services Ltd.	
client	SPP
project	83 Aldwick Road Bognor Regis PO21 2NT
project ref.	2446
Drawing No.	05
drawing title	Proposed First and Second Floor Plans
drawn by	DH / AW
date	Dec 21
scale	1:50@ A1
www.bpmnet.co.uk info@bpmnet.co.uk	
Do not scale off drawing, check all goods materials workmanship to all dimensions on site before all work is commenced BSS and COP's	