


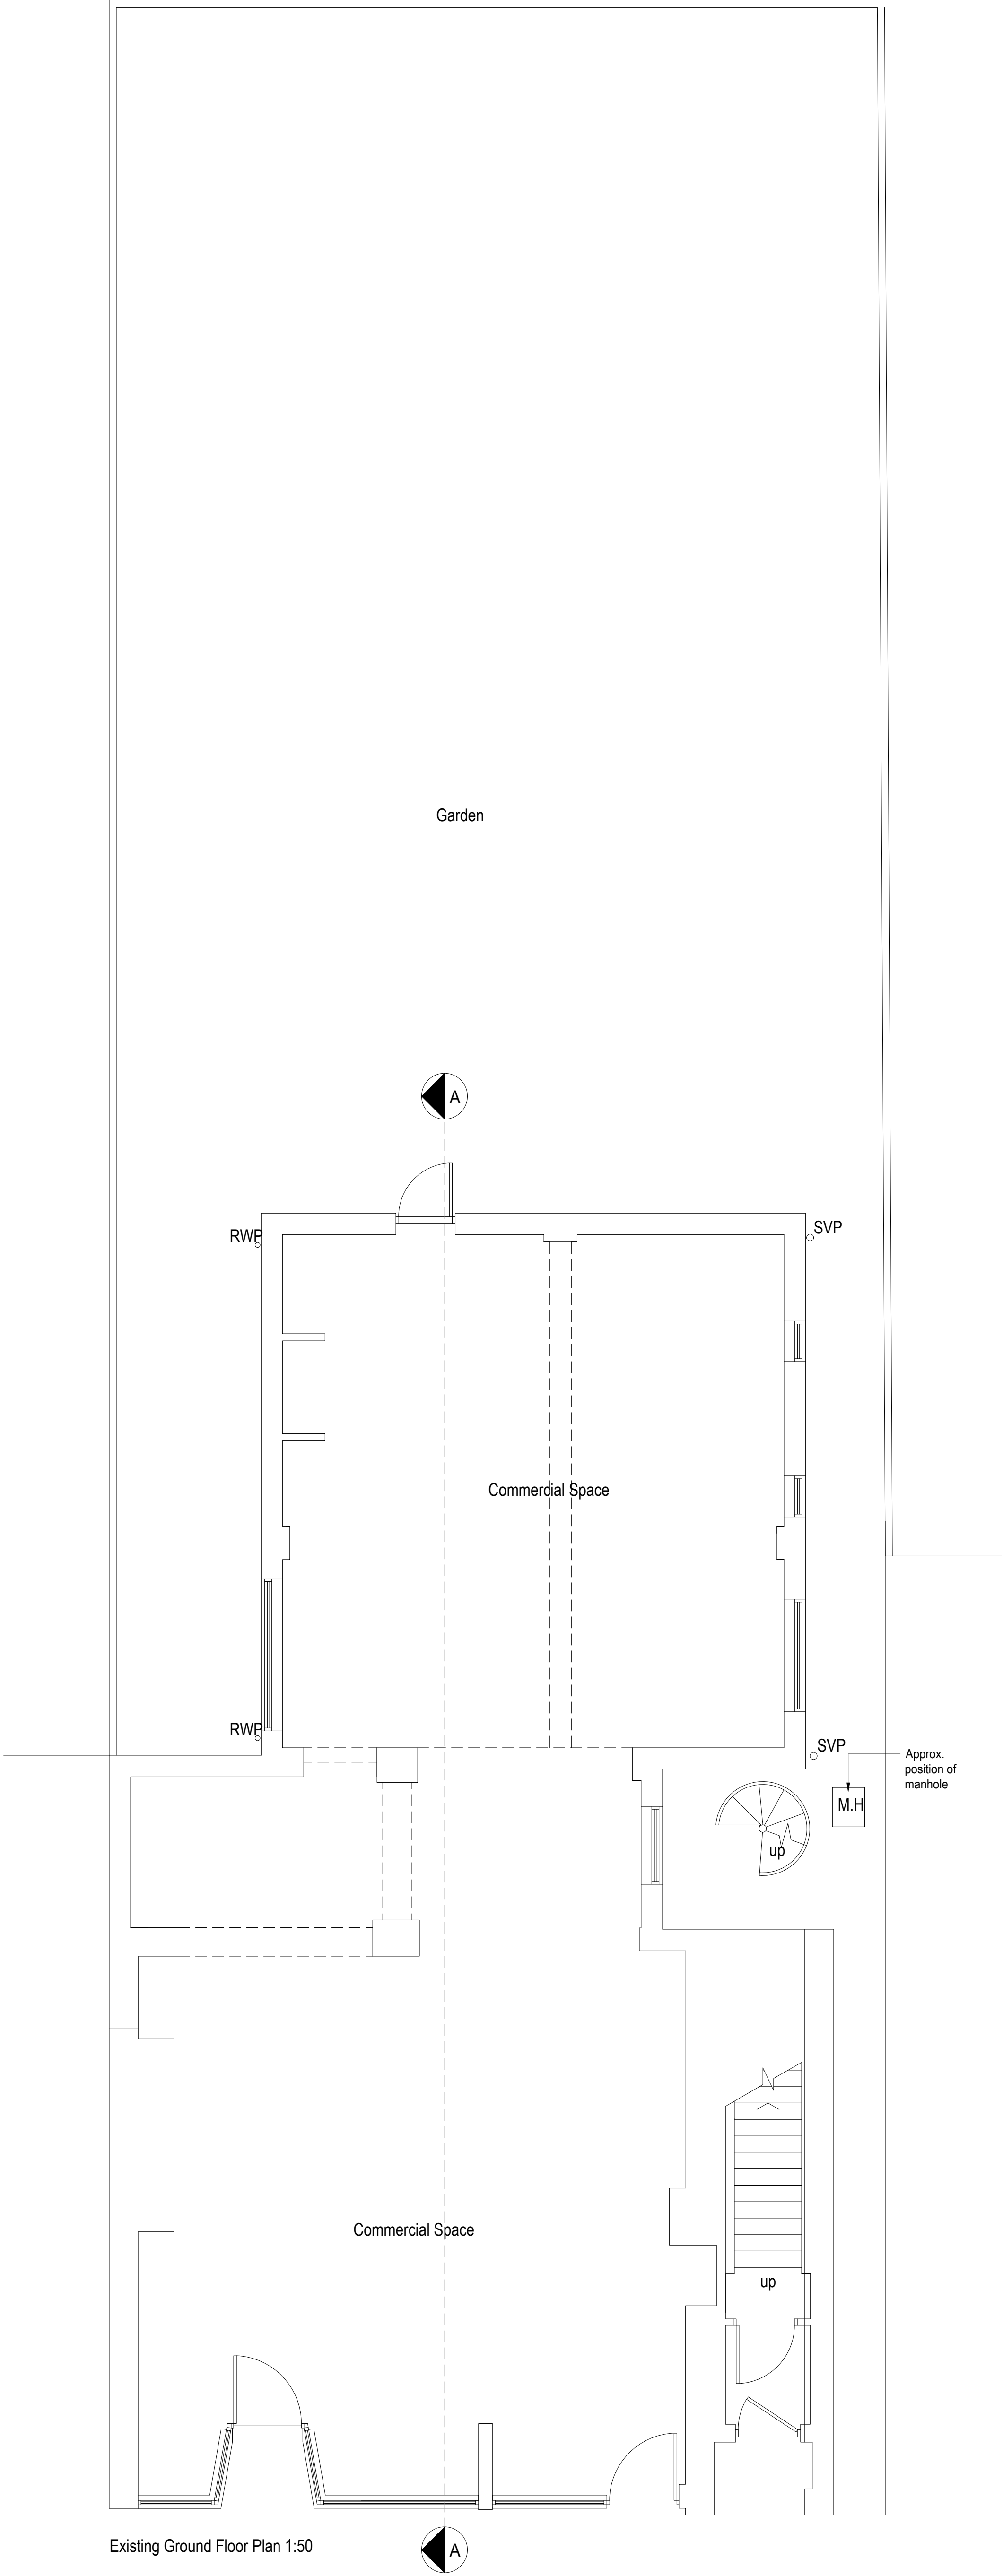

Existing Ground Floor Plan 1:50



Location plan 1:1250

1:1250 0 10 20 30 40 50 60 70 80 90 100

amendments	
bpm Architectural Services Ltd.	
client	SPP
project	83 Aldwick Road Bognor Regis PO21 2NT
project ref:	2446
Drawing No.	01
drawing title	Existing Ground Floor Plan
drawn by	DH / AW
date	Dec 21
scale	1:50@ A1
	www.bpmnet.co.uk info@bpmnet.co.uk
Do not scale off drawing, check all goods materials workmanship to all dimensions on site before all work is commenced conform with current building regs BSS and COP's	

1:50 0 1 2 3 4 5 6 7 8 9 10m