



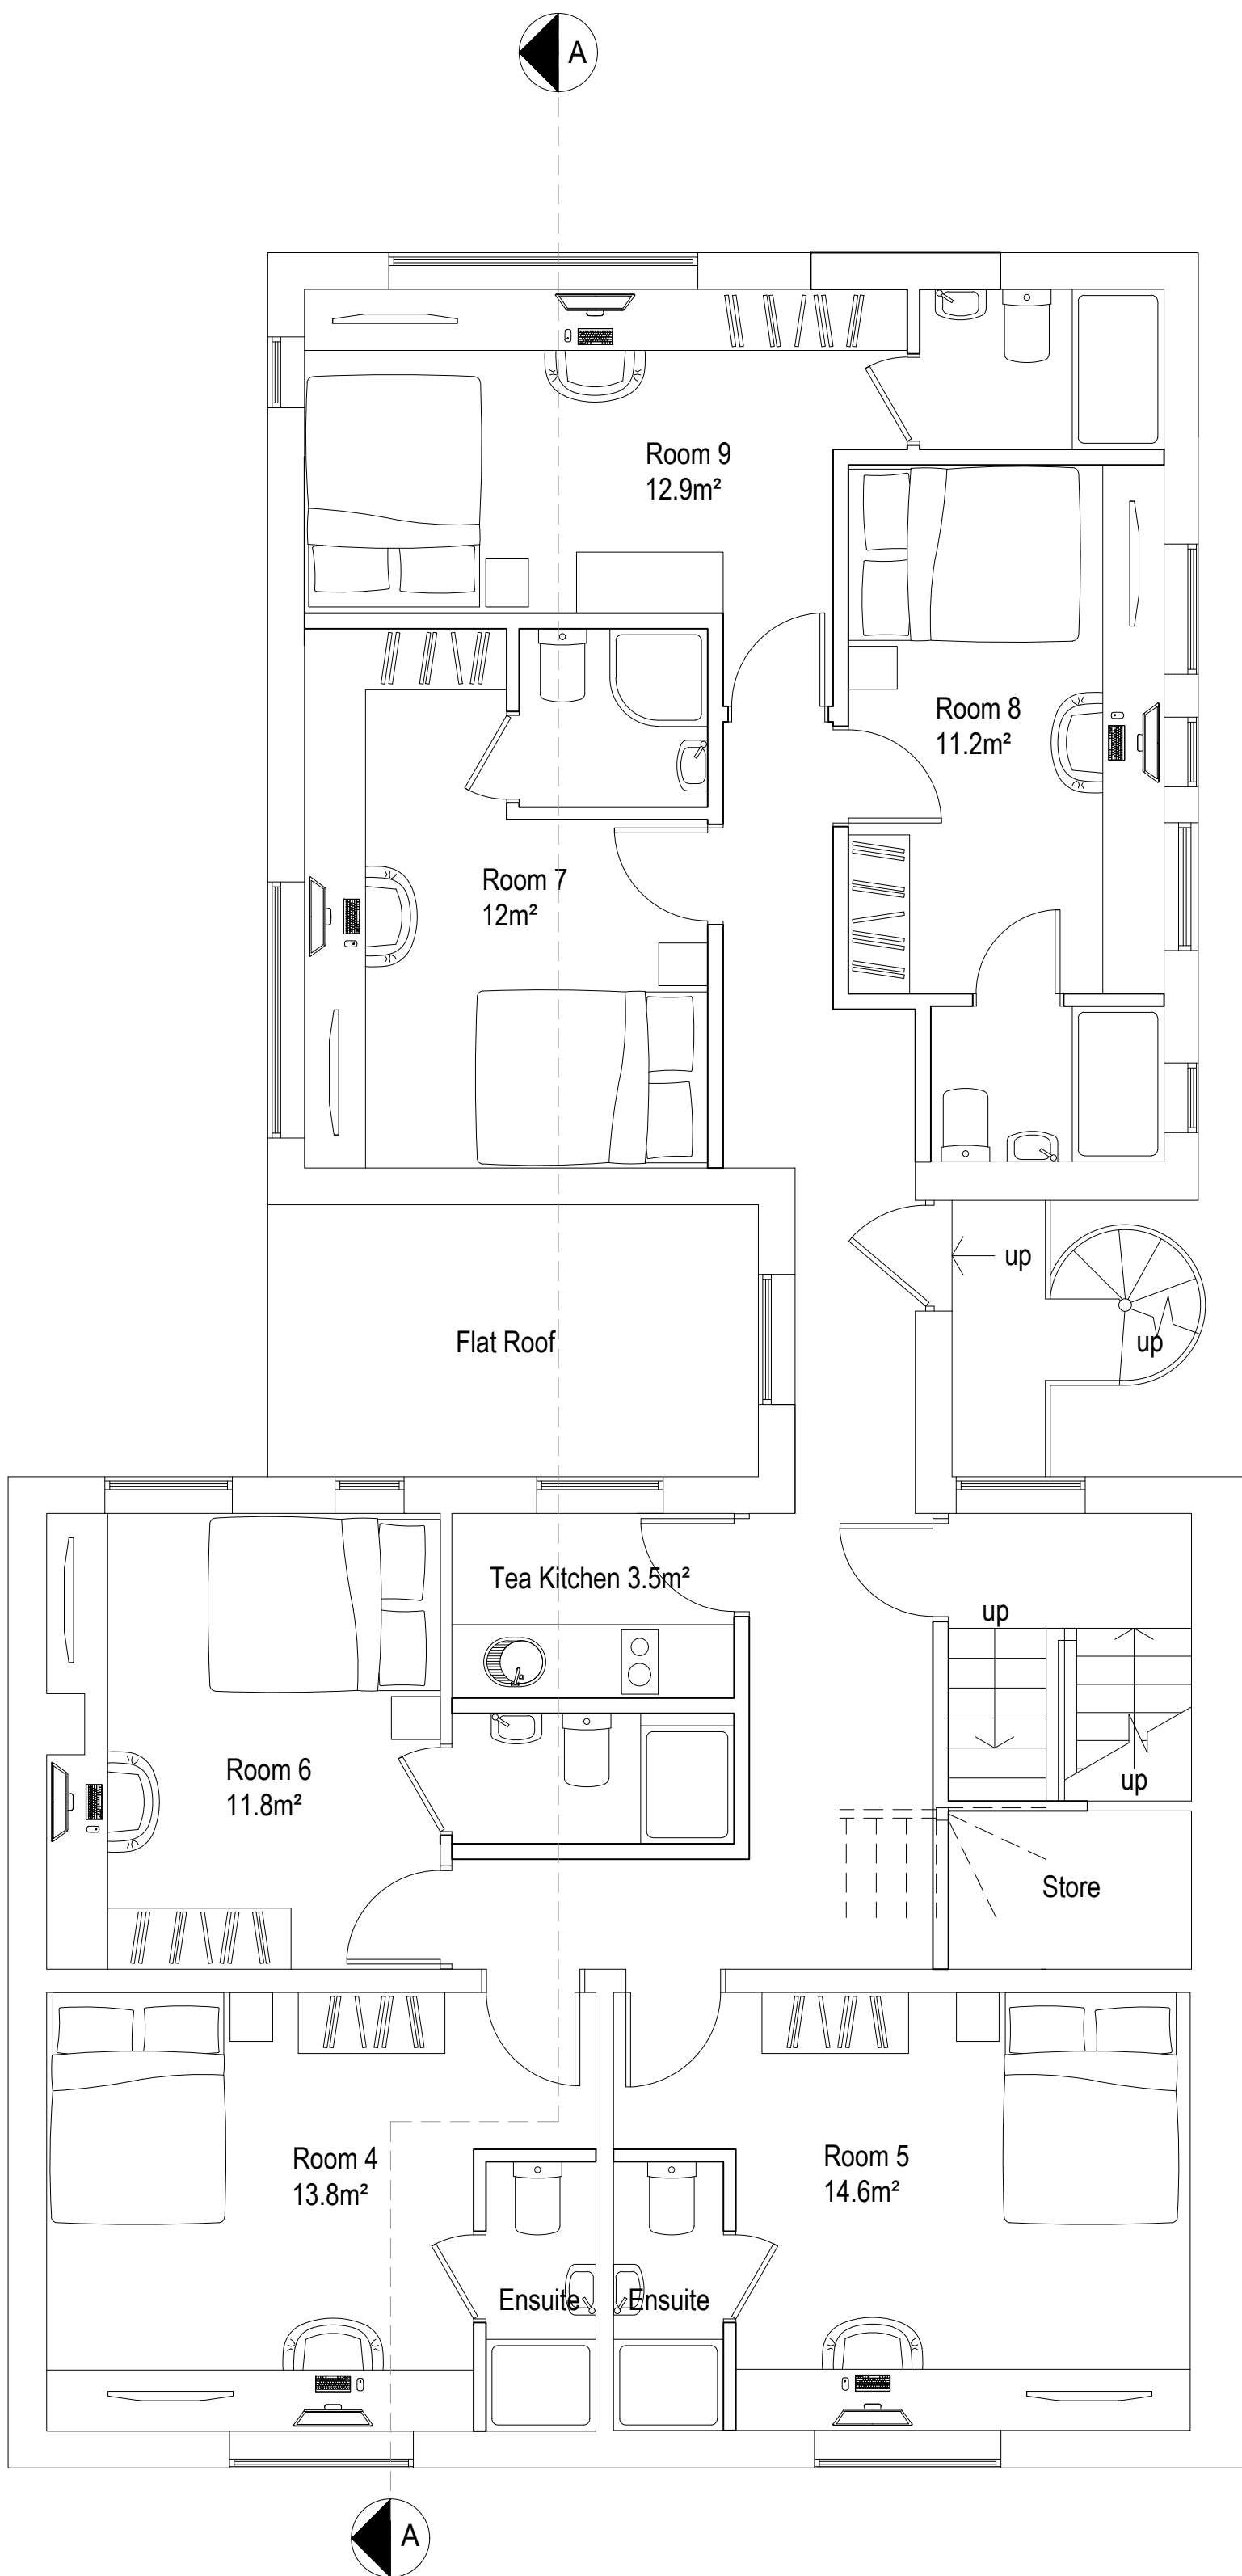

Proposed First Floor Plan 1:50

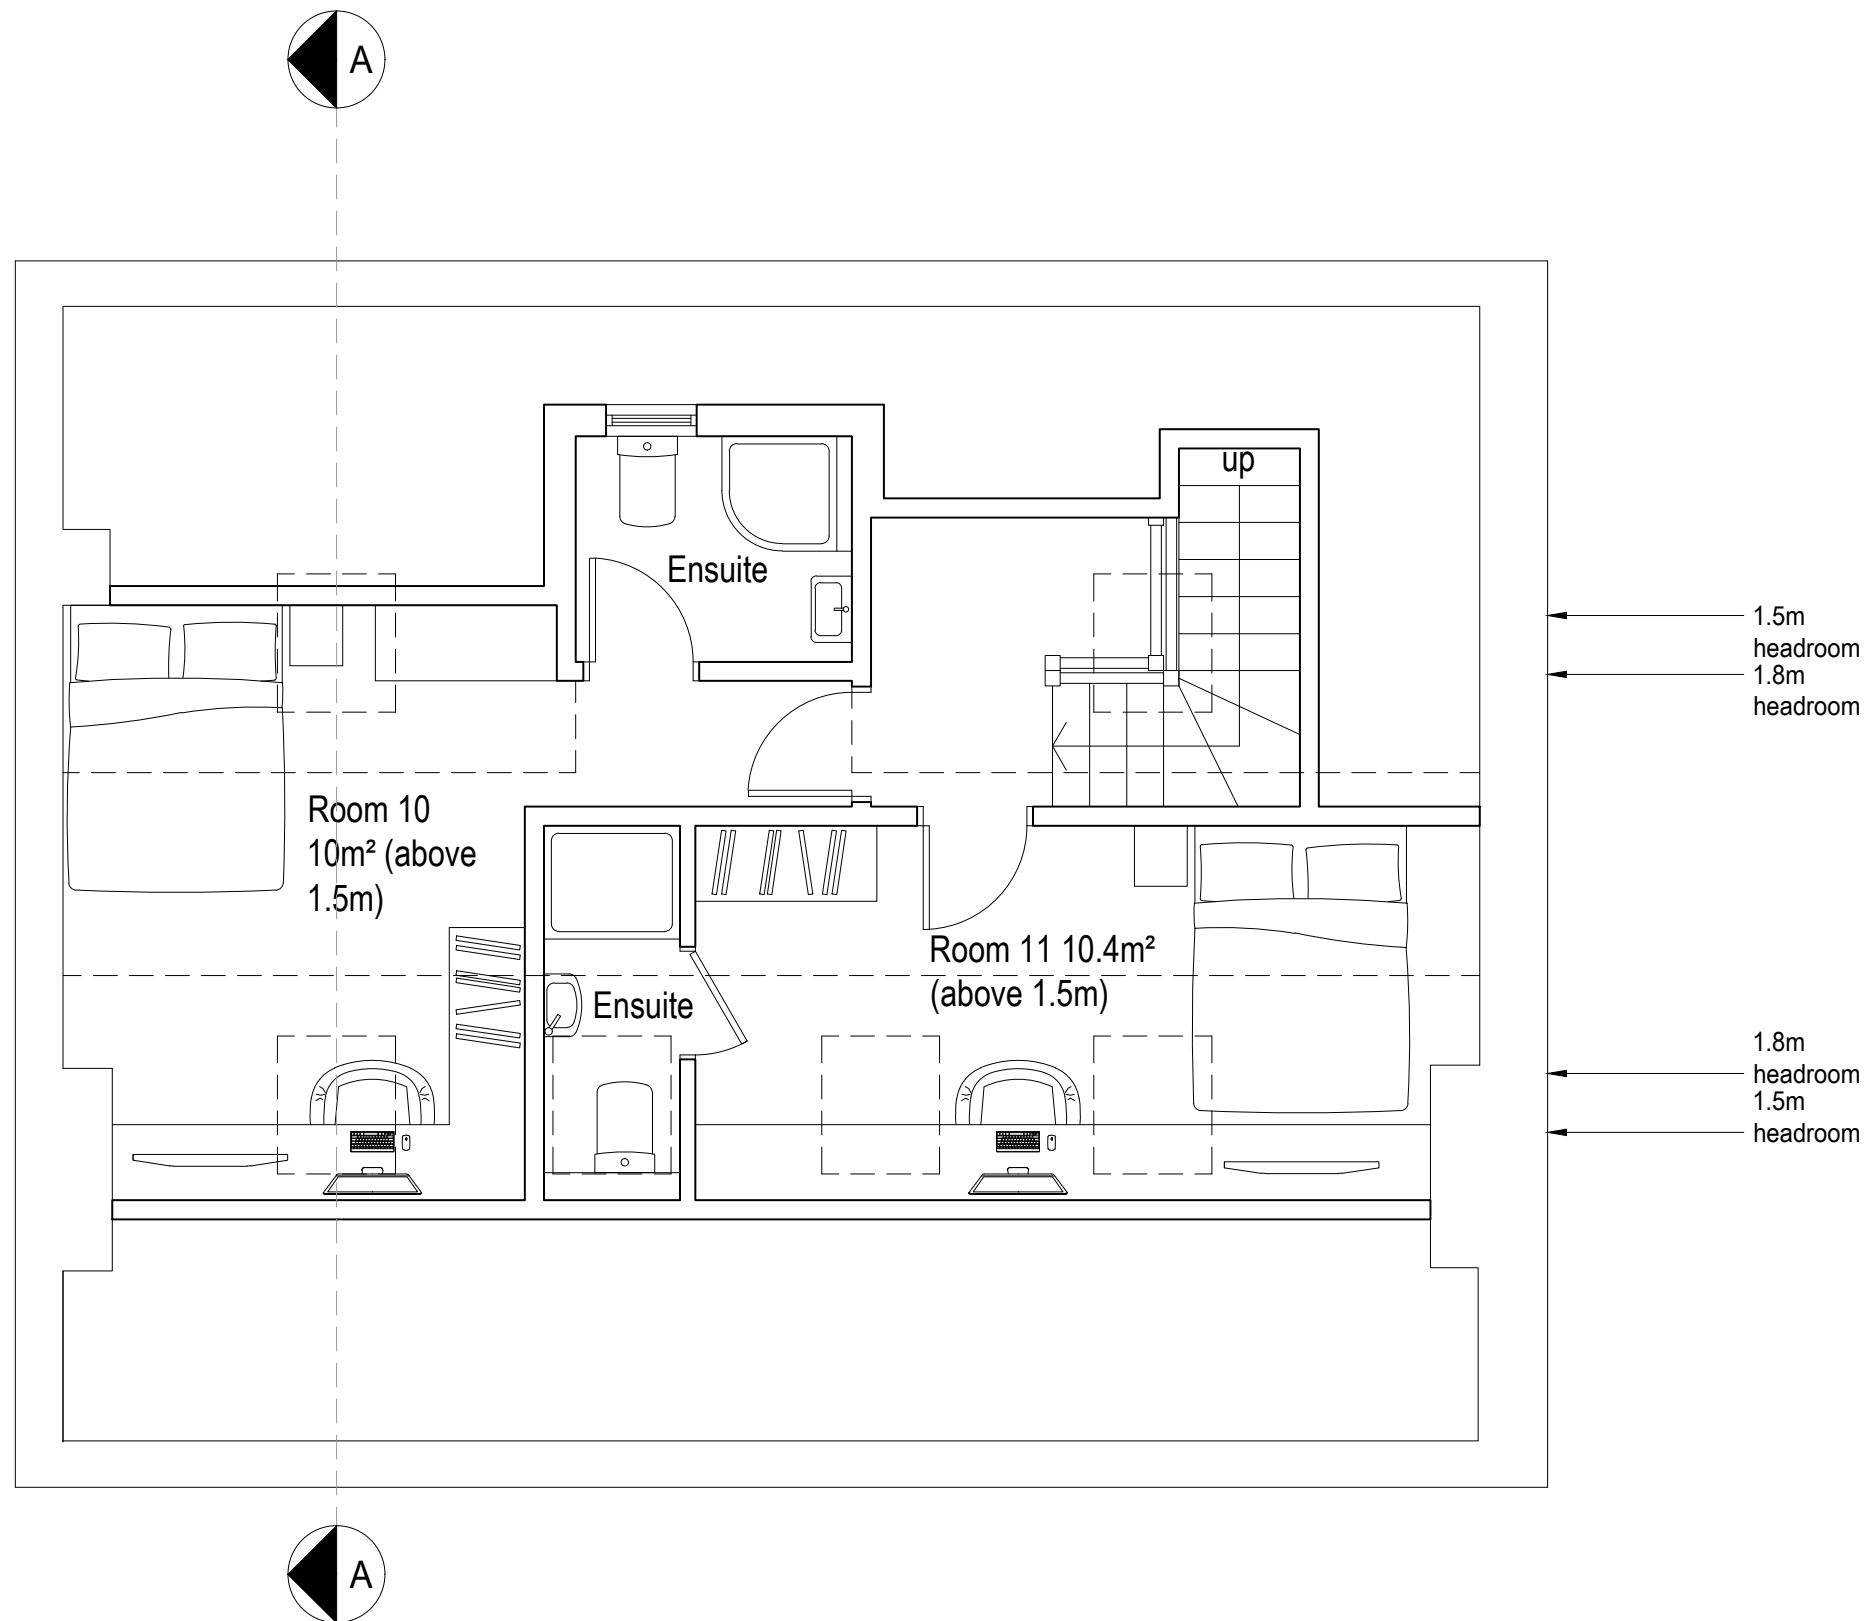

Proposed Loft Floor Plan 1:50



Rev A 14/02/2022 - Updated room numbering amendments

bpm Architectural Services Ltd.

client	SPP
project	83 Aldwick Road Bognor Regis PO21 2NT
project ref:	2446
Drawing No.	05A
drawing title	Proposed First and Second Floor Plans
drawn by	DH / AW
date	Feb 22
scale	1:50@ A1
www.bpmnet.co.uk info@bpmnet.co.uk	
Do not scale off drawing, check all goods materials workmanship to all dimensions on site before all work is commenced BSS and COP's	