




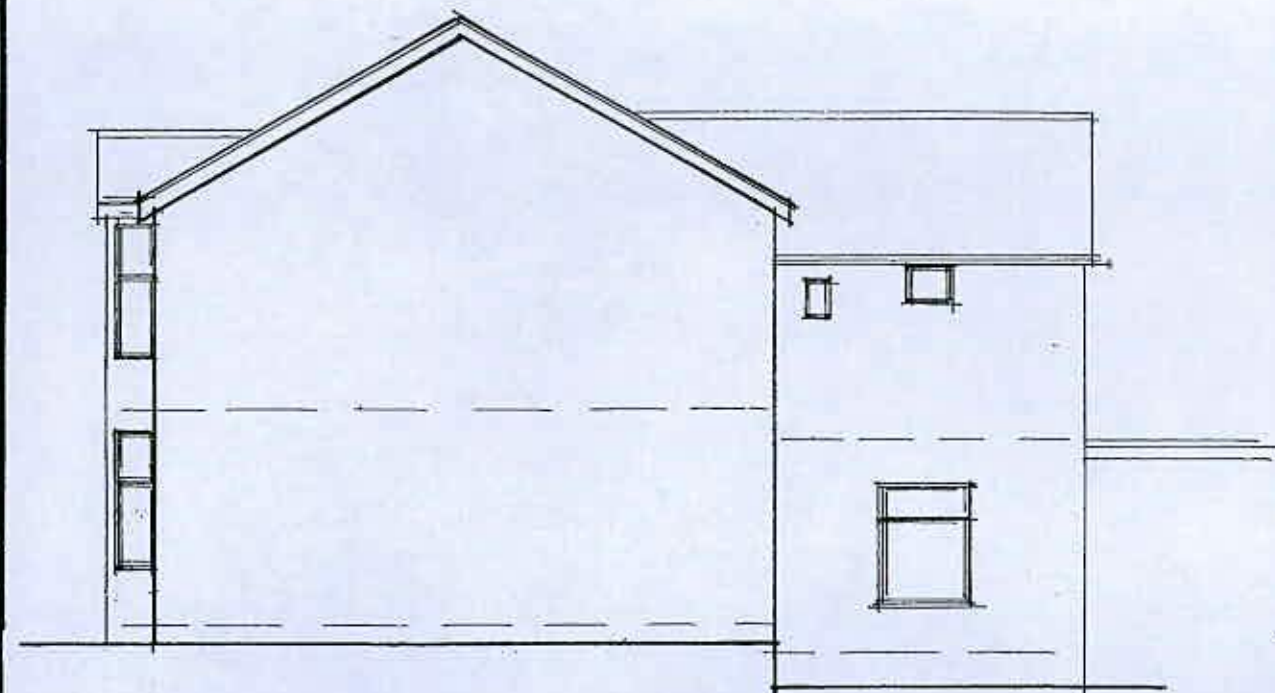

Existing South Elevation

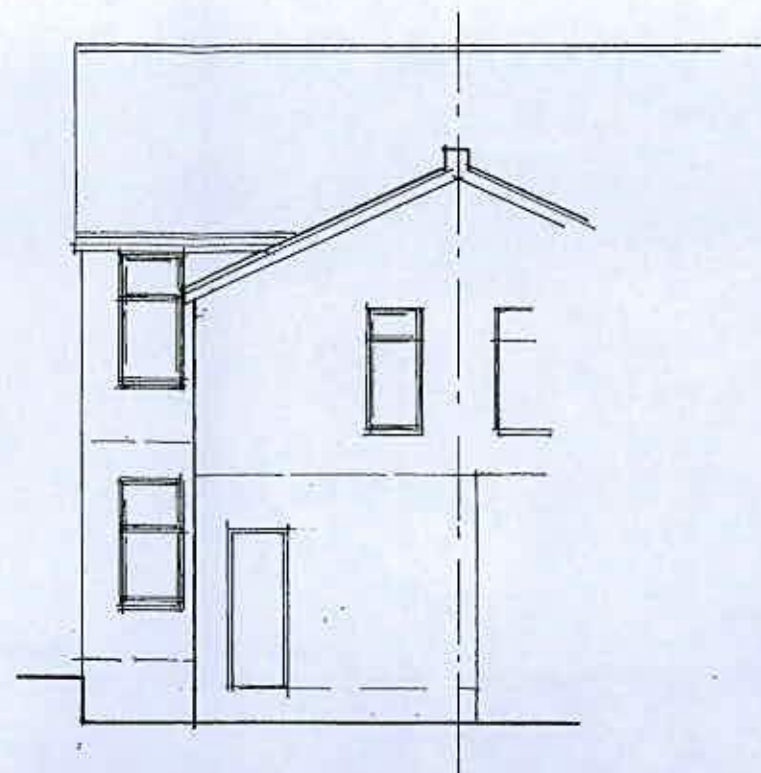

Existing East Elevation

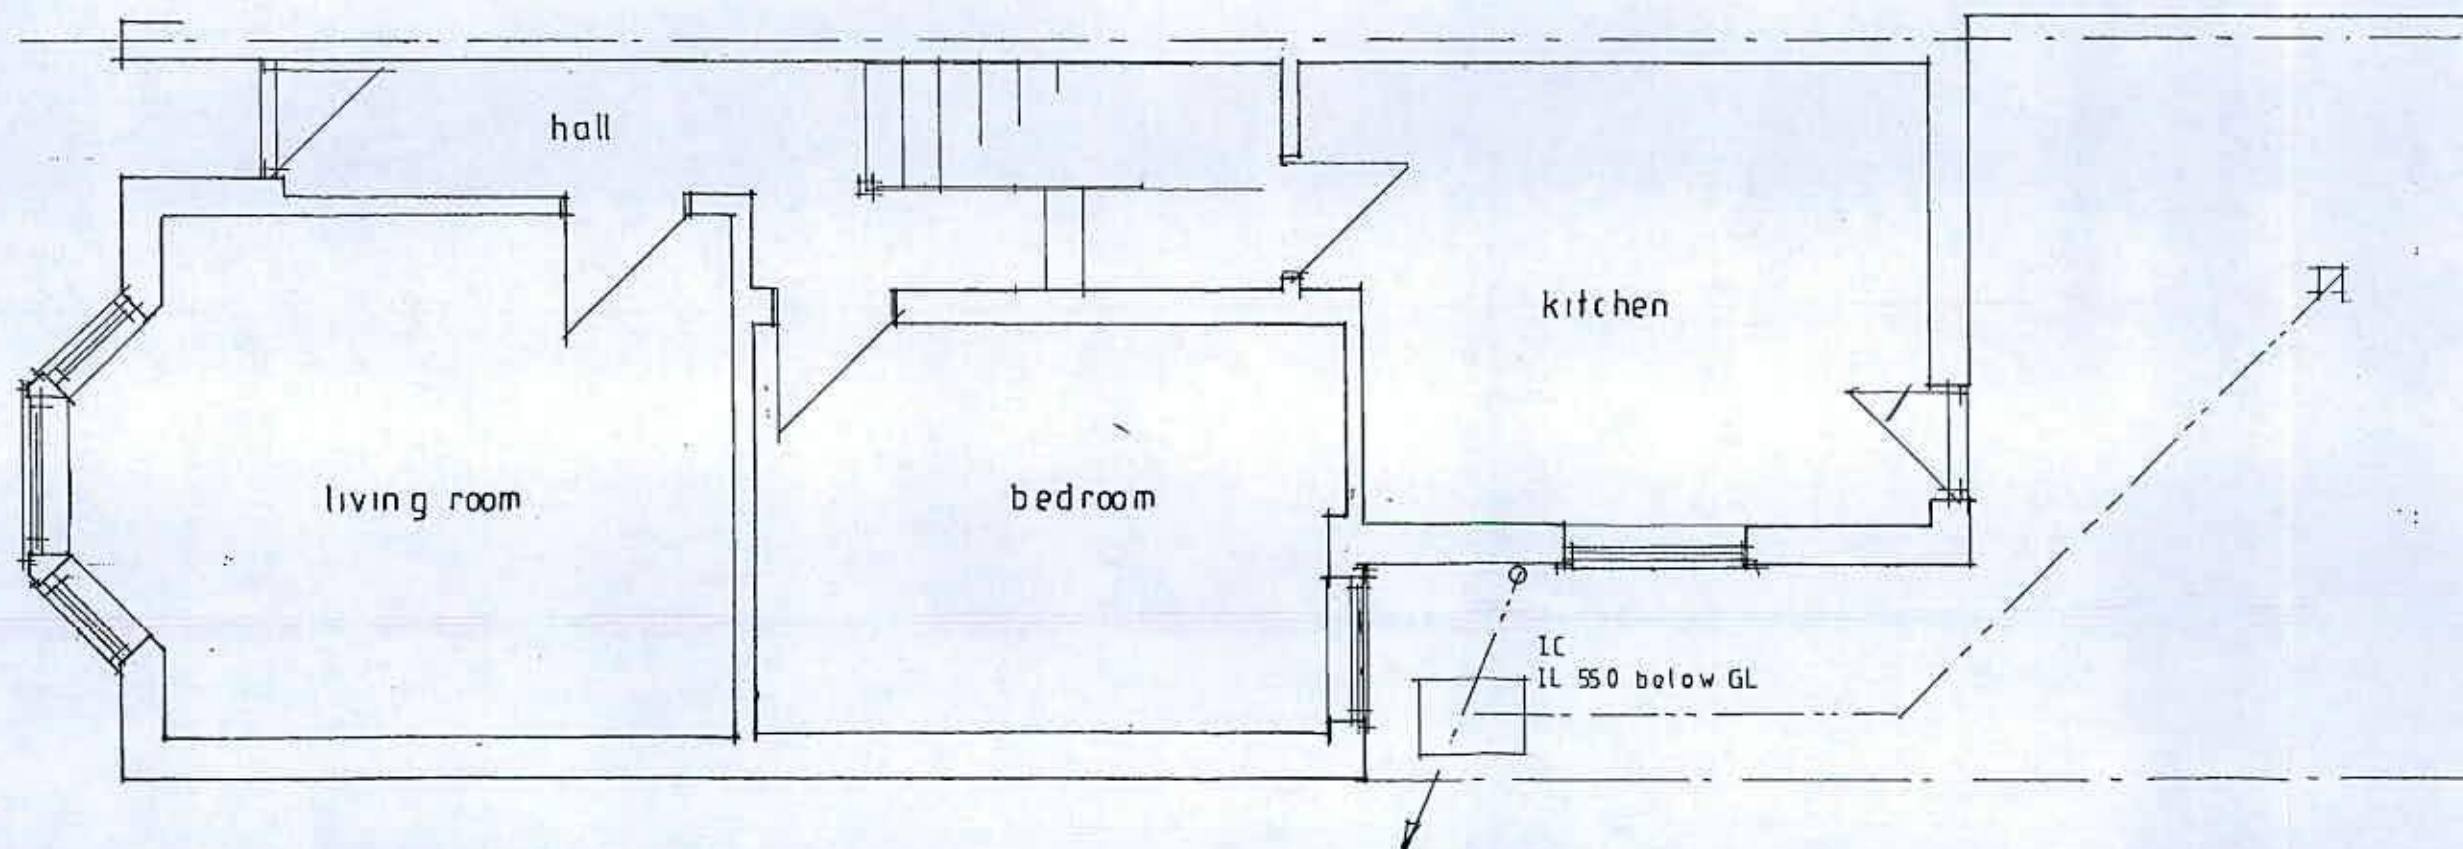

Existing Ground Floor Plan

0 m 1 m 2 m 3 m

J P Tupper Associates
20 Sudley Road
Bognor Regis
West Sussex

62 Longford Road,
Bognor Regis,
West Sussex.
PO21 1AG

Proposed Extension.

Existing Ground Floor Plan &
Elevations.

Scale: 1:50 & 1:100. Drg No.: 7503/01

Date: January 2018.

All dimensions to be checked on site.
Do not scale except for planning purposes.