




materials to match existing

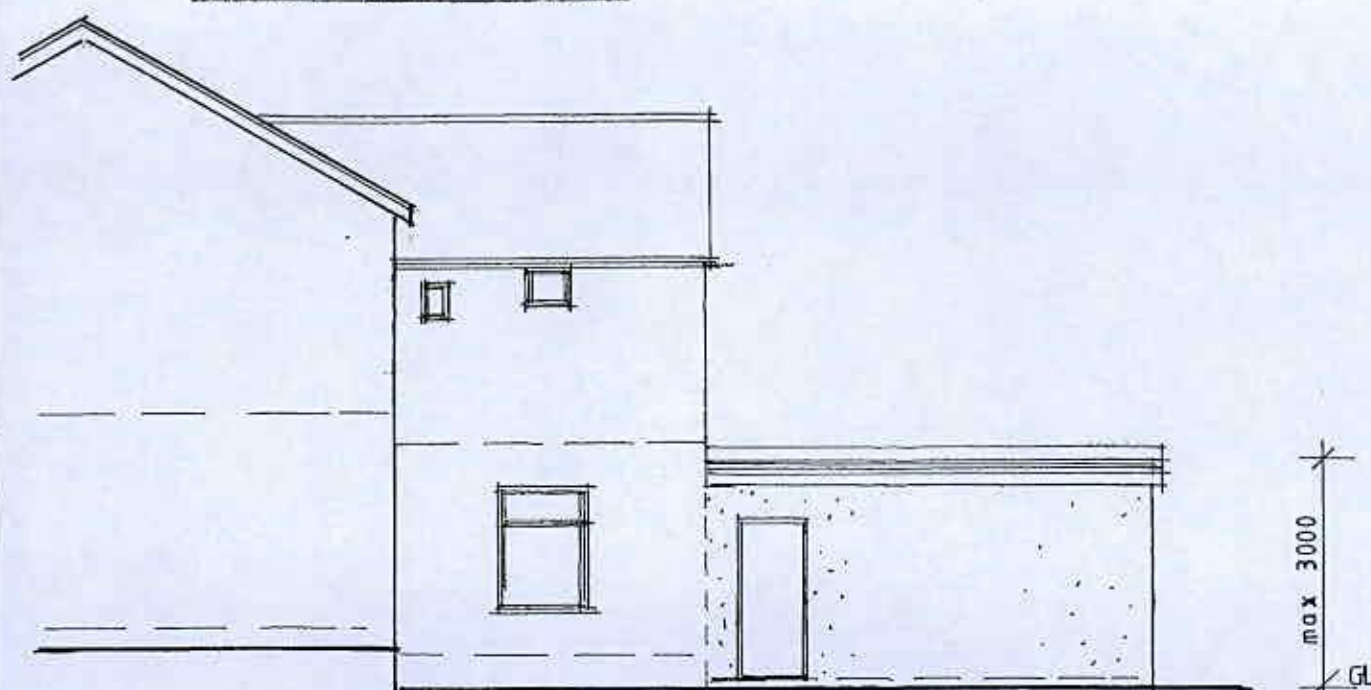

Proposed South Elevation

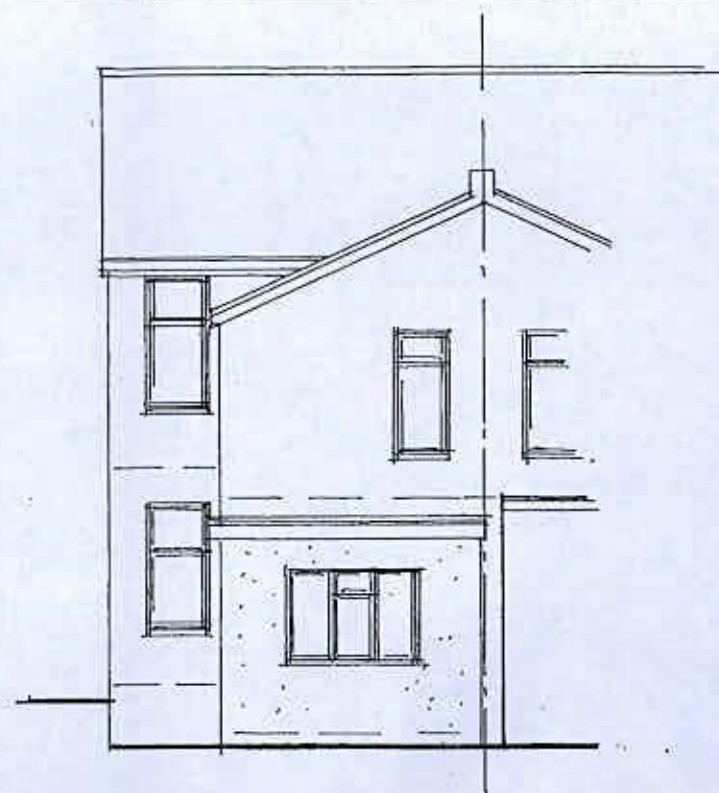

Proposed East Elevation

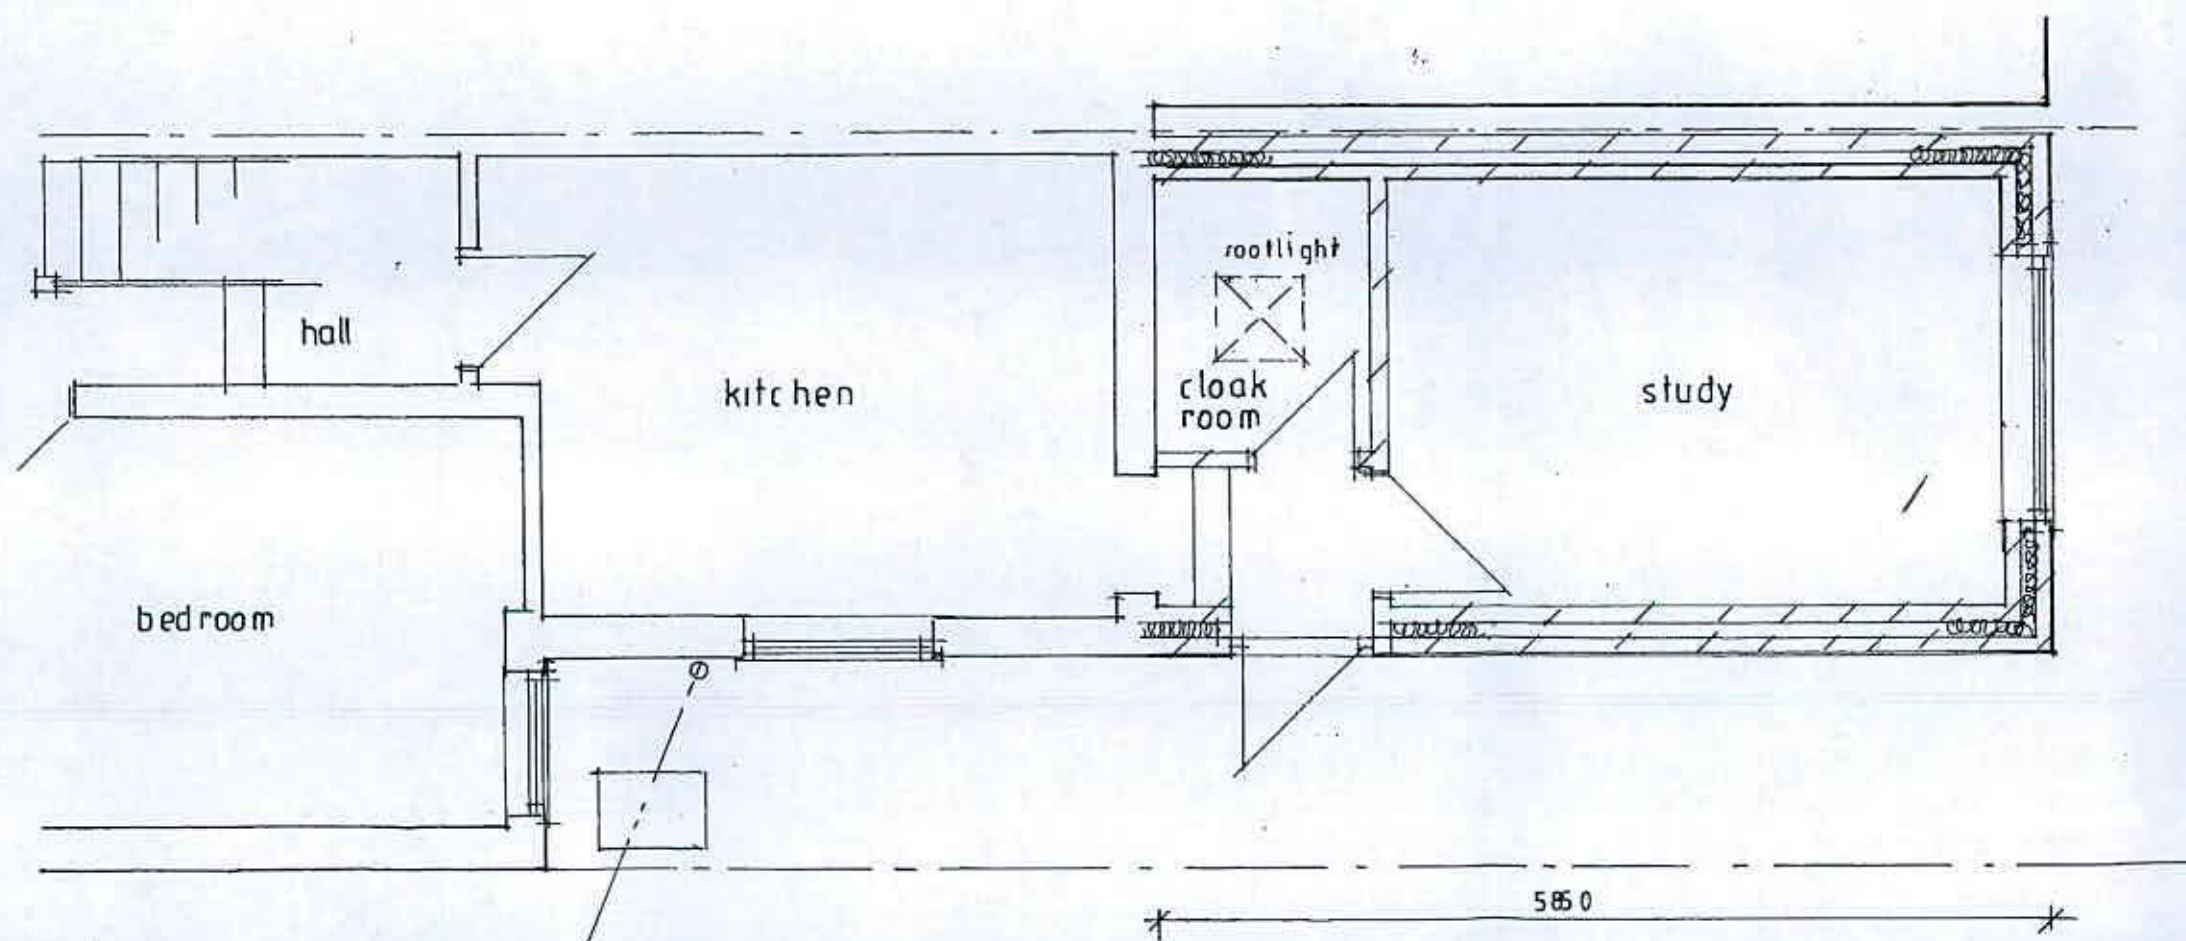

Proposed Ground Floor Plan



J P Tupper Associates
20 Sudley Road
Bognor Regis
West Sussex

62 Longford Road,
Bognor Regis,
West Sussex.
PO21 1AG

Proposed Extension.

Proposed Ground Floor Plan &
Elevations.

Scale: 1:50 & 1:100.

Dwg No.: 7503/02A

Date: January 2018.

All dimensions to be checked on site.
Do not scale except for planning purposes