



Notes

1. Do not scale from this drawing, except for planning purposes. Use figured dimensions only.
2. All dimensions must be checked on site prior to commencement of work.
3. Where applicable this drawing is to be read in conjunction with other consultants' drawings.
4. O.S. Licence LIG 0337.
5. This drawing is the copyright of Martin Critchell Architects.

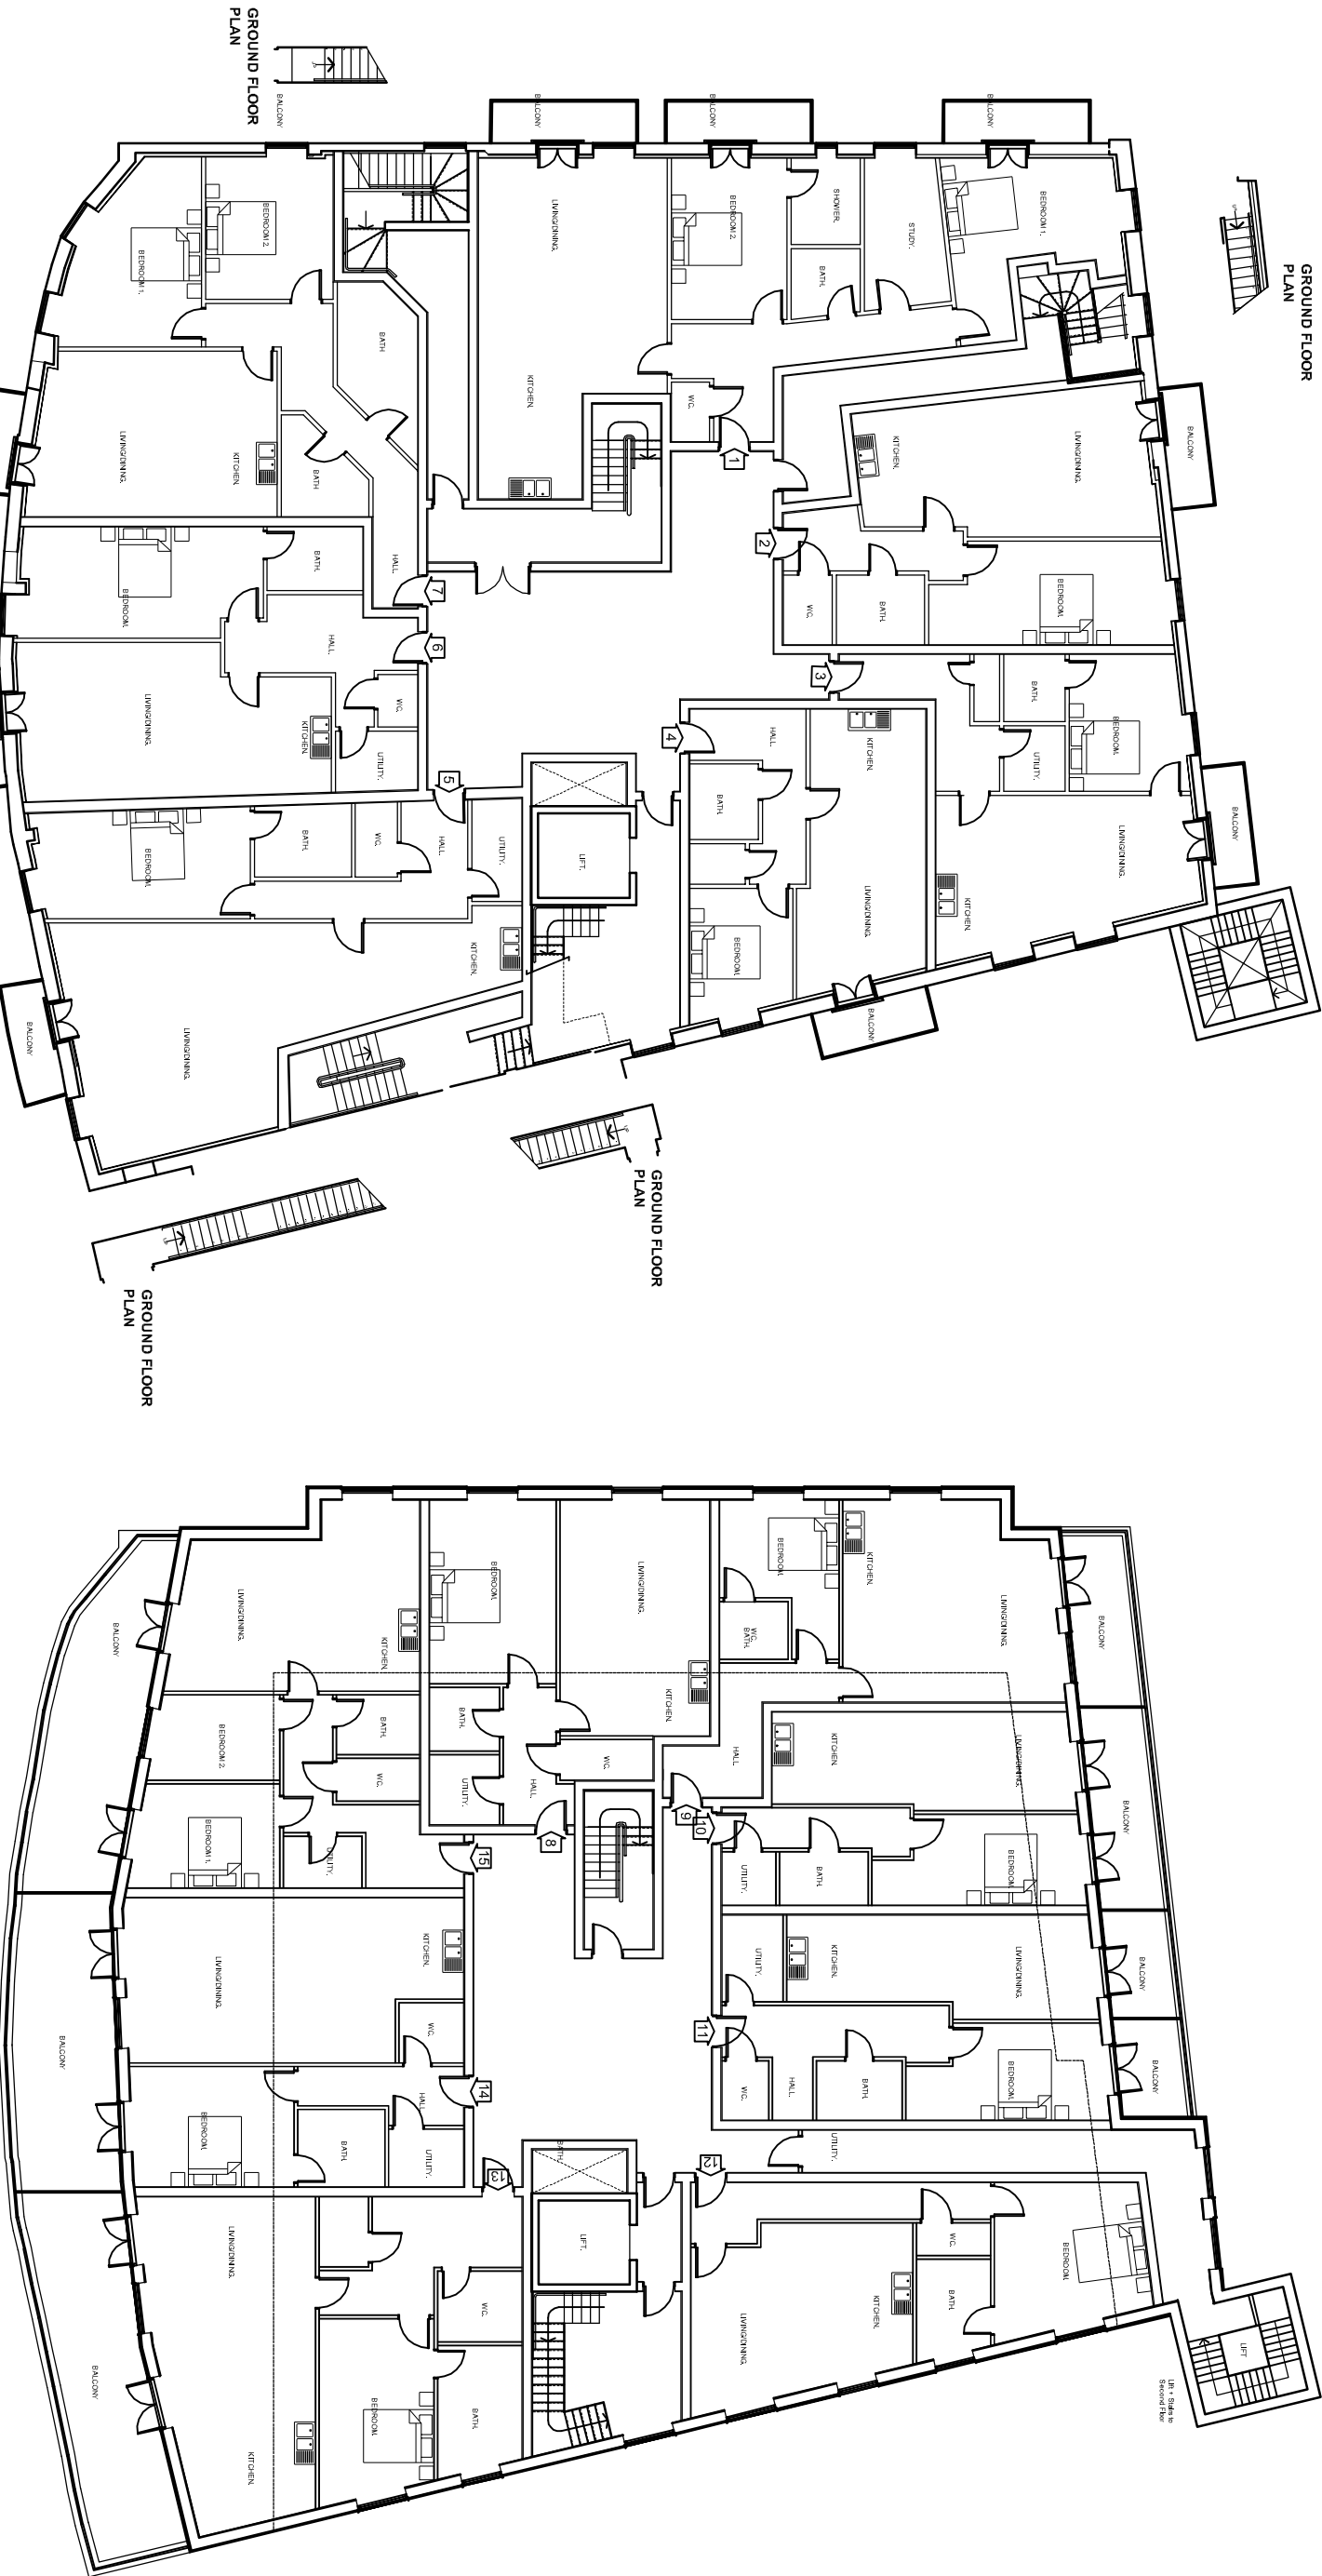

FIRST FLOOR PLAN

SECOND FLOOR PLAN

 Town Planners & Architects  MARTIN CRITCHELL ARCHITECTS		This drawing is the copyright of Martin Critchell Architects. Project Residential Development 2-10 Queensway Bognor Regis	
Client Regent Properties Ltd		Drawing First & Second Floor Plan 1:200	
e-mail: info@mcarchitects.co.uk		Job number 15.005	Drawing number 02
		Scale: @A3 Revision	

RUN DISTRICT COUNCIL

BR/50/19/PL