

BR187109

NOTES:

All dimensions must be checked on site and not scaled from this drawing.

- Stairways highlighted yellow
- Skip to be loaded via a closed chute from first floor loading bay to minimize dust and general disturbance.
- Skip located away from Wetherspoons' rear access doors and bin stores
- Communal bin store to be located in disused staircase
- Cycle storage only required once skip removed after construction

BR 235

01/05

A	Date	Revisions
---	------	-----------

© copyright

Regent Properties
56 The Drive, Craigweil,
West Sussex, PO21 4DT
Tel: 01243 512 628
Fax: 01243 264 409
Mob: 07957 209 107
info@regentproperties.org

Client

Tonstate Group Limited

Job Title

**2-10 Queensway
Bognor Regis
West Sussex
PO21 1QT**

Drawing Title

**Existing / Proposed
Ground Floor Plan
&
Location / Block Plan**

Scale

1:1250 / 1:200 / 1:500

Date

Drawn by


Drg No.

9

Rev

1

420x594mm A2

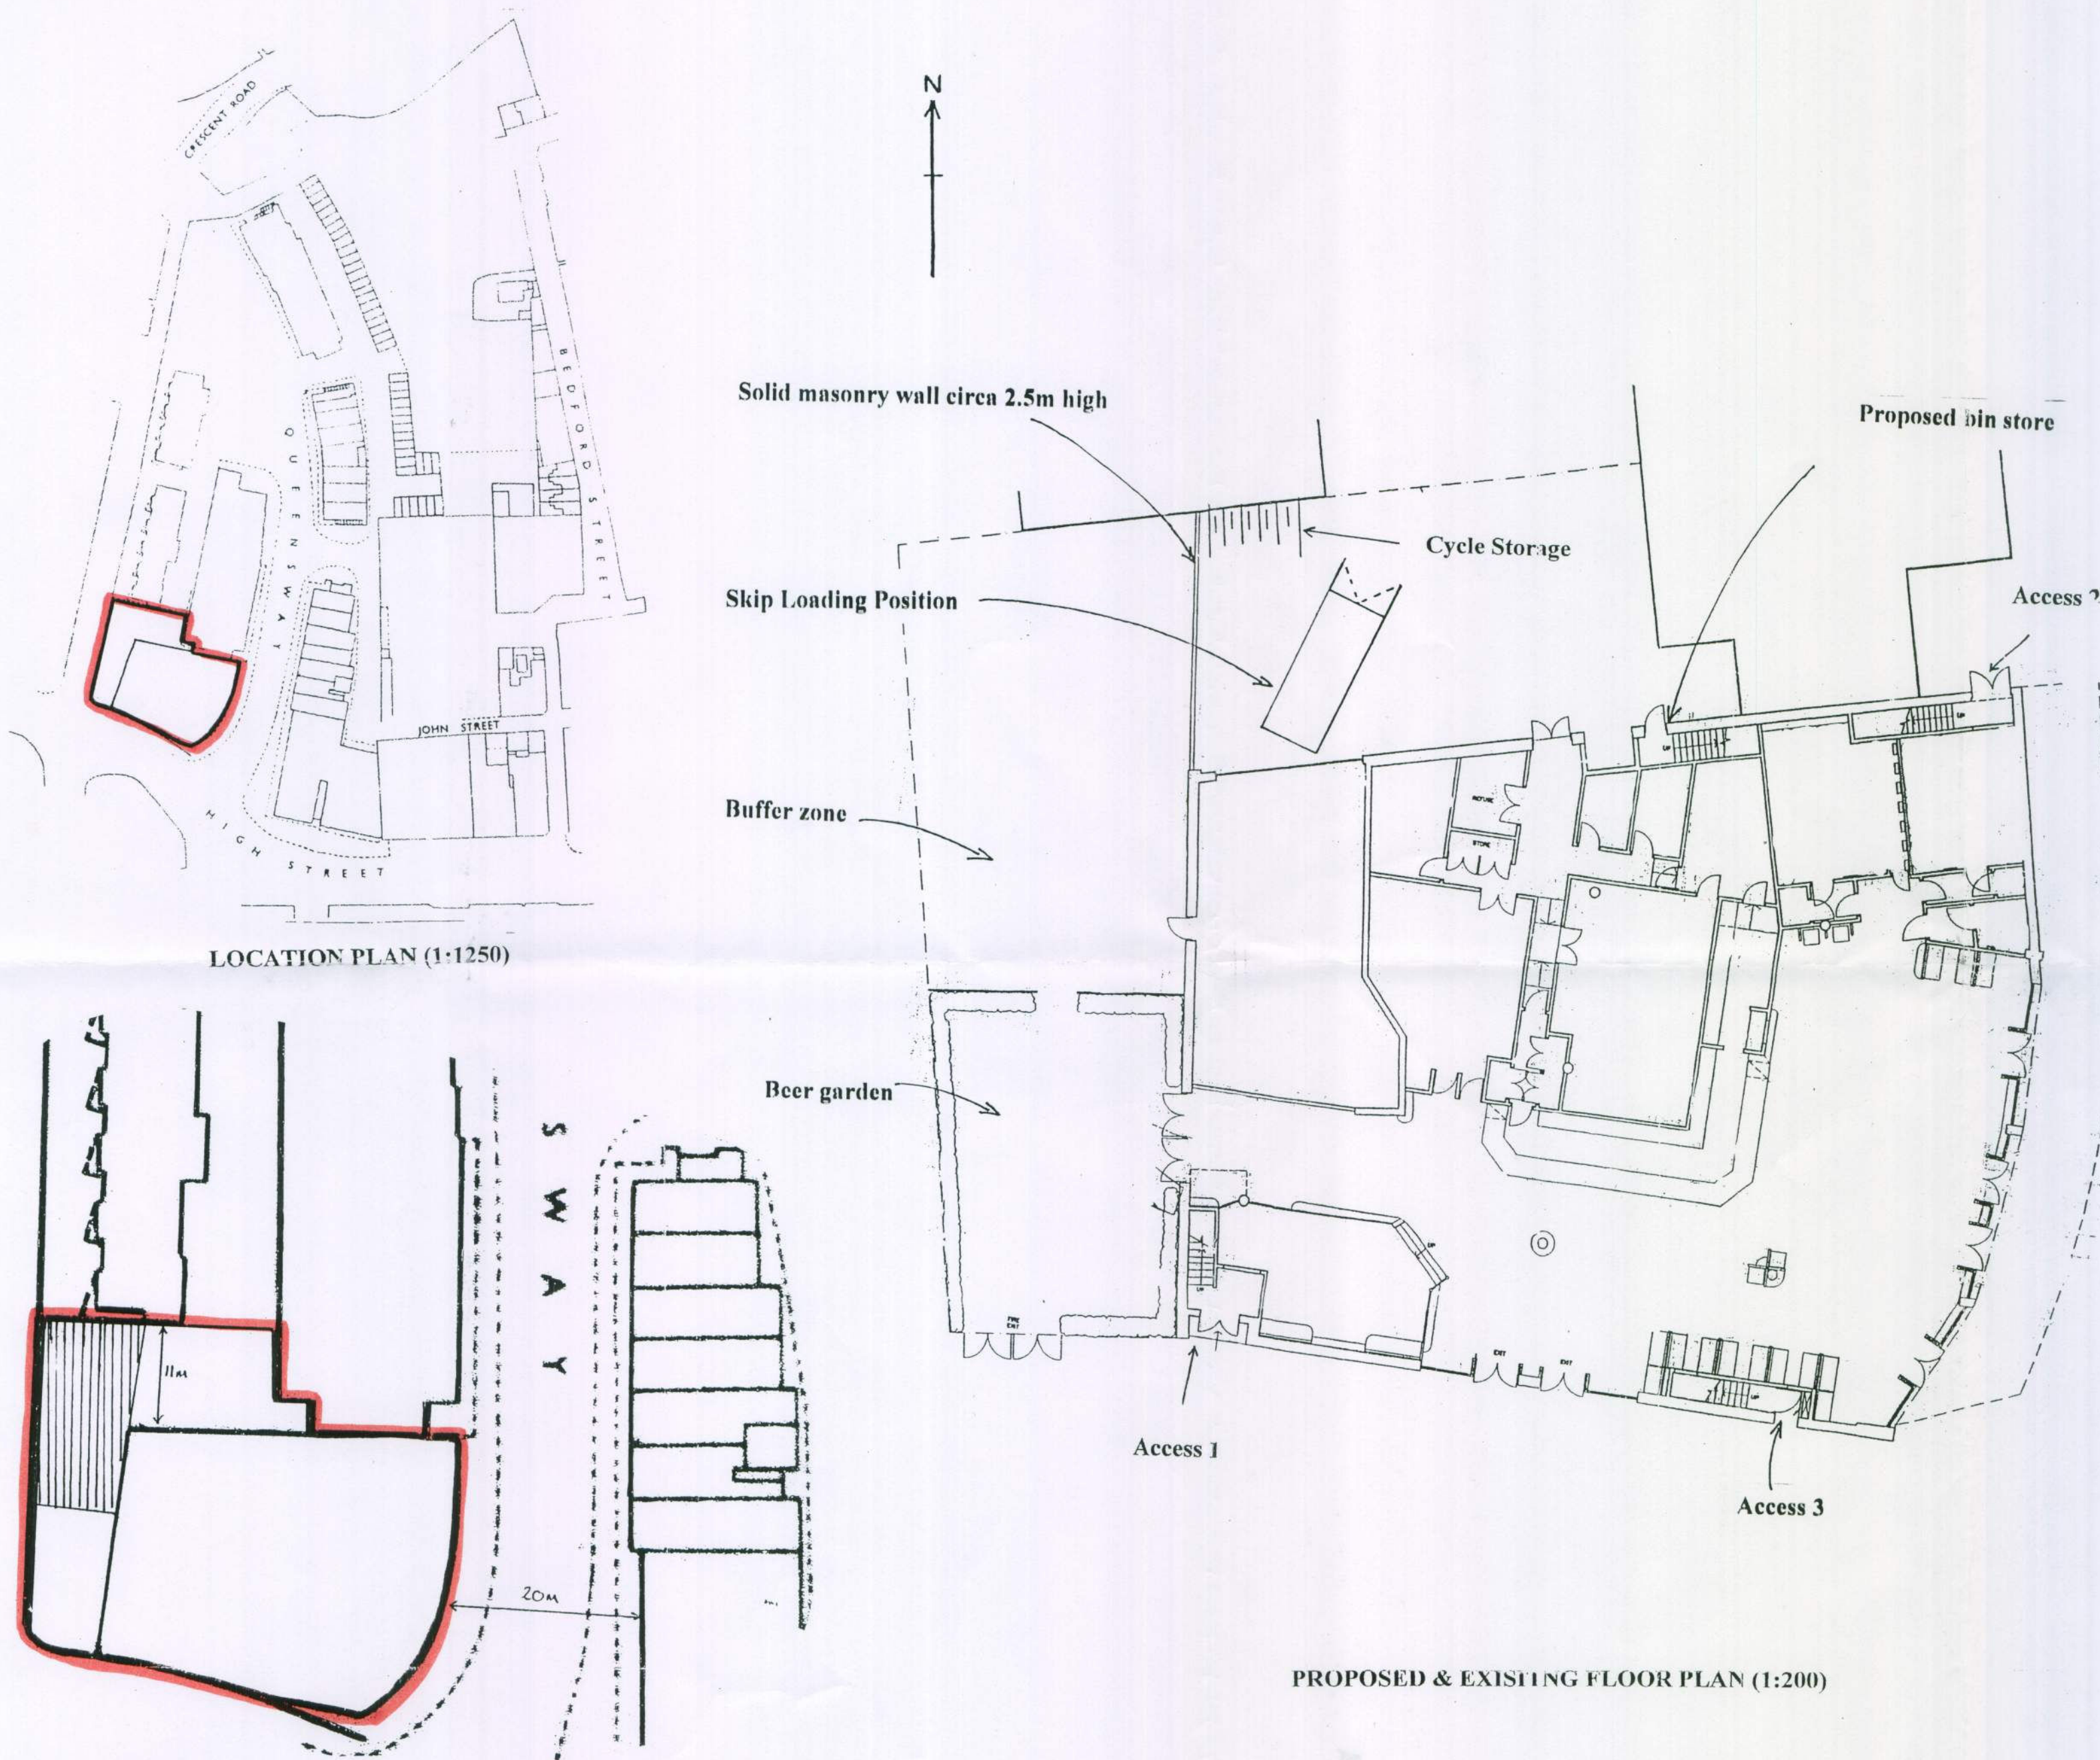

LOCATION PLAN (1:1250)

BLOCK PLAN (1:500)

PROPOSED & EXISTING FLOOR PLAN (1:200)