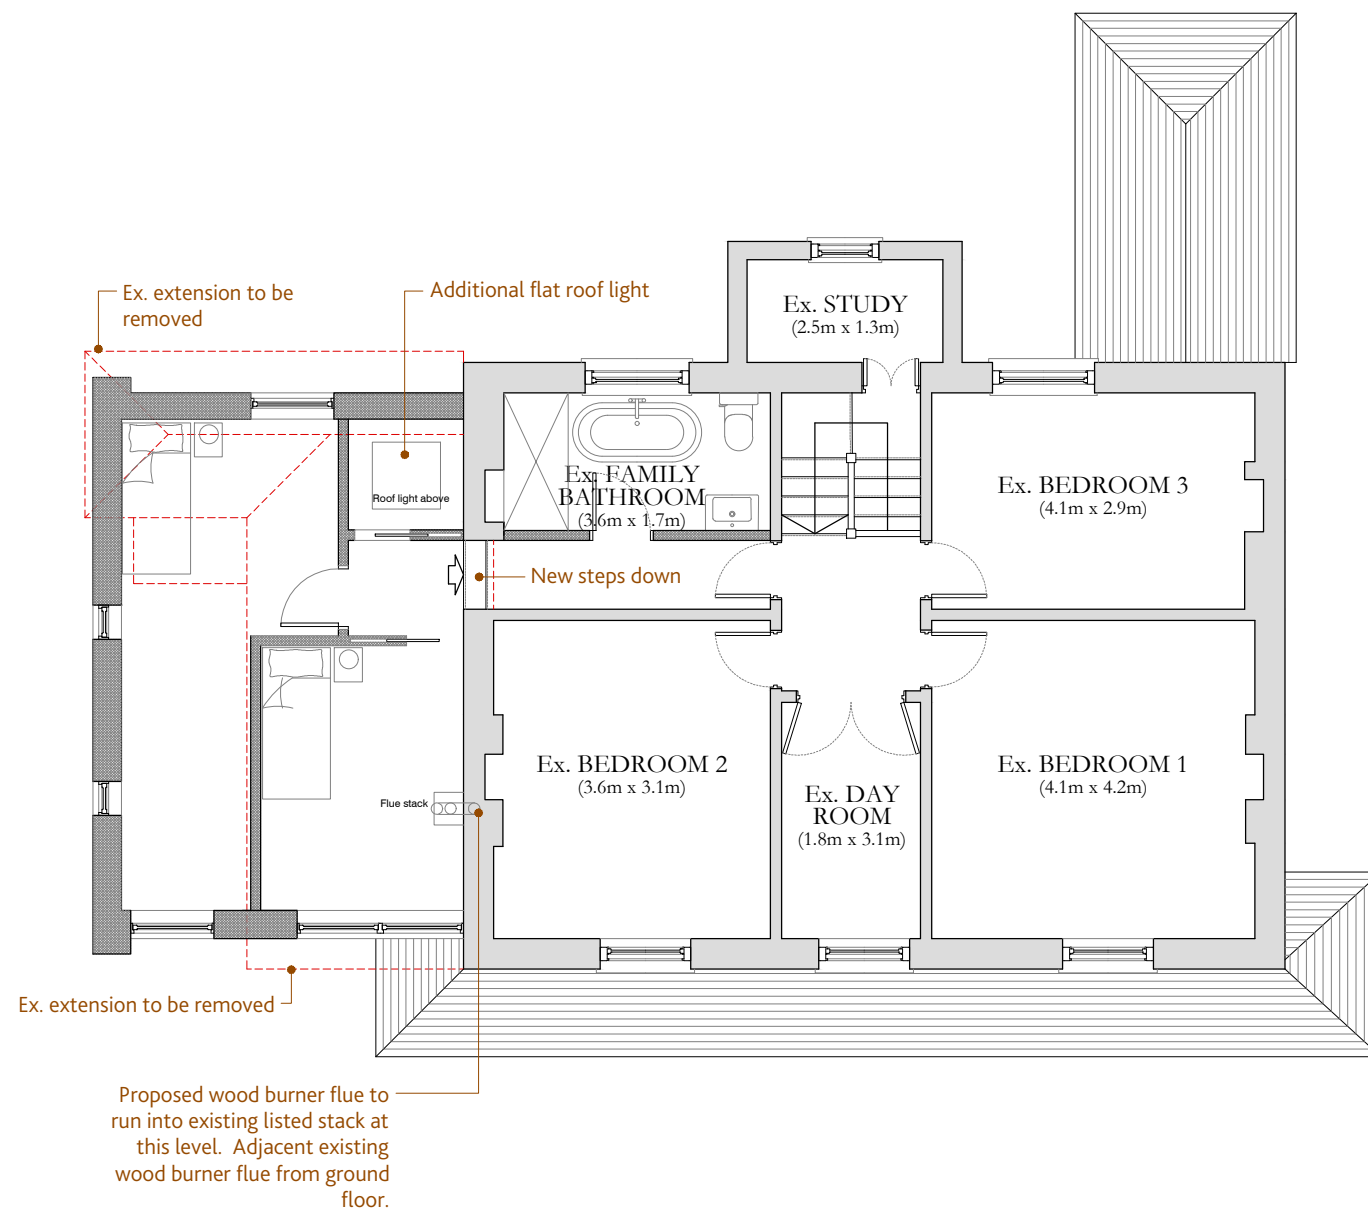


Planning Application Issue

- REVISIONS:
- Rev. / - 21.11.2018 - Initial Design - Client Issue
 - Rev. A - 23.11.2018 - Second Design - Client Issue
 - Rev. B - 28.11.2018 - Layout amendments
 - Rev. C - 17.01.2019 - Draft Planning Application
 - Rev. D - 21.01.2019 - Planning Application Issue
 - Rev. E - 24.06.2019 - Planning Amendments
 - Rev. F - 06.02.2020 - NMA

FIRST FLOOR PLAN
Dwg. No. 599-103

PULLEN
ARCHITECTURE

41-42 Southgate Place . Chichester
West Sussex . PO19 1ET
Tel 01243 859510
office@pullenarchitecture.co.uk
www.pullenarchitecture.co.uk

This drawing has been prepared for the purpose of gaining planning permission only and does not purport to be a working or contractual drawing and should not be used for any building or contractual purposes.

This drawing has been prepared based on survey drawings and information prepared by others.

All dimensions and levels on all drawings must be checked and verified on site before commencement of works.

FIRST FLOOR PLAN
AS PROPOSED

0 2 4 6 8 10
SCALE 1:100
PHYSICAL SCALE IN METERS

PROPOSED EXTENSION

CULVER COTTAGE . 37 ALDWICK ROAD . BOGNOR REGIS . PO21 2LN

FOR . Mr. & Mrs. TODD

Job No: 599 . Scale: 1:100@A3 . Date: November 2018 . Dwg No: 599-103