




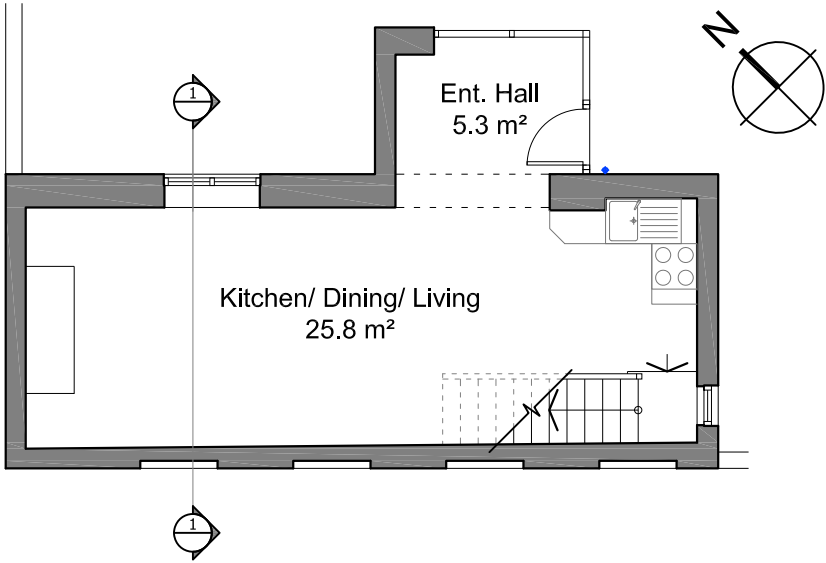


PROPOSED GROUND FLOOR PLAN
(NO CHANGE TO EXISTING)
Sc. 1:100

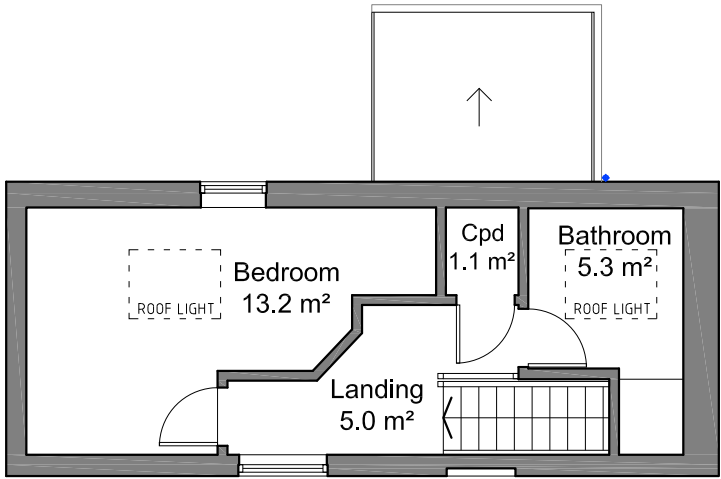

PROPOSED FIRST FLOOR PLAN
(NO CHANGE TO EXISTING)
Sc. 1:100

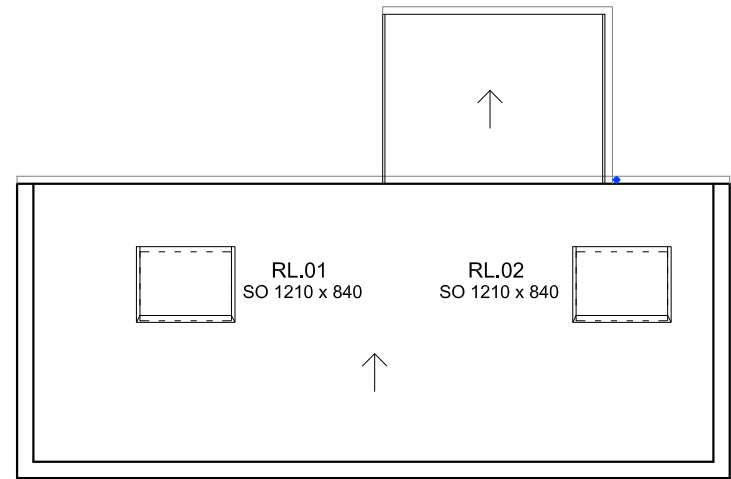


PROPOSED ROOF PLAN
(NO CHANGE TO EXISTING)
Sc. 1:100

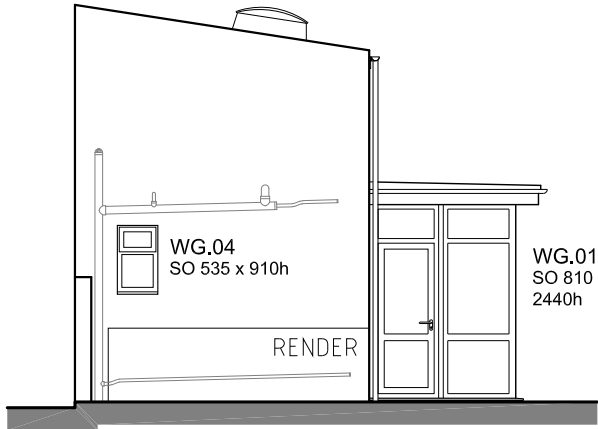


PROPOSED EAST FACING ELEVATION
(NO CHANGE TO EXISTING)
Sc. 1:100




PROPOSED NORTH FACING ELEVATION
(NO CHANGE TO EXISTING)
Sc. 1:100

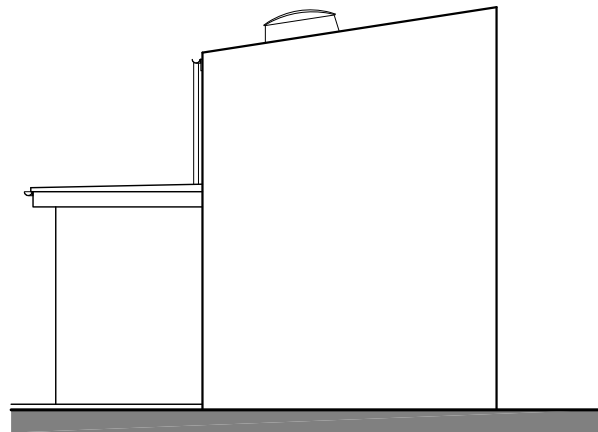

PROPOSED WEST FACING ELEVATION
(NO CHANGE TO EXISTING)
Sc. 1:100

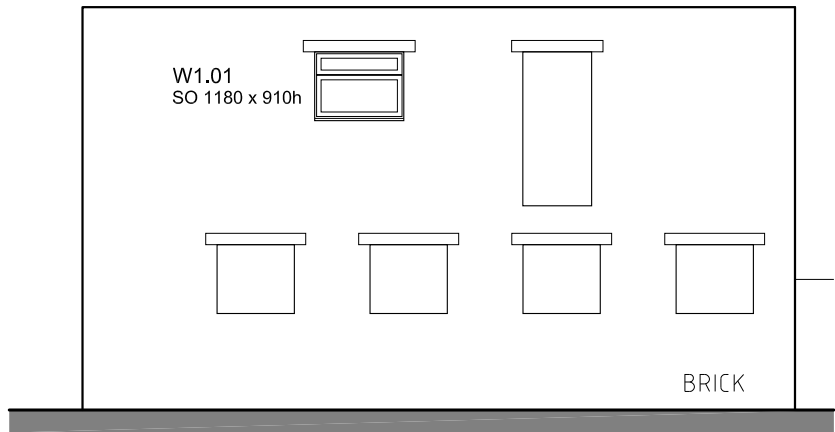

PROPOSED SOUTH FACING ELEVATION
(NO CHANGE TO EXISTING)
Sc. 1:100

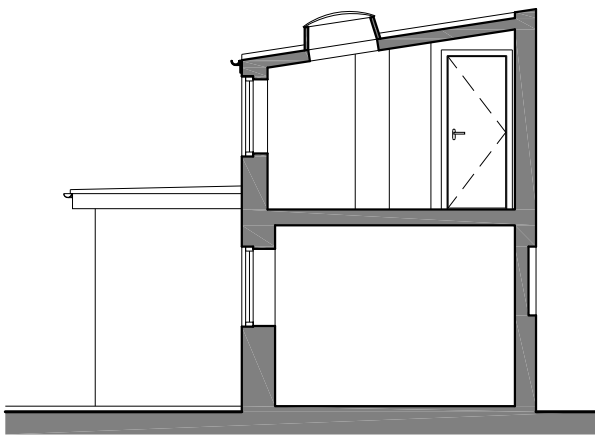

PROPOSED SECTION 1-1
(NO CHANGE TO EXISTING)
Sc. 1:100

JJR DESIGNS Limited

Figured dimensions only are to be used. All dimensions to be checked on site. Differences between drawings and between drawings and specification or bills of quantities to be reported to JJR Designs Ltd
© This drawing is prepared for the application for:
1. Planning permission
2. Building Regulation Permission
on behalf of the applicant named below and for no other purpose.
The copyright of the drawing and designs remains JJR Designs Ltd.
All copies are only for information about the application, they may not be used for any other purpose without the express written permission of JJR Designs Ltd.

Revisions:



jjr designs Suite 6a,
Church House,
94 Felpham Road
Felpham
West Sussex,
PO22 7PG
TEL: 01243 822081

Architectural
Services
Planning
Building Regs
On Site Supervision
Landscape Design

e-mail: Info@jjrdesigns.com

Client:

R and SD Properties Ltd.

Project:

**Land to the Rear of 27 Station Road
Bognor Regis. West Sussex
PO21 1QD**

Drawing Title:

**PROPOSED PLANS, ELEVATIONS, SECTION
(NO CHANGE TO EXISTING)**

Issue status:

Outline proposals ☐ Production information ☐ Scheme design ☐
Tender drawing ☐ Detail design ☐ Contract drawing ☐

Scale: 1:100 @A3	Drawn: R.Stefanski	Checked: R.Stefanski	Date: 24.11.2021
Job No: 1528	Drawing No: PL 104	Revision:	