


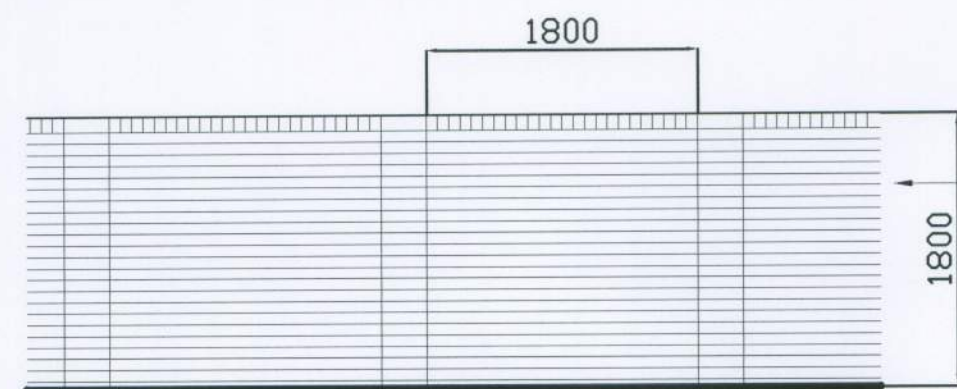

BRICK GARDEN WALL ELEVATION SCALE 1:50



BRICK GARDEN WALL PLAN SCALE 1:50

NEW 0.9M HEIGHT BRICK WALL IN FRONT OF HOUSE
BRICK TYPE: FRESHFIELD LANE MULTI STOCK BRICK,
WITH REDLAND REGENT RUSTIC RED SOLDIER COURSE.

T1 AND T2 CRATAEGUS PAULS
(SCARLET TREE) PINK HAWTHORN.
SIZE: STANDARD, PLANTED NOVEMBER 2013

WAVIN SOAKAWAYS

RECYCLING AND REFUSE BINS

PARKING AND TURNING
DRIVELINE 50 PAVIOURS IN BRINDLE COLOUR

GRASSED LAWN

MARSHALLS SAXON 450 x 450MM
PAVING SLABS IN BUFF COLOUR

NEW DRIVE ACCESS

NEW PEDESTRIAN ACCESS

GRASSED LAWN

NEW 0.9M HEIGHT BRICK WALL IN FRONT OF HOUSE
BRICK TYPE: FRESHFIELD LANE MULTI STOCK BRICK,
WITH REDLAND REGENT RUSTIC RED SOLDIER COURSE.

NEW 1.8M HEIGHT BRICK WALL TO GARDEN


WAVIN SOAKAWAYS

GRASSED LAWN

SITE PLAN WEST MEADS DRIVE
SCALE 1:100



NEW 0.9M HEIGHT BRICK WALL IN FRONT OF HOUSE
BRICK TYPE: FRESHFIELD LANE MULTI STOCK BRICK,
WITH REDLAND REGENT RUSTIC RED SOLDIER COURSE.

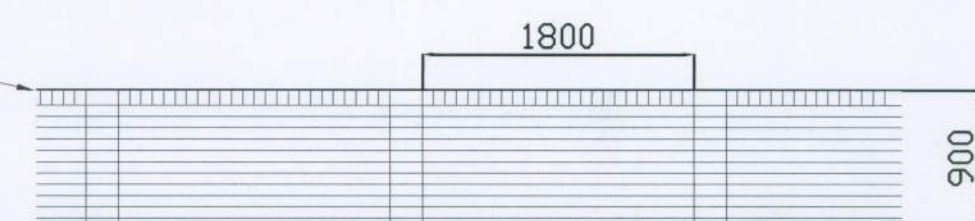

BRICK GARDEN WALL ELEVATION SCALE 1:50



BRICK GARDEN WALL PLAN SCALE 1:50

EXISTING FENCING TO REMAIN

GRASSED LAWN

MARSHALLS SAXON 450 x 450MM
PAVING SLABS IN BUFF COLOUR

GRASSED LAWN

NEW 0.9M HEIGHT BRICK WALL IN FRONT OF HOUSE
BRICK TYPE: FRESHFIELD LANE MULTI STOCK, WITH
REDLAND REGENT RUSTIC RED SOLDIER COURSE.

RECYCLING AND REFUSE BINS

NEW DRIVE ACCESS

PARKING AND TURNING
DRIVELINE 50 PAVIOURS IN BRINDLE COLOUR

NEW 0.9M HEIGHT BRICK WALL IN FRONT OF HOUSE

GRASSED LAWN

T1 AND T2 CRATAEGUS PAULS
(SCARLET TREE) PINK HAWTHORN.
SIZE: STANDARD (8 TO 10CM GIRTH),
PLANTED NOVEMBER 2013.

01 | planning conditions | 27.02.13



Pope Stevens Architecture Ltd.
Crossways | 2 Beech Avenue
Chichester | West Sussex | PO19 3DR
Telephone: 01243 782 796
Email: pope.stevens@btinternet.com

RIBA



Chartered Practice

Project
New Housing
West Meads Drive & Pevensey Road
Bognor Regis

Drawing
Landscaping Plans

Date Feb 13	Drawn by CDP	Scale 1:100
Drawing No. BR-03	Revision 01	

SITE PLAN PEVENSEY ROAD
SCALE 1:100

