

A

B

C

D

E

F

G

H

A

B

C


D

E

F

G


H

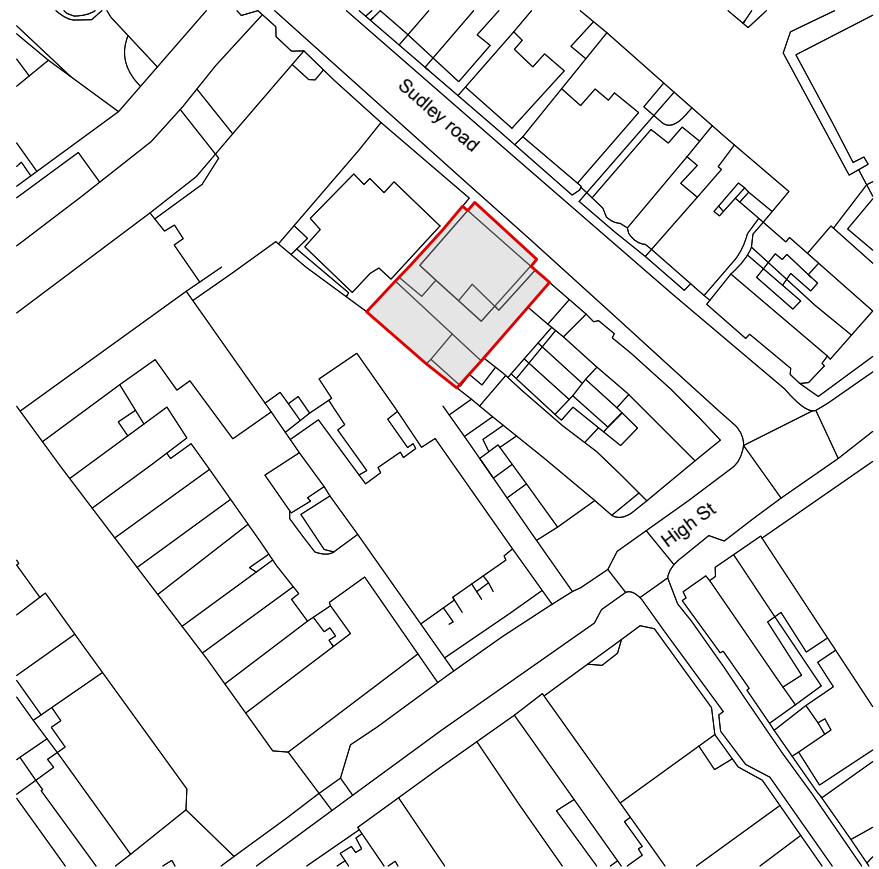

Location Plan 1:1250
0 10 20 M




Site Plan 1:500
0 5 10 M

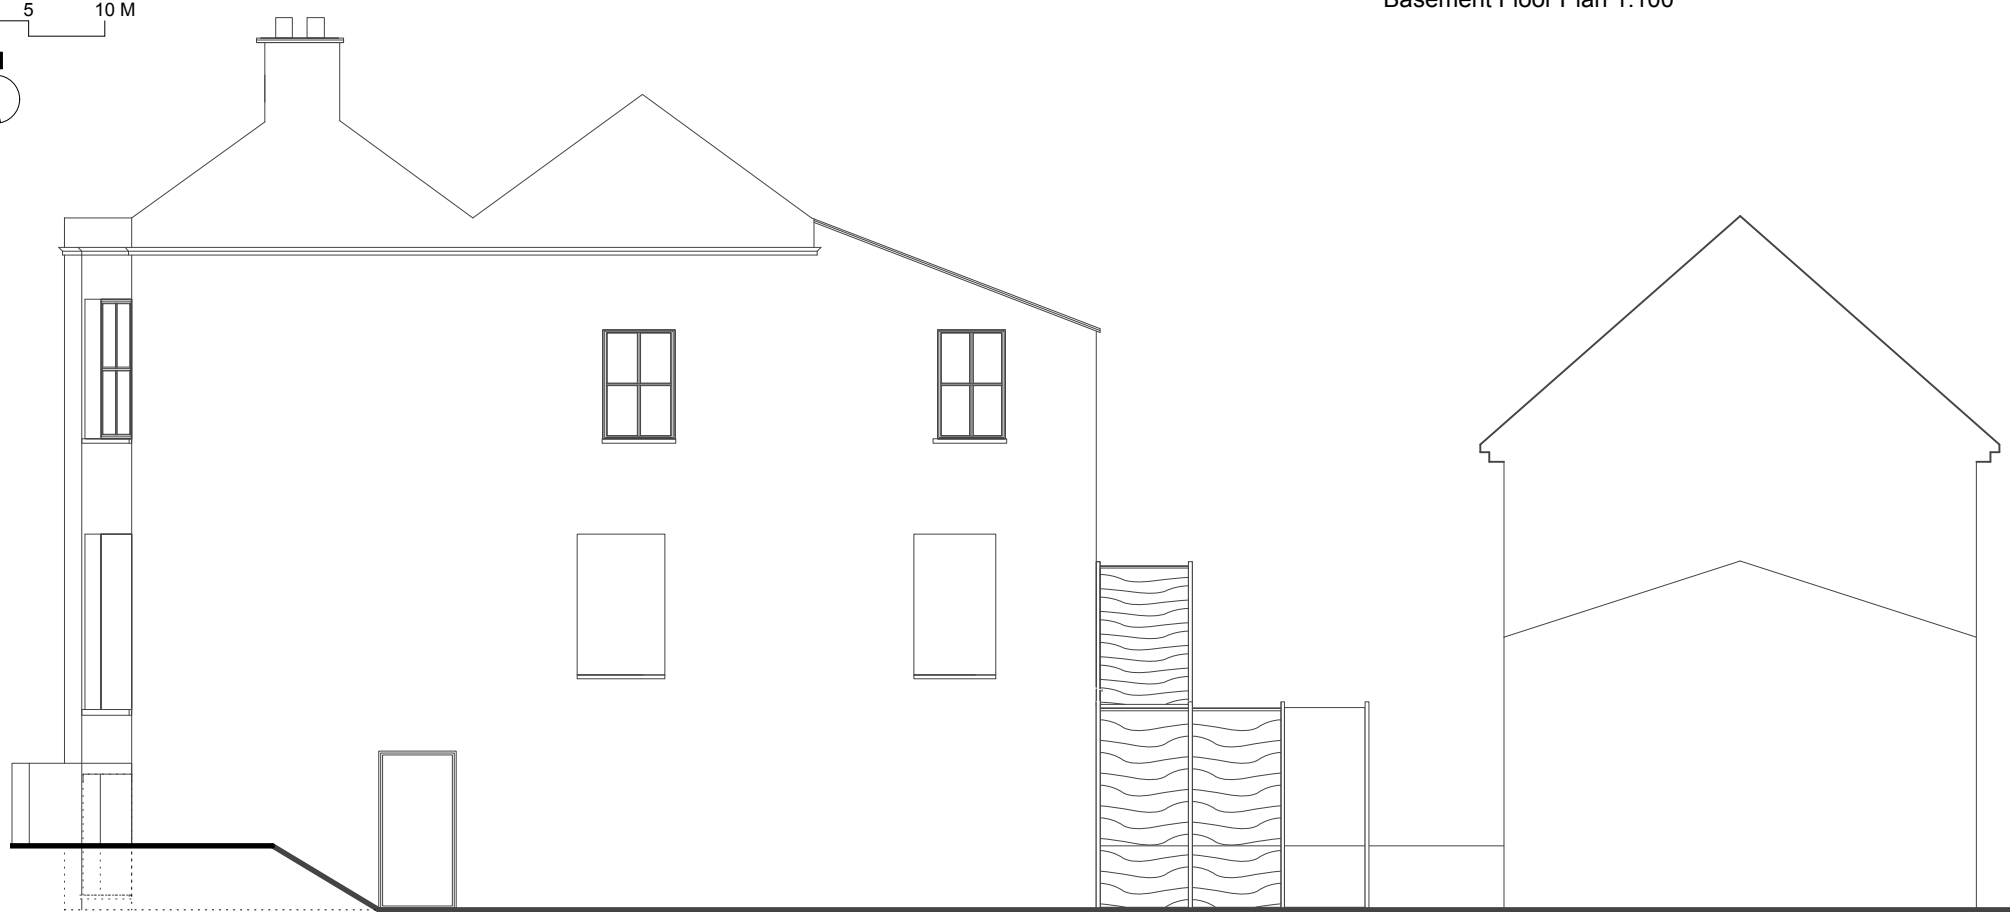

North-West Elevation 1:100



South-East Elevation 1:100

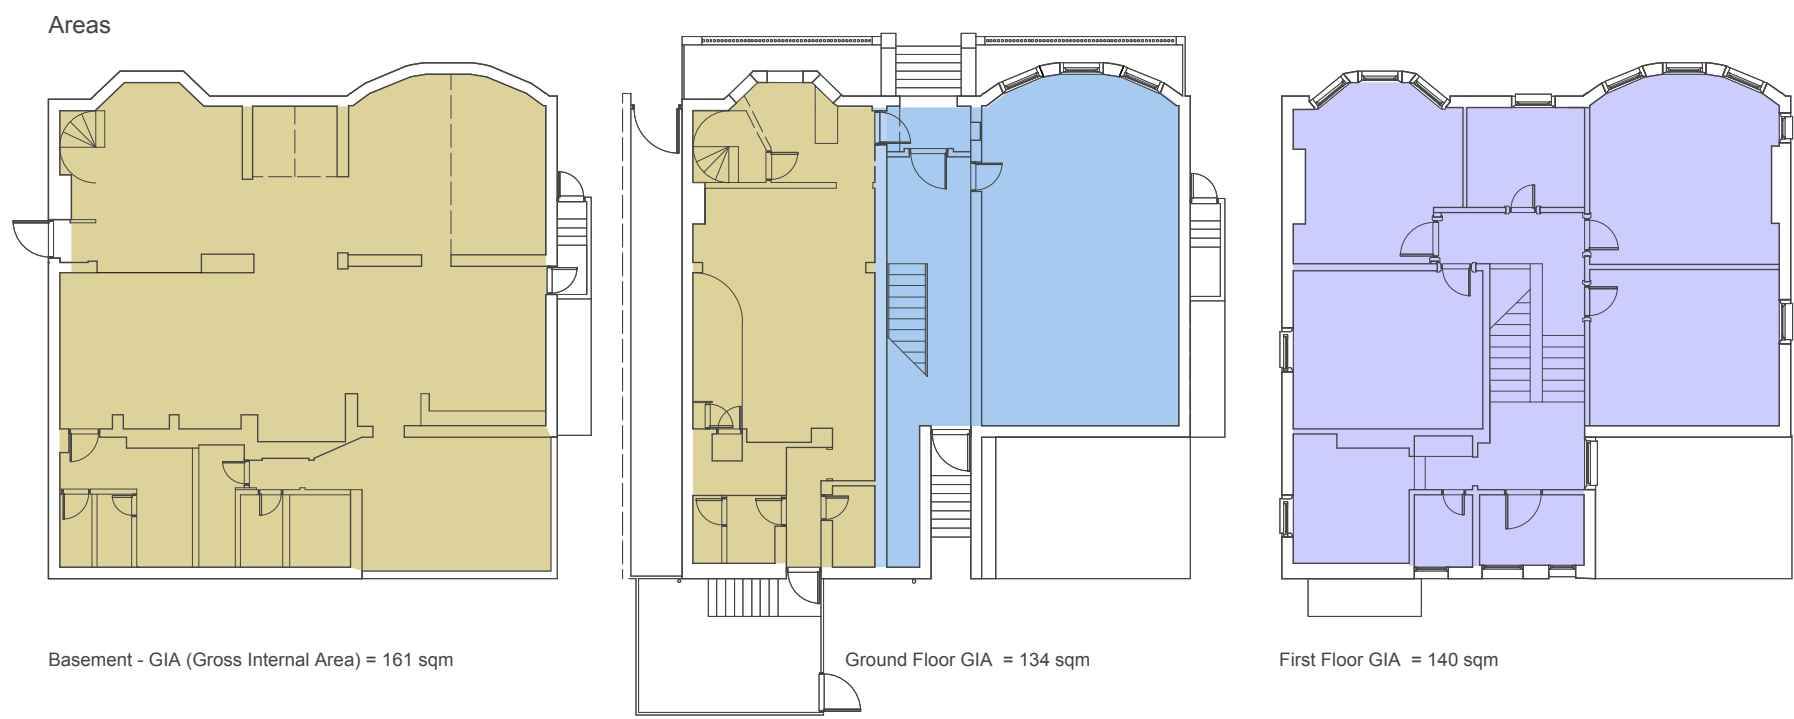


Basement - GIA (Gross Internal Area) = 161 sqm


Ground Floor GIA = 134 sqm

First Floor GIA = 140 sqm


- Existing Area of Nightclub
- Existing Area of Dental Surgery
- Existing Residential Area

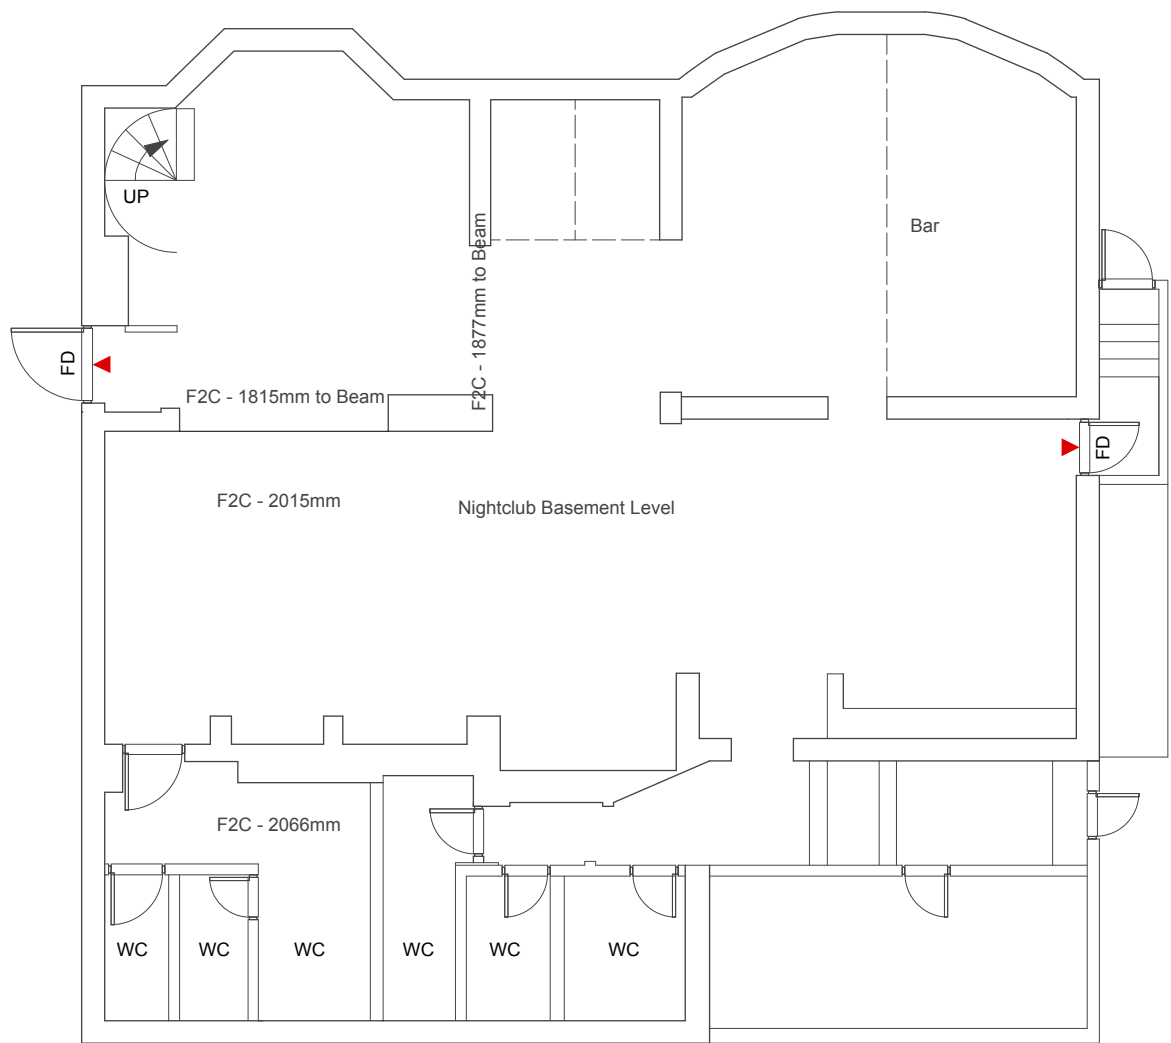

Basement Floor Plan 1:100

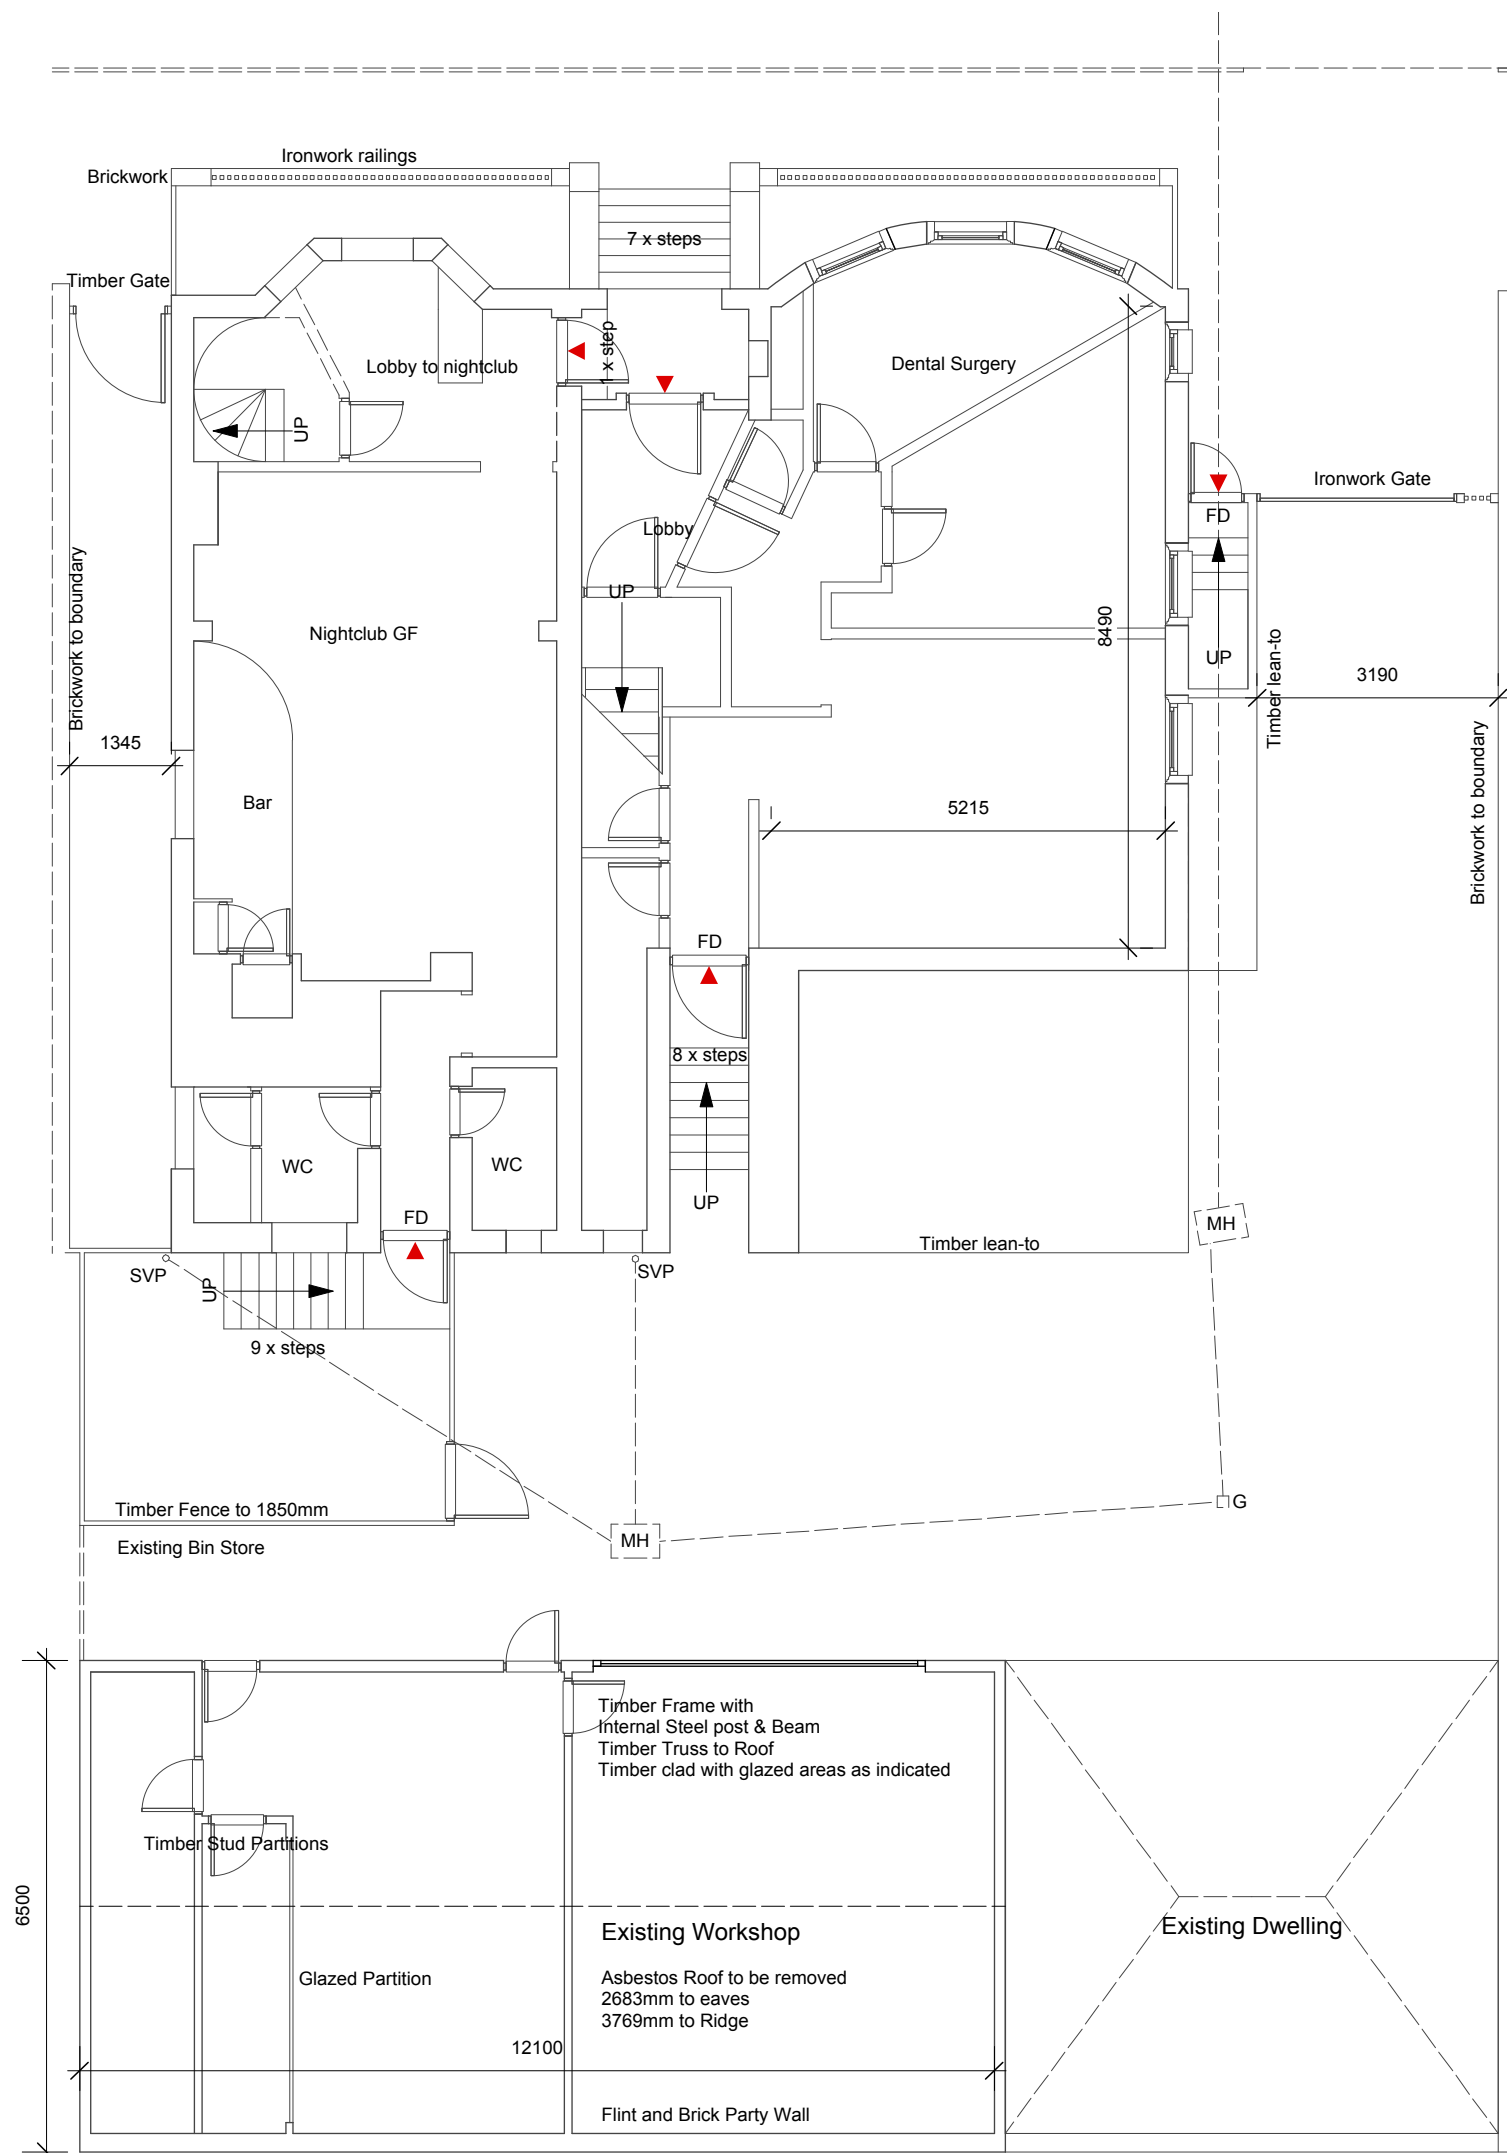


Site Plan (Ground Floor) 1:100

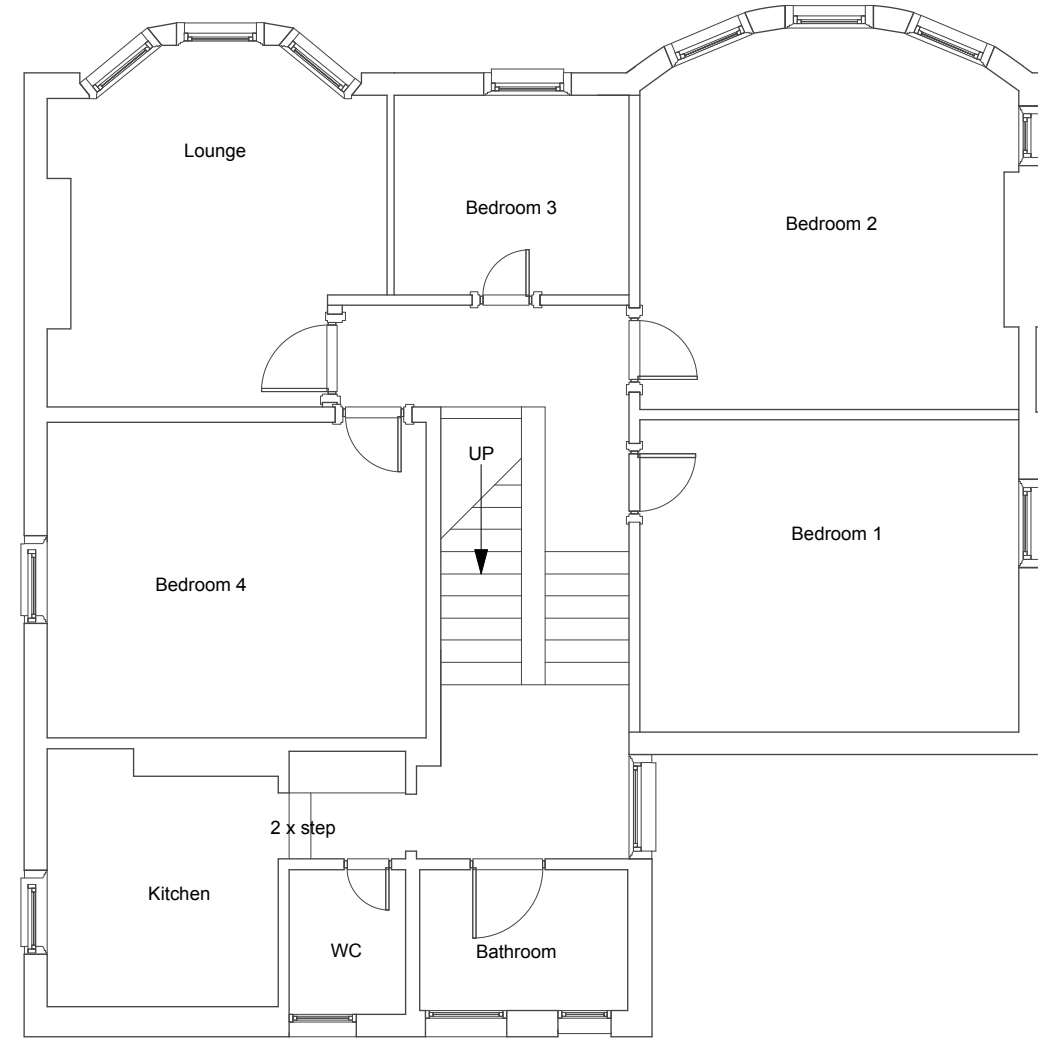

First Floor Plan 1:100



North-East Elevation 1:100

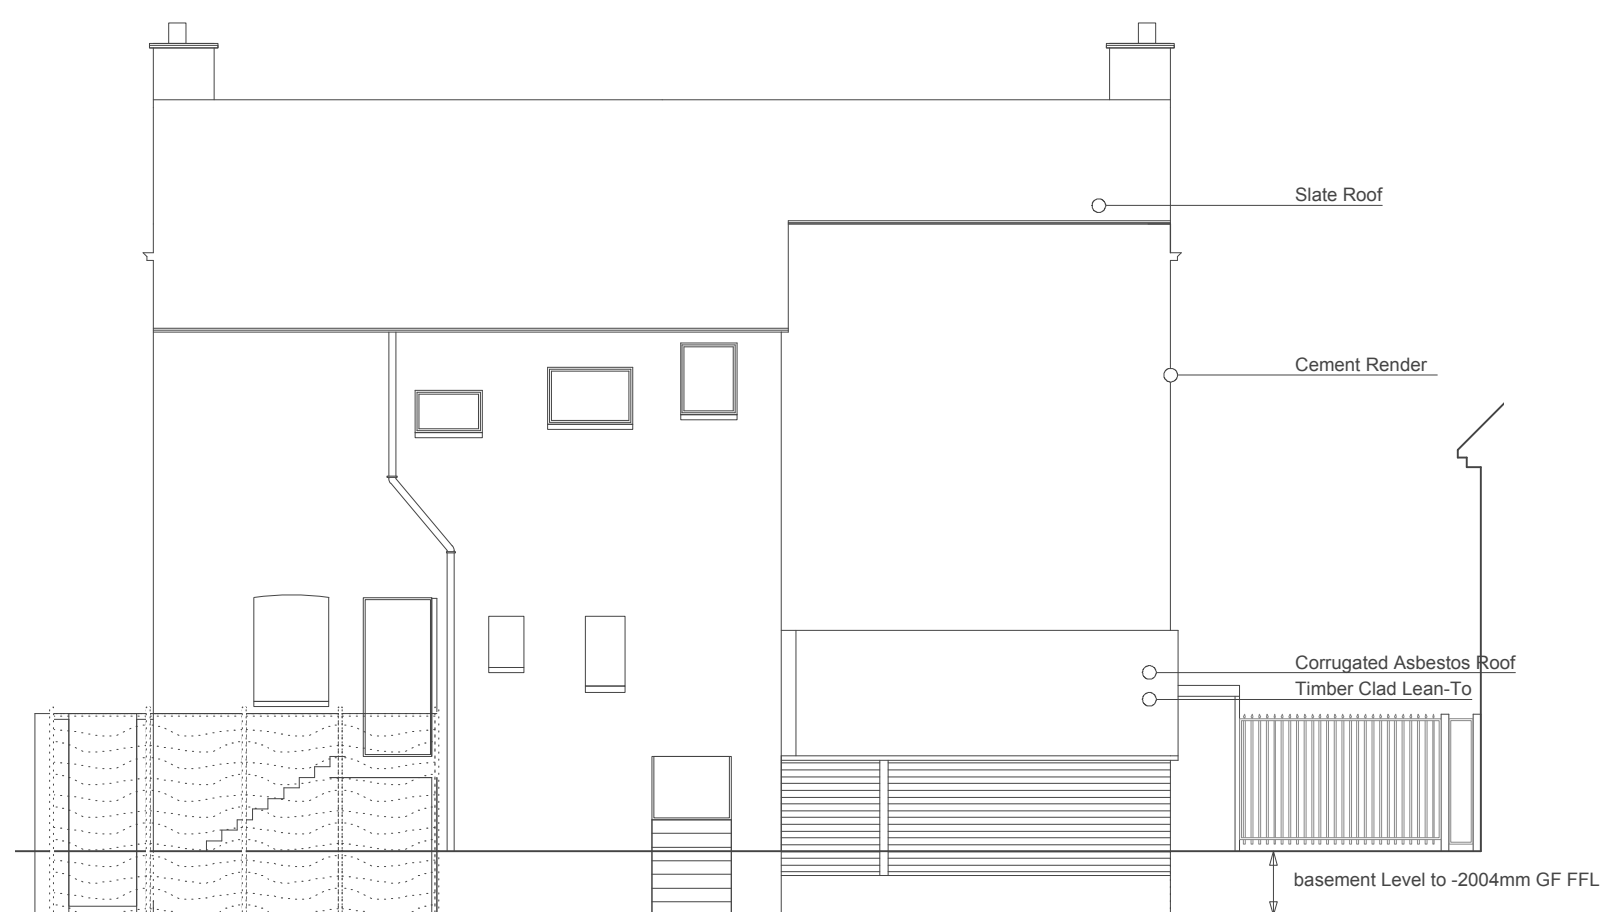

South-West Elevation 1:100

Dimension amendments	NJH	31.10
Amendments	by	Date
Job Title		
192 SUD/KLK		
Drawing		
Survey		
Scale: Various @ A1		
Drg.No.	ADS-001S	A
Drawn by:	NJH	
Issued to:	Client	
Status:	Prelims	
Date	31.10.17	

ADS
architecturaldesignservicesnickhopper