


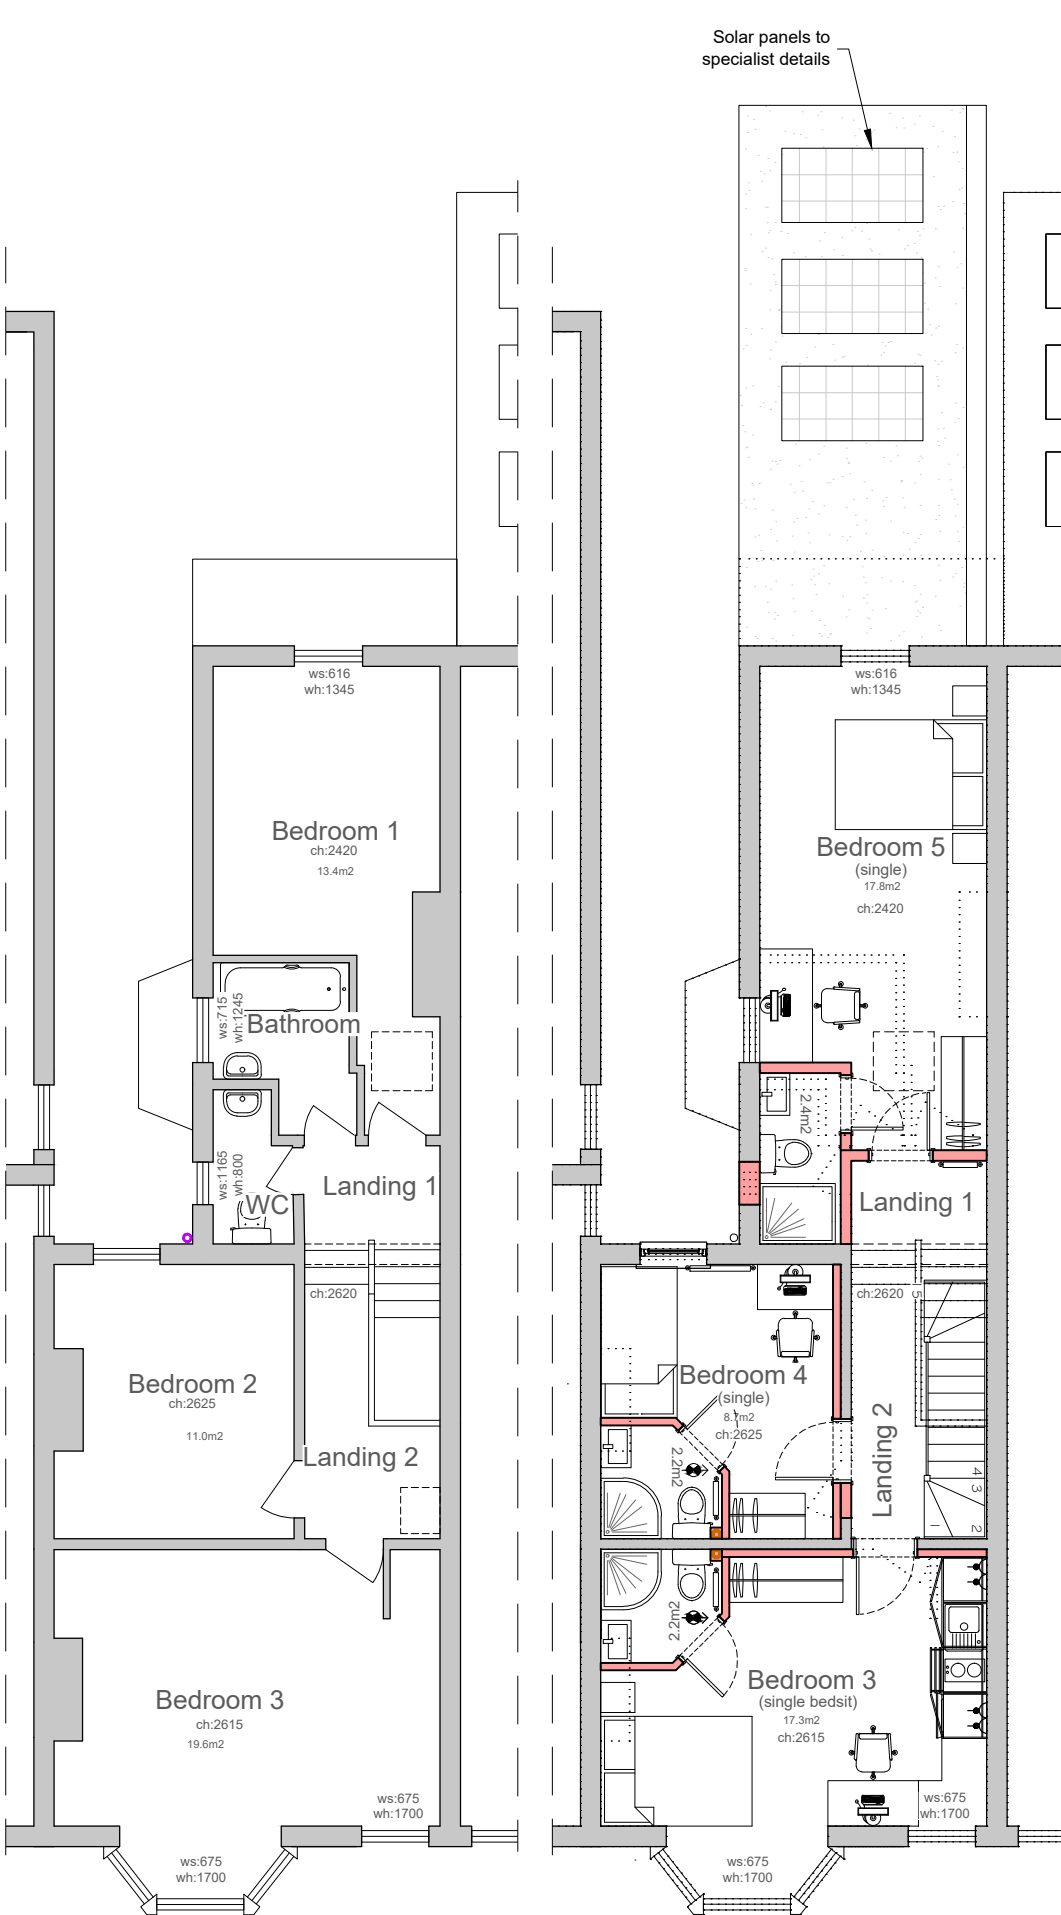
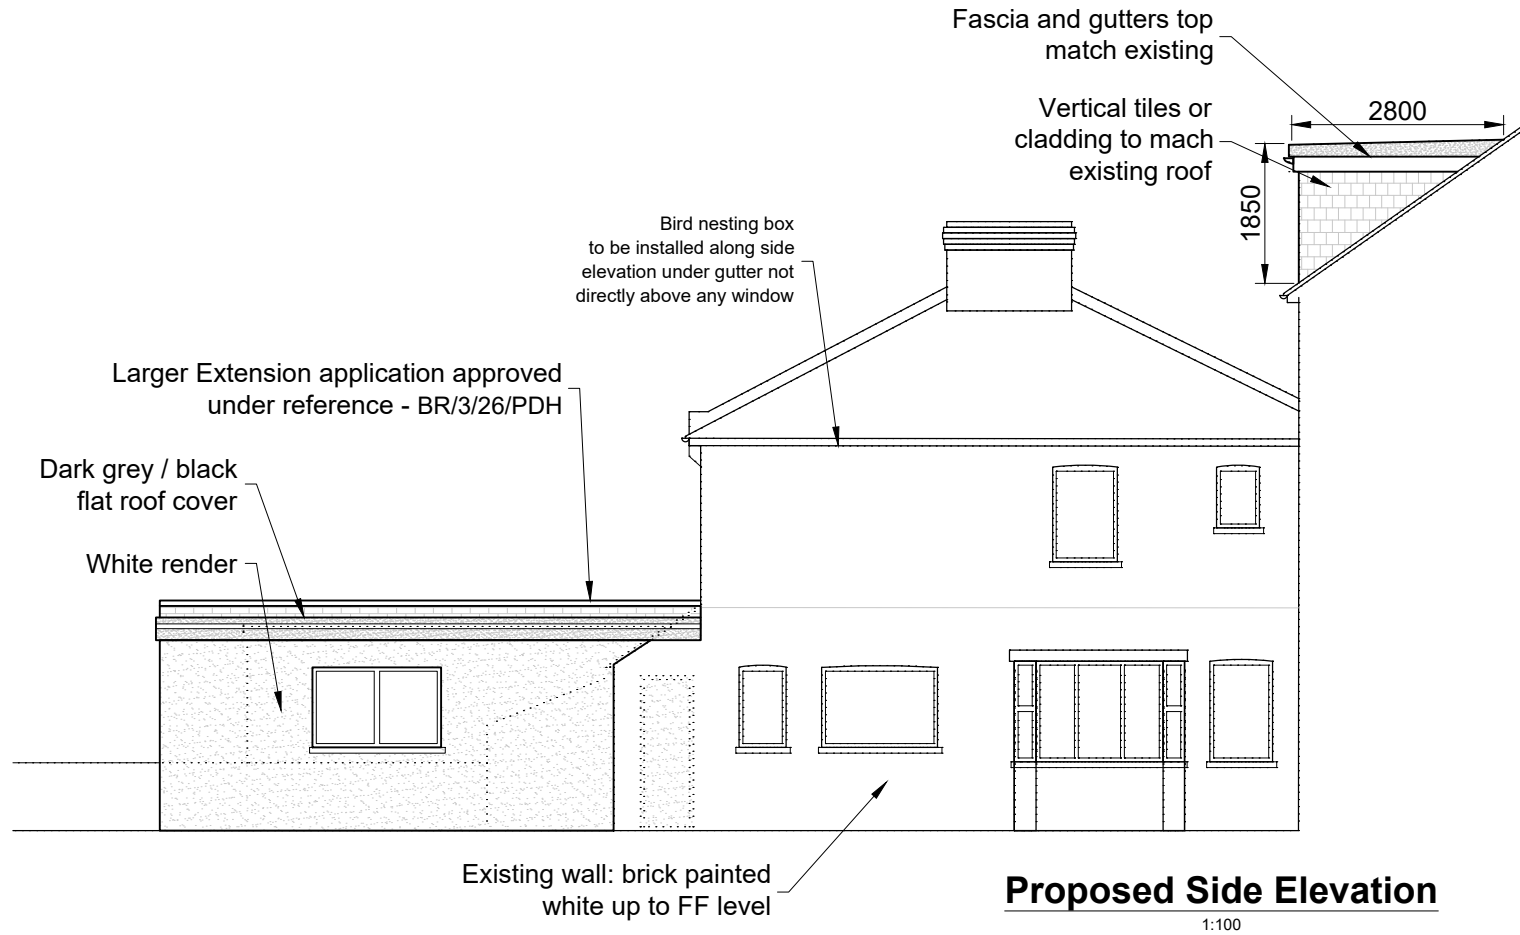
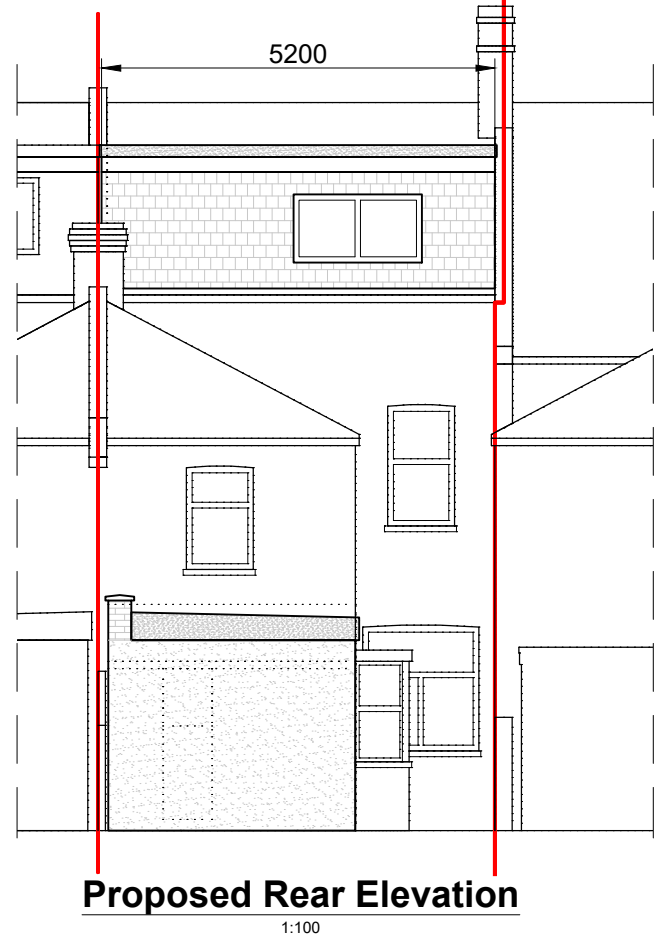
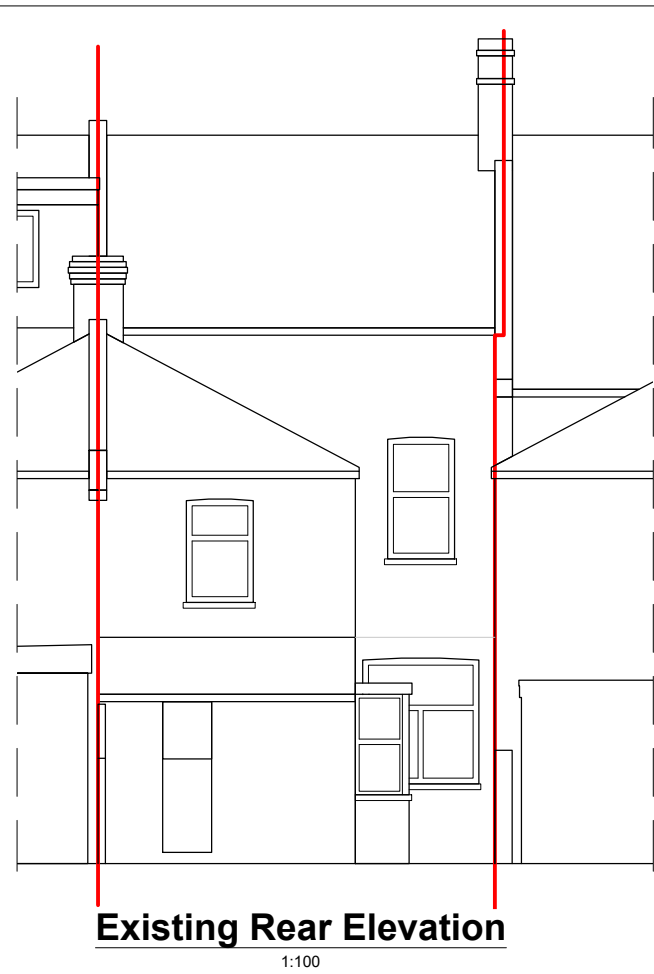
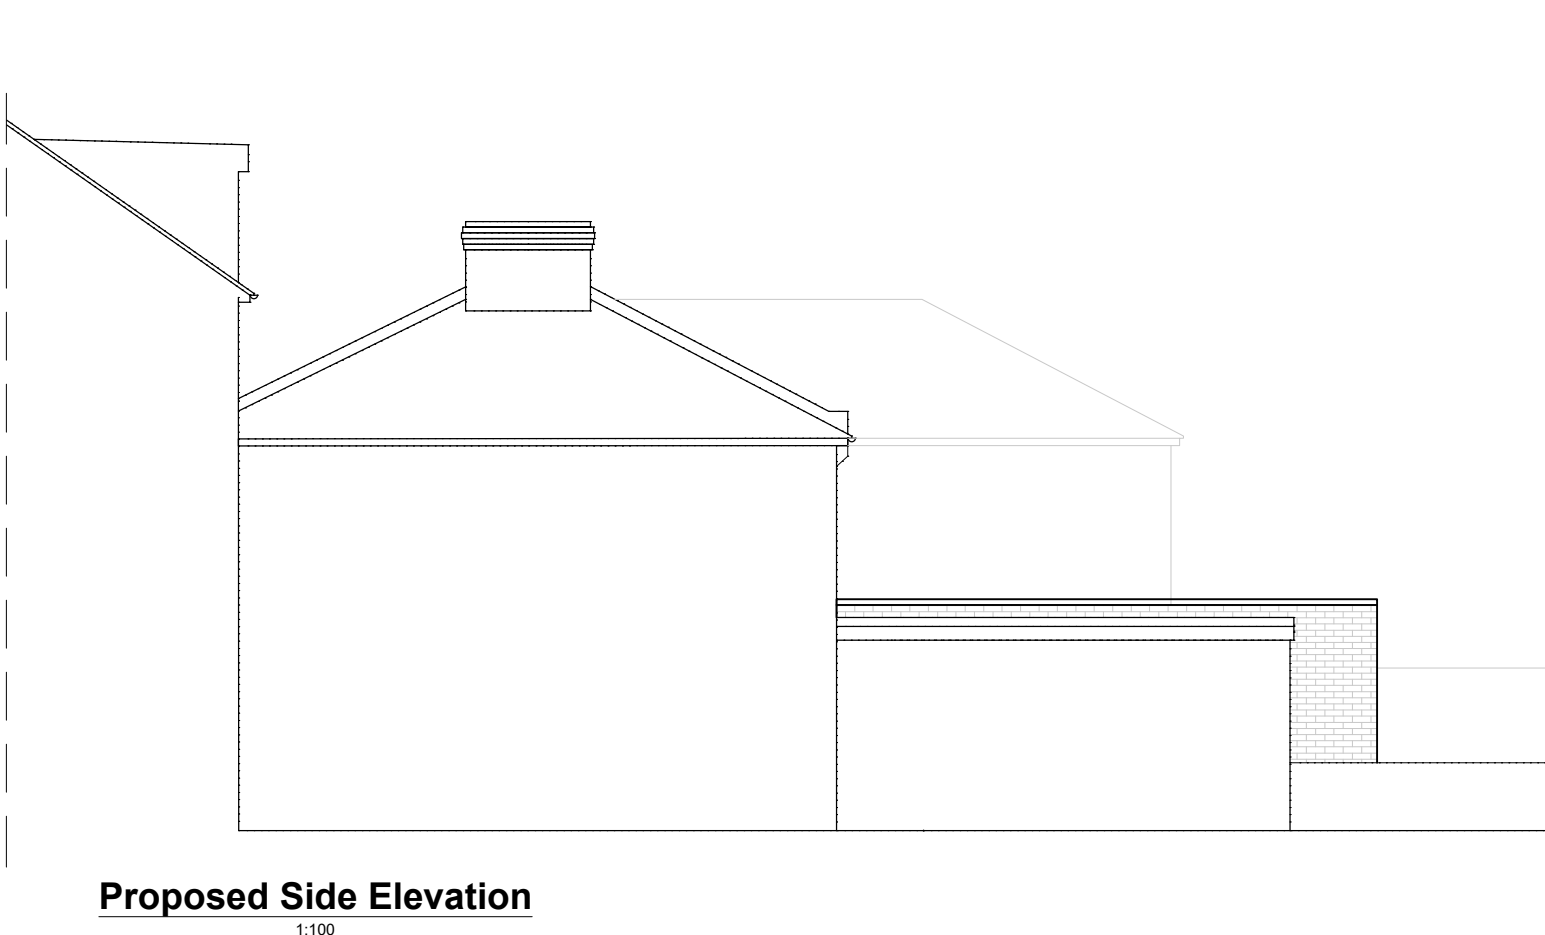
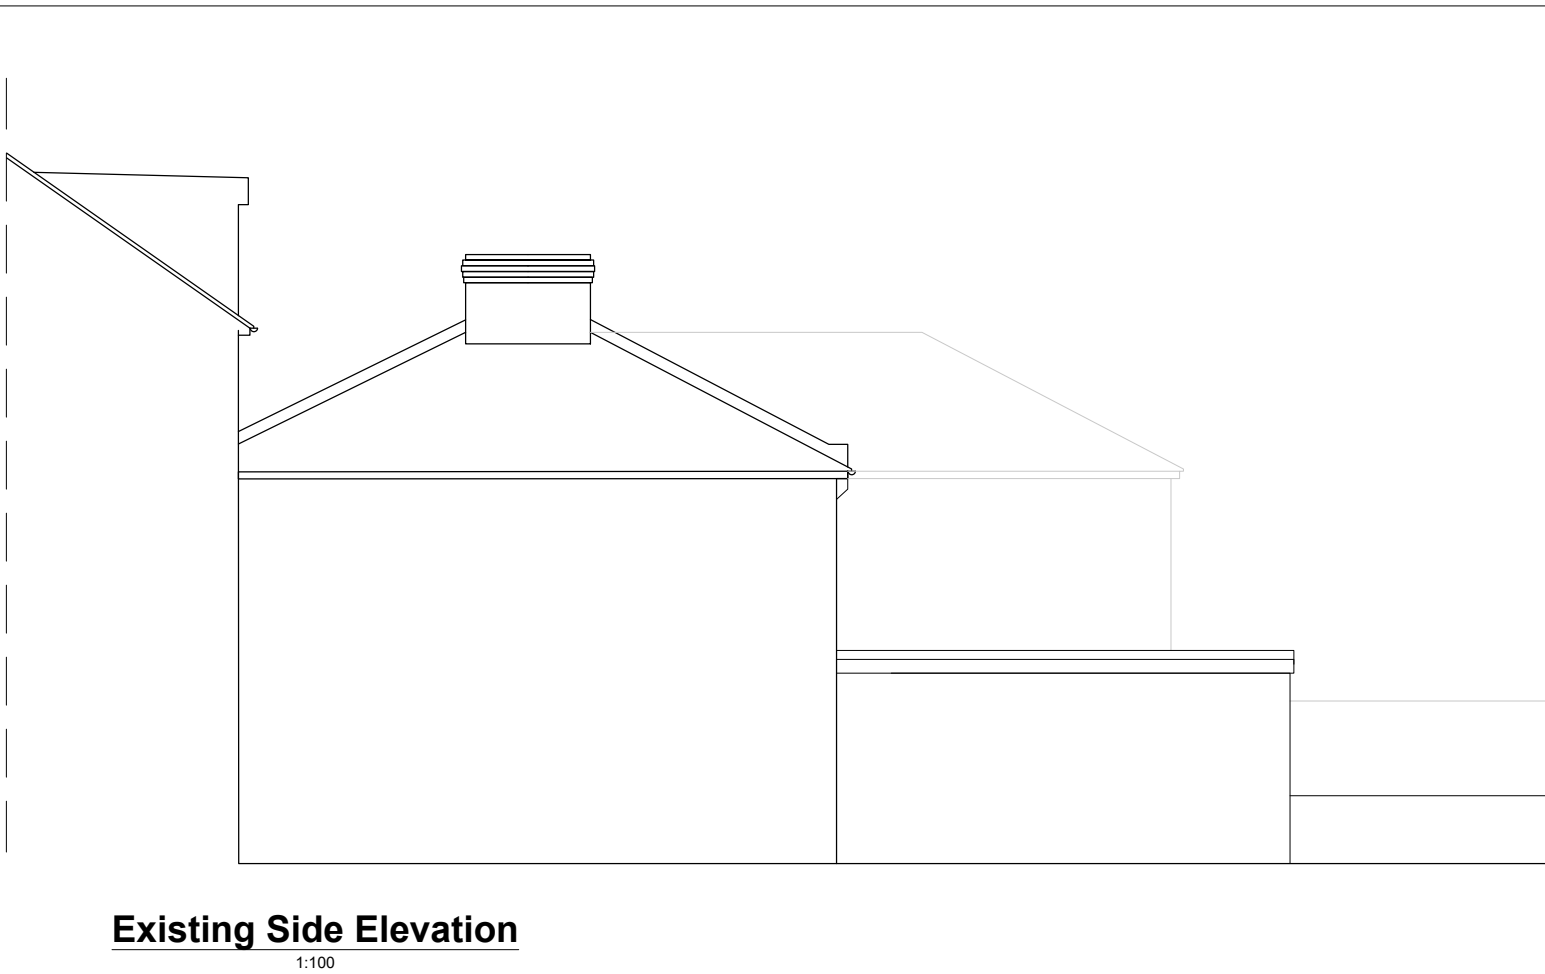


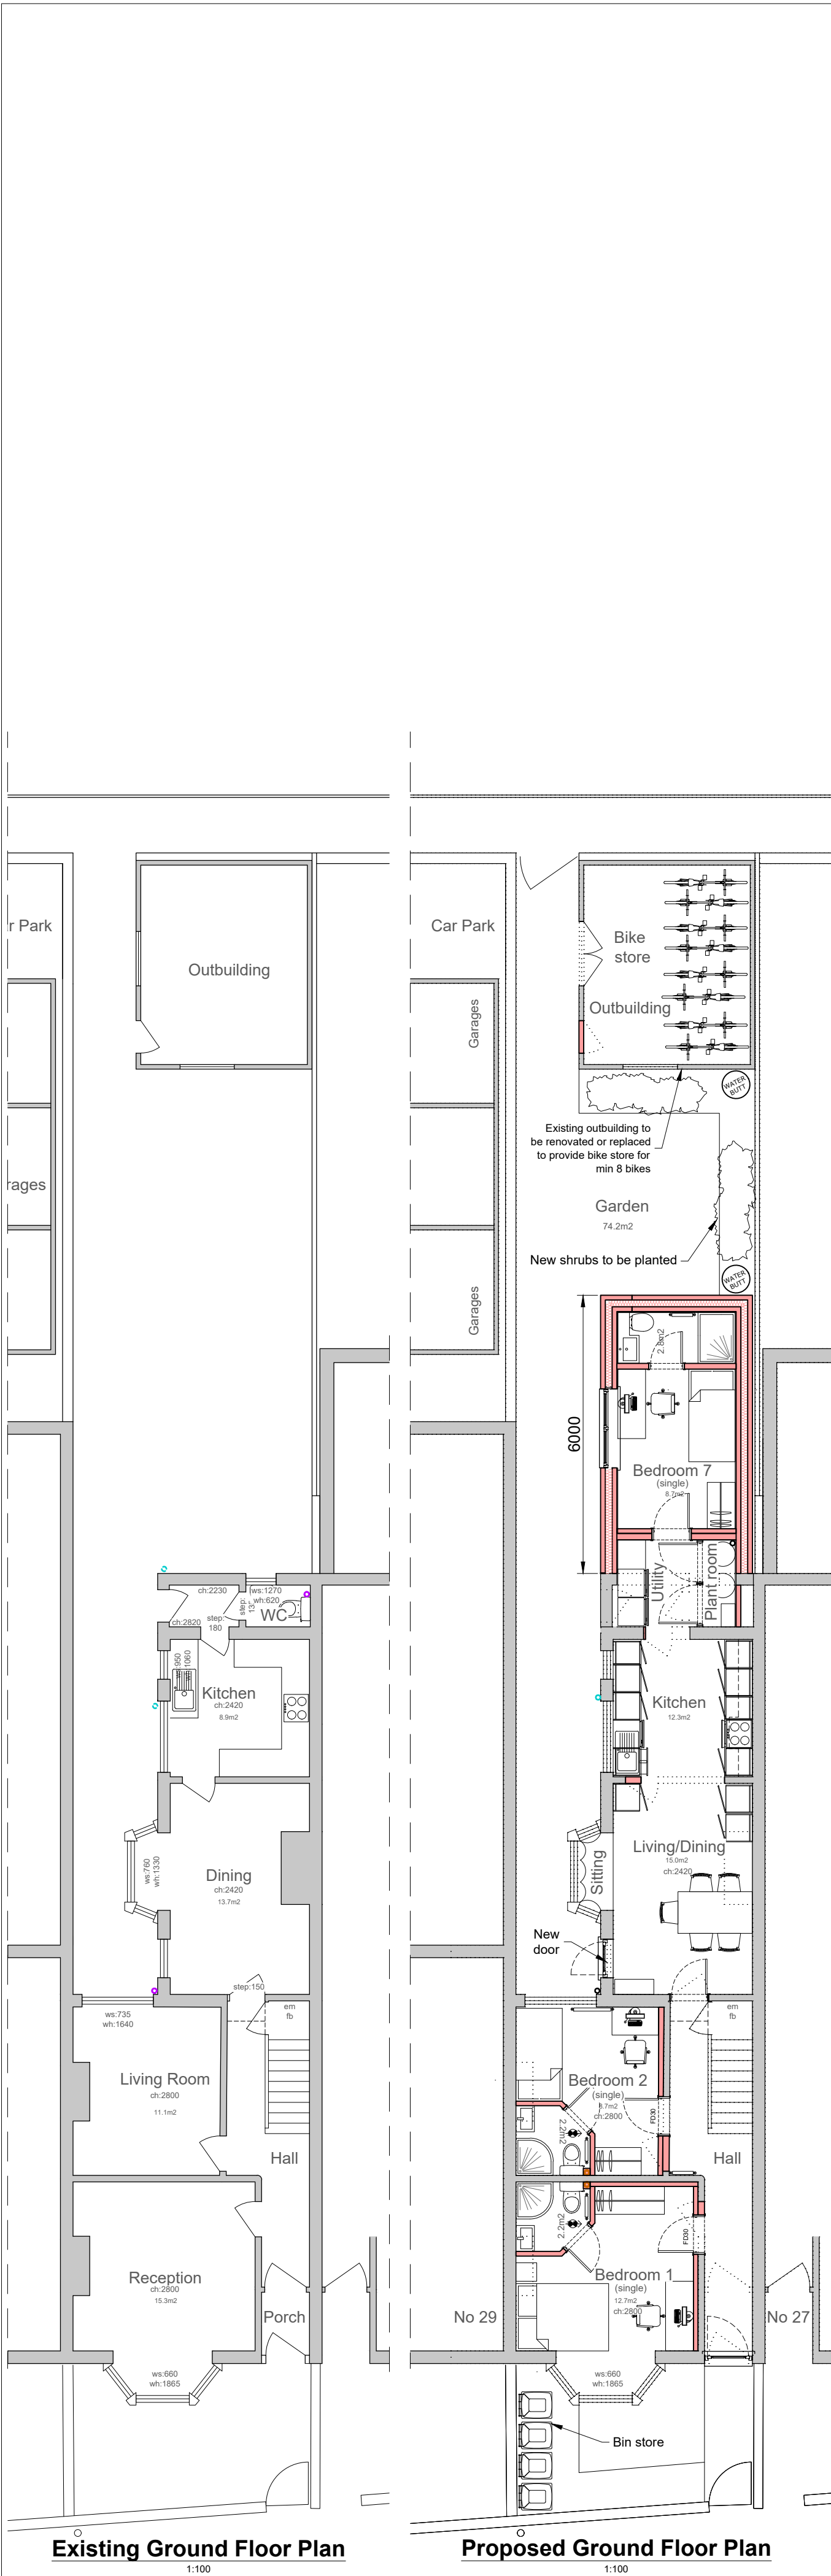


Existing First Floor Plan
1:100

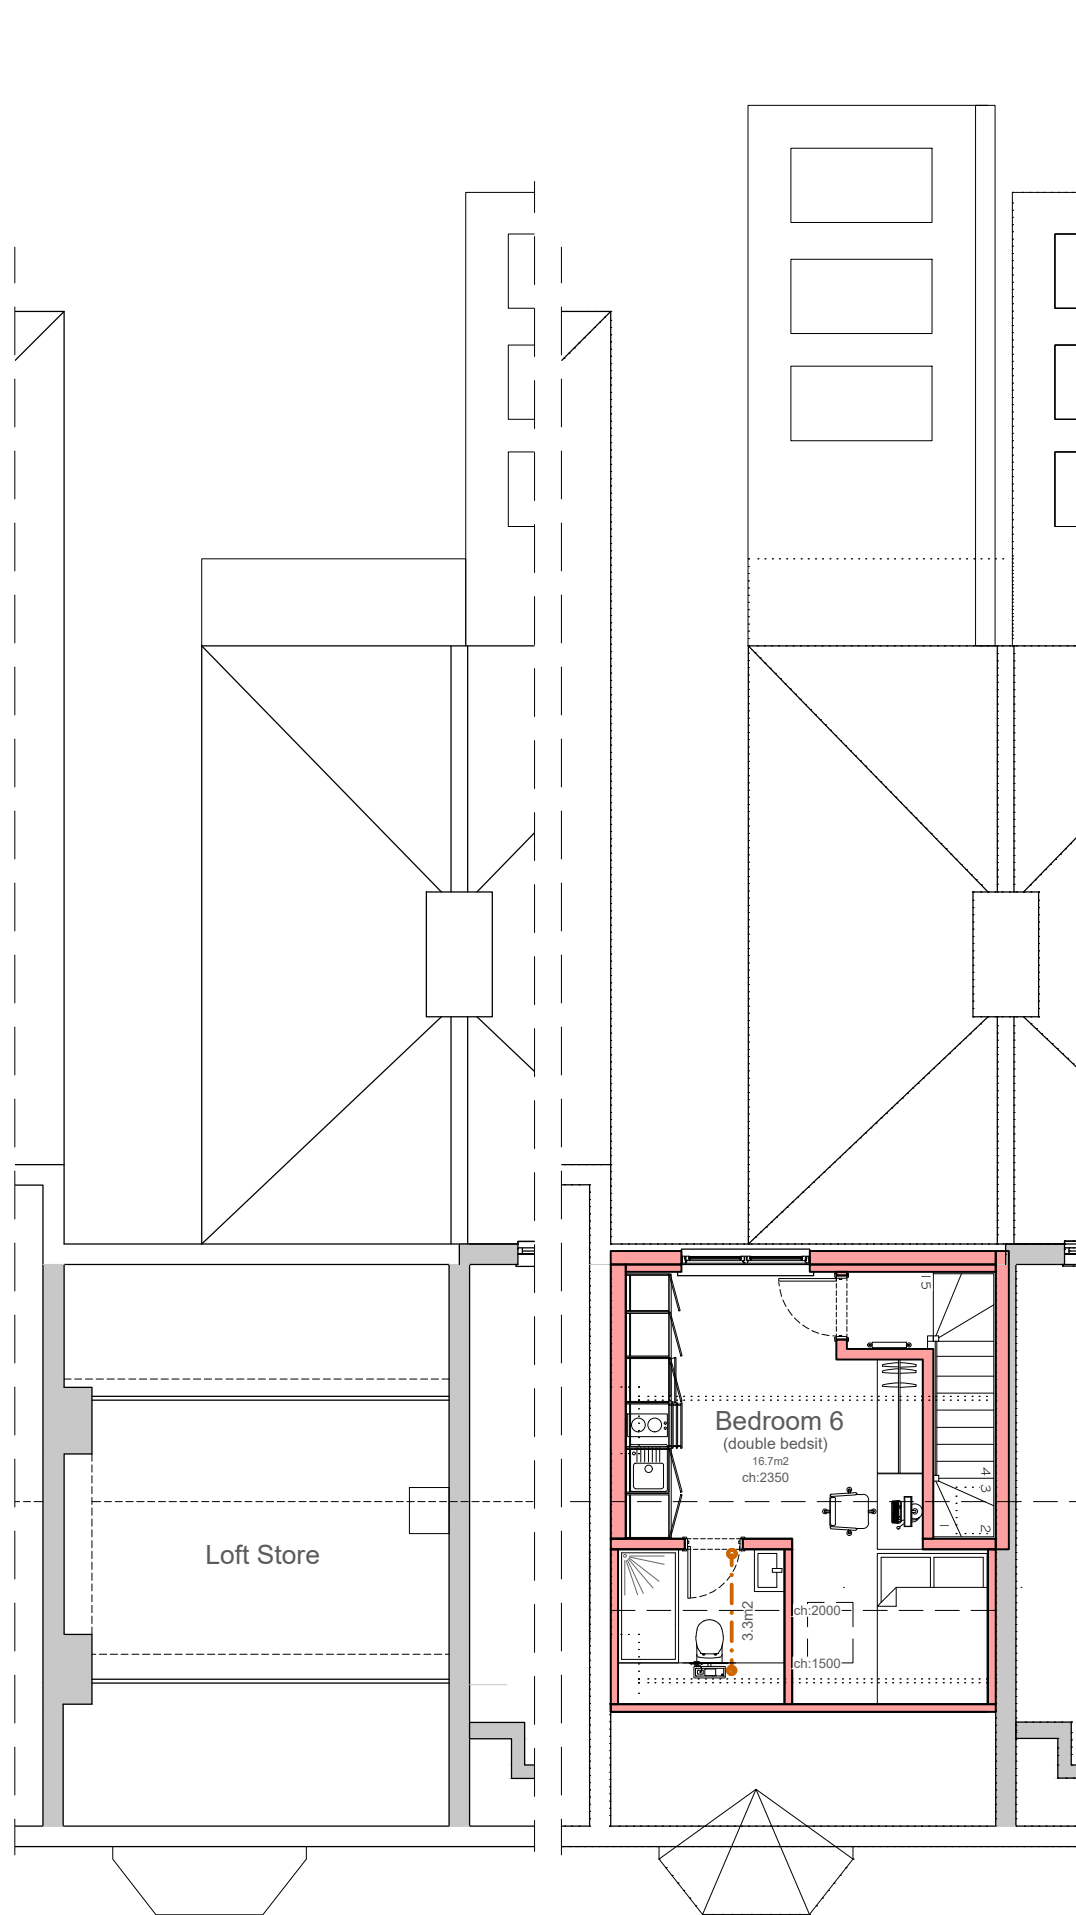


Proposed First Floor Plan
1:100

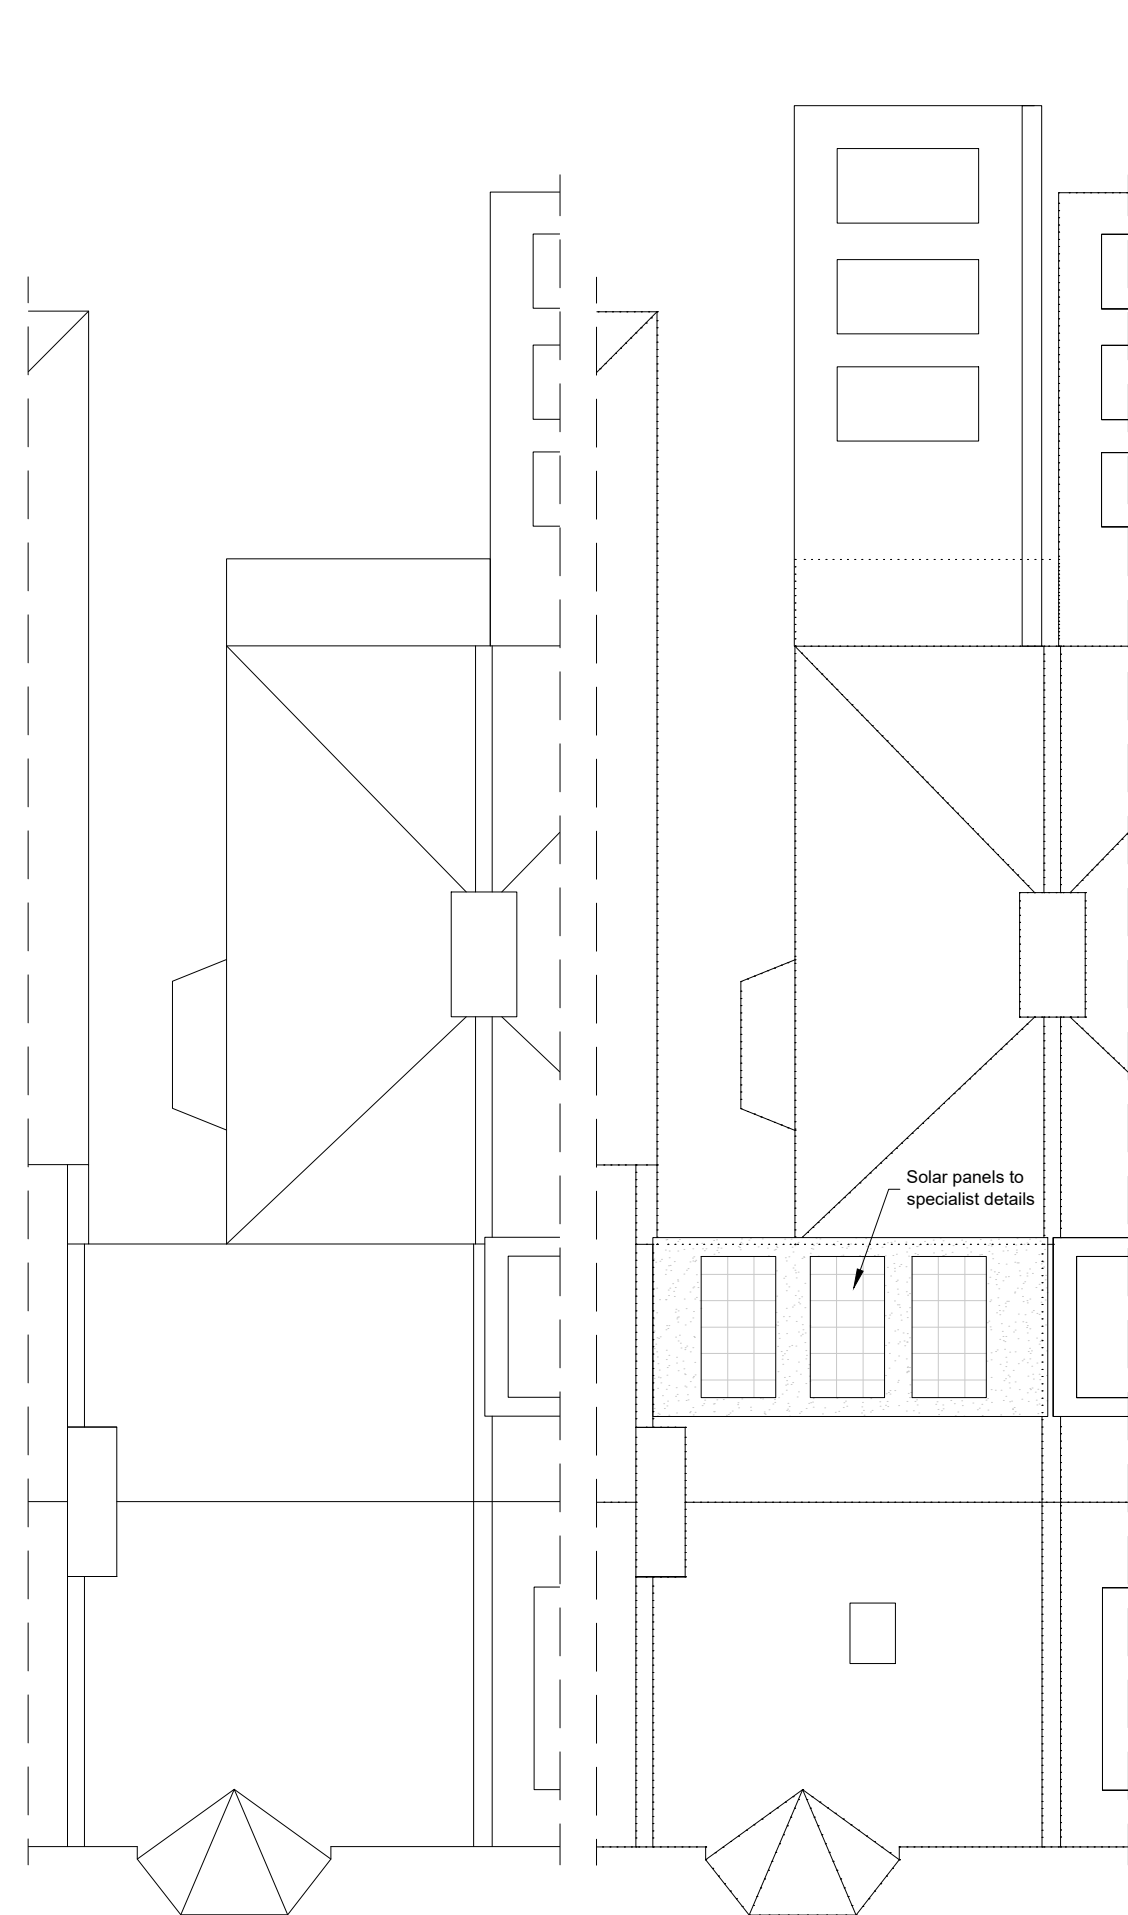

Existing Attic Plan
1:100

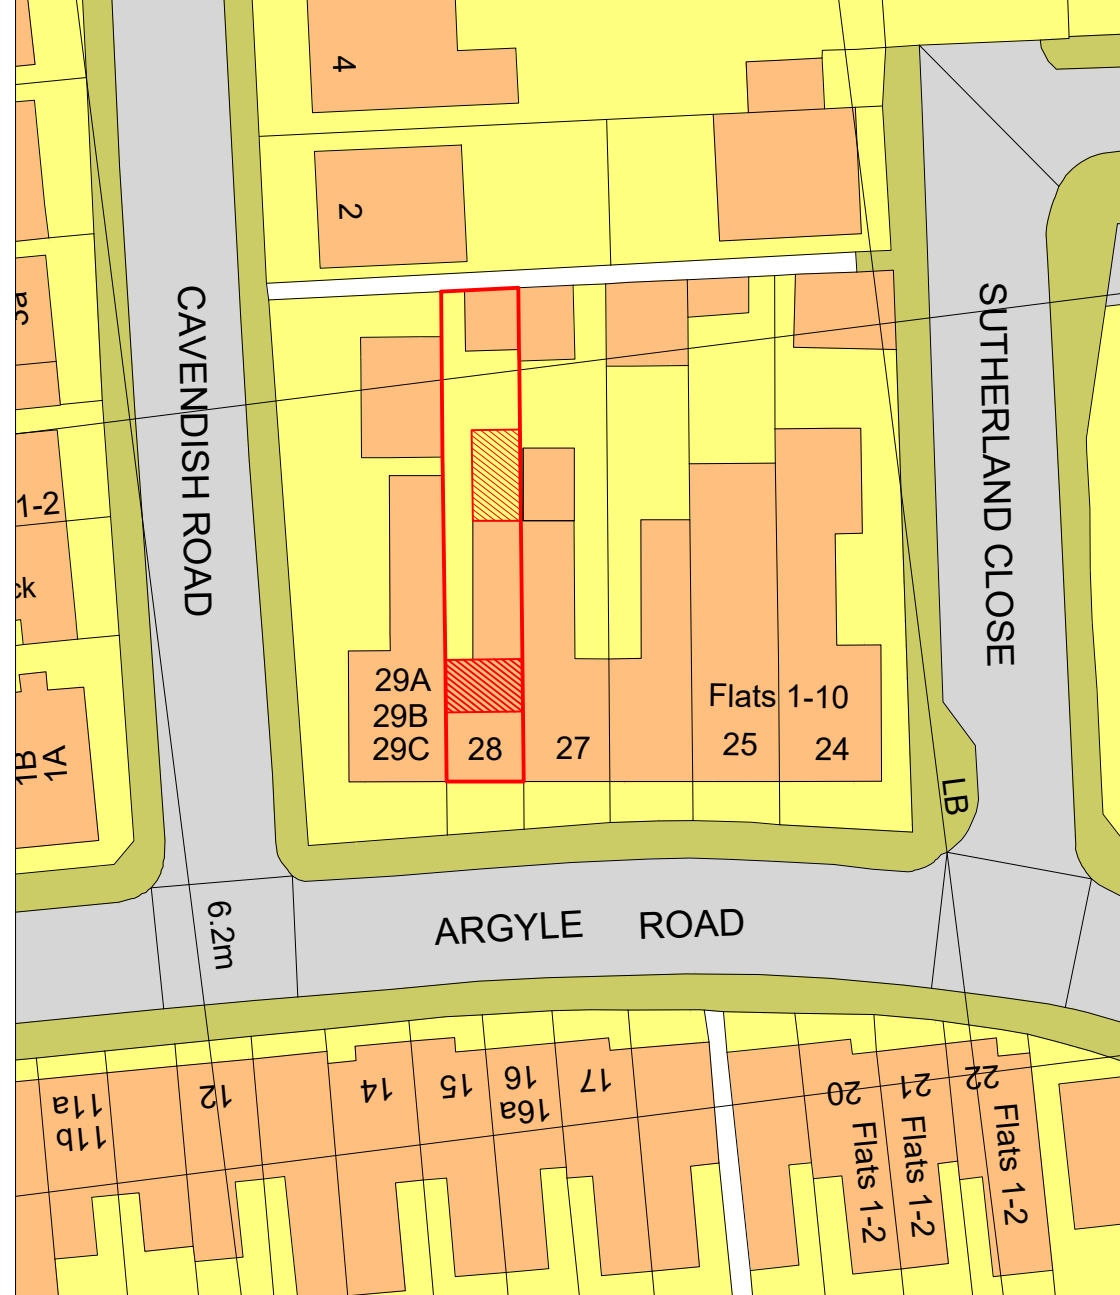

Block Plan
1:500

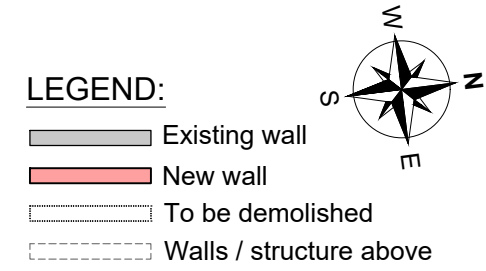

Rev	02/04/2026	Issued for approval	GJ
Date		Description	By
Client:	Open Mind Empire LTD		
Project:	28 Argyle Road Bognor Regis PO21 1DZ		
Title:	Loft Conversion with Dormer and HMO Conversion Plans and Elevations		
Status:	PLANNING		
Designed by:	GJ	Date:	April 2026
Scales @ A1:	1:100 1:500		
Drawing No:	250405 - 3.02	Rev:	-