



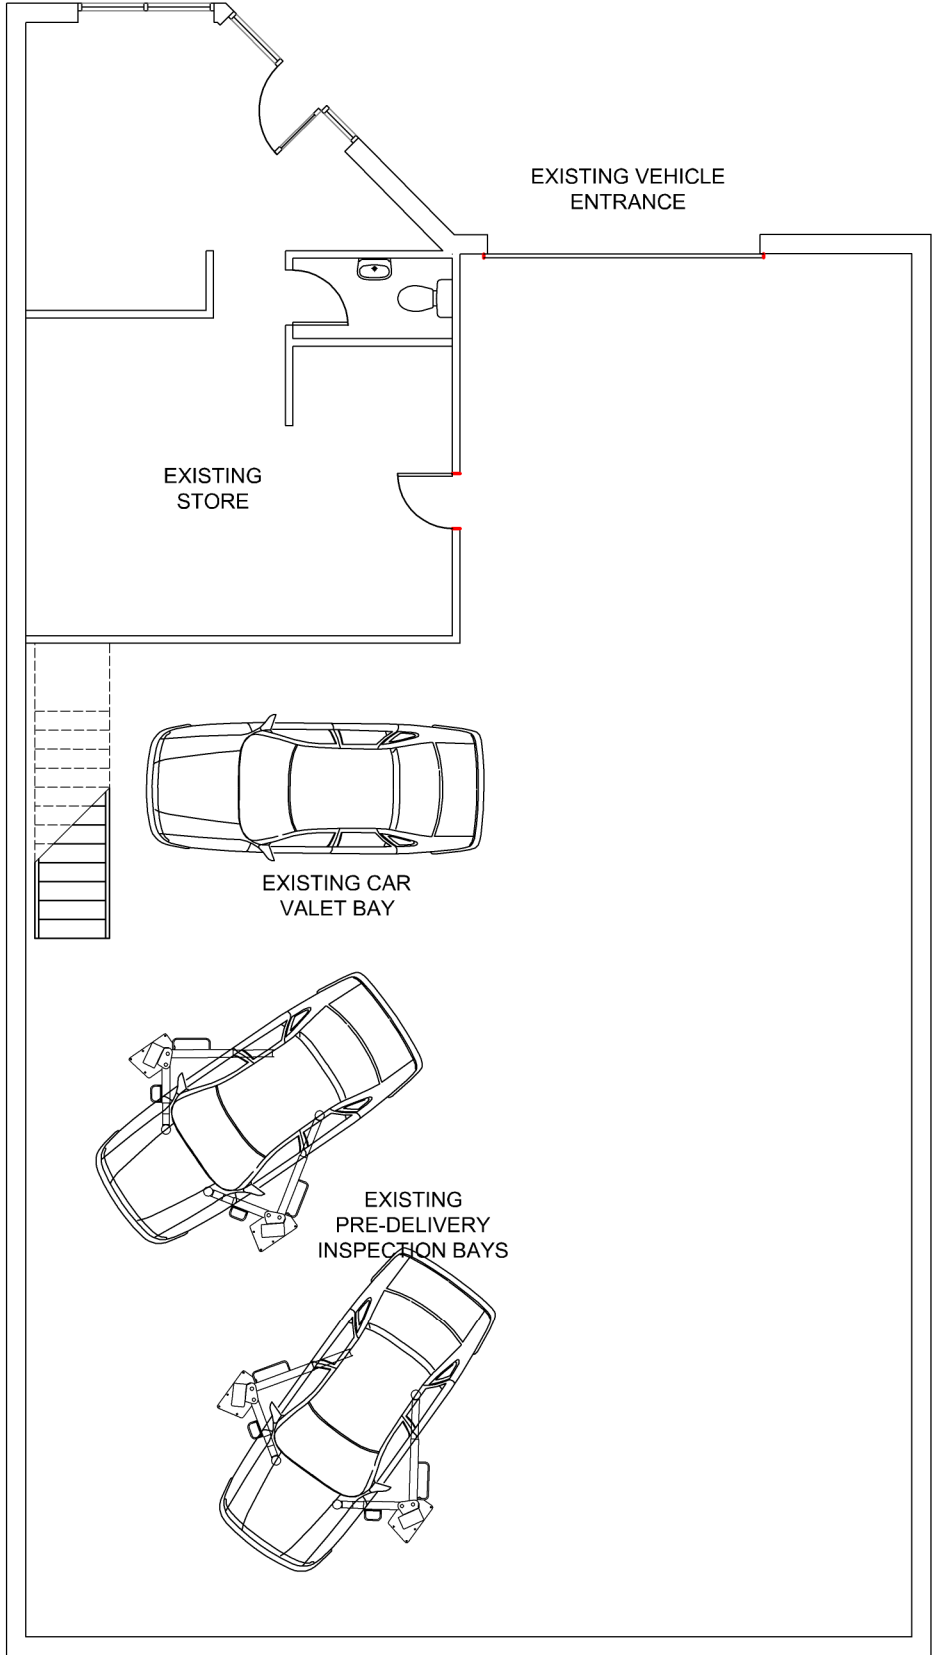

EXISTING GROUND FLOOR PLAN

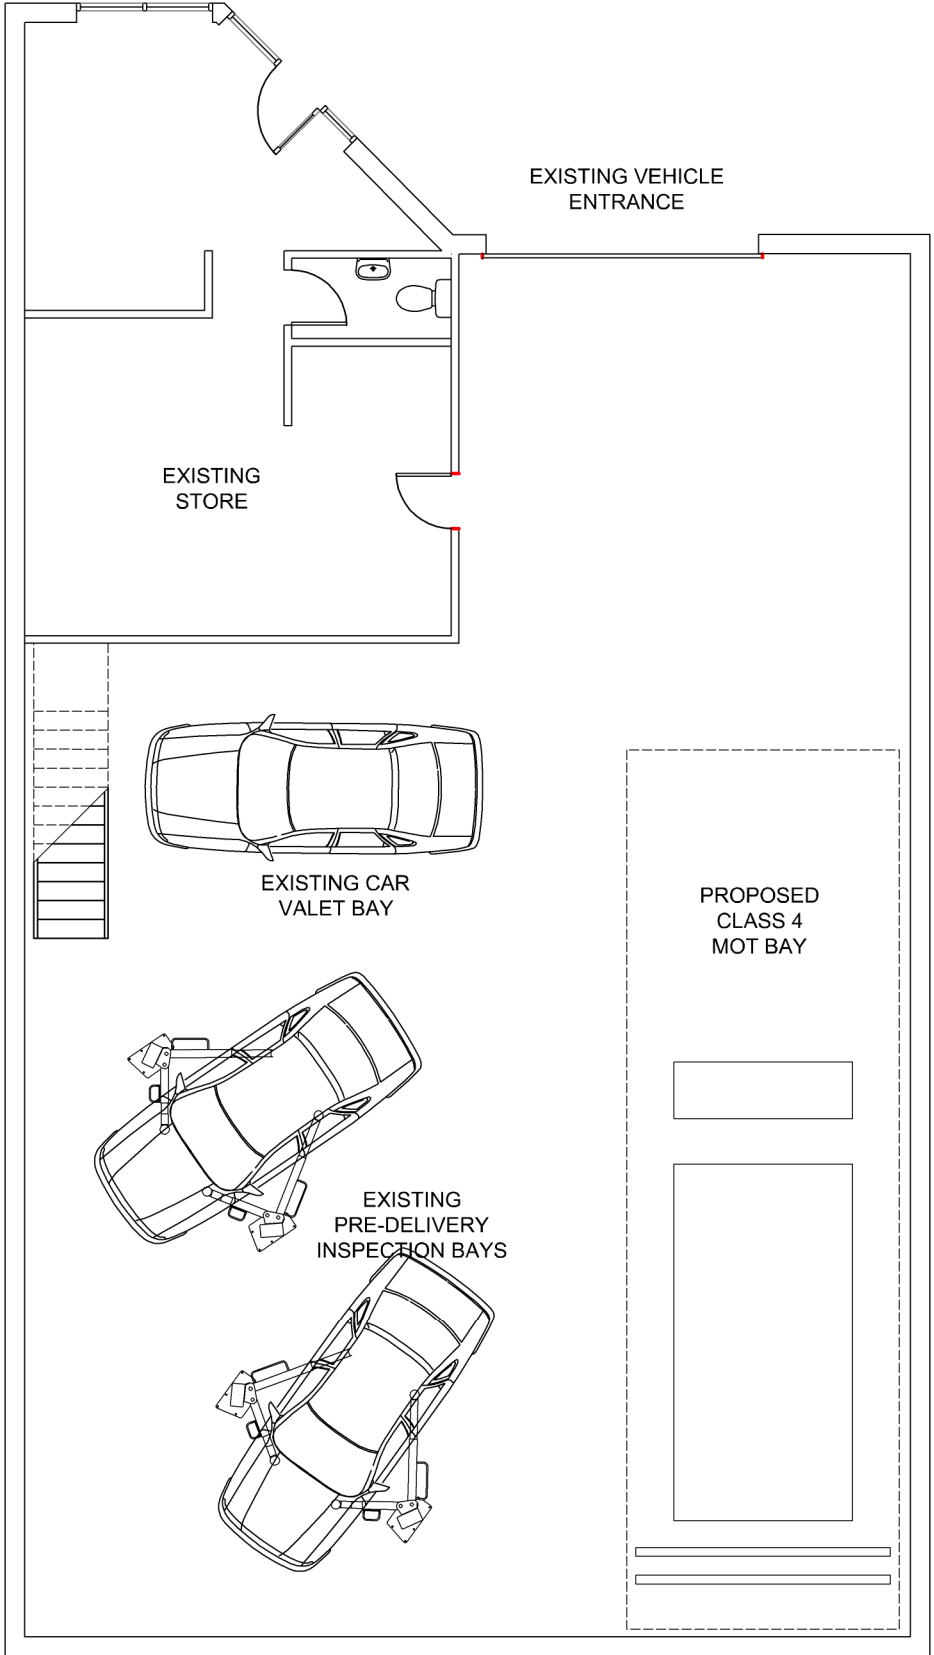

PROPOSED GROUND FLOOR PLAN



G.R.S. ARCHITECTS LIMITED
Equity Chambers,249 High Street North,
Poole,Dorset.BH15 1DX
Tel : 01202 677313,Fax : 01202 677313,
E - mail : guystorey@grsarchitects.co.uk

Client
YEOMANS LIMITED

Project
PROPOSED MOT BAY
Yeomans Nissan
Unit 13
Arun Business Park
Bognor Regis
West Sussex
PO22 9SX

Drawing
EXISTING & PROPOSED
GROUND FLOOR PLANS

Drawn by	Scale	Date
G.R.S.	1 : 100@ A2	JANUARY 2018
Drawing No.	Revision	
1677/3		