



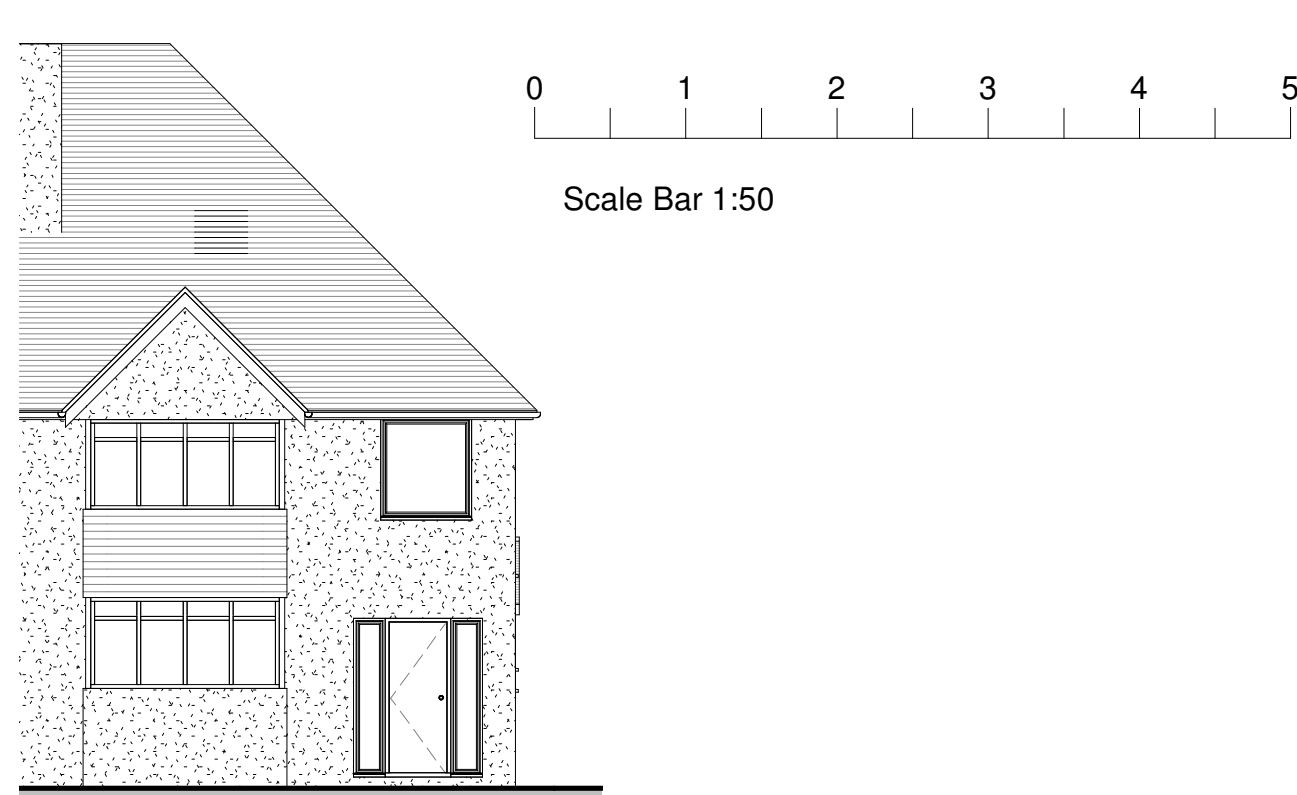

1 South (Front) Elevation Existing
1 : 100



3 North (Rear) Elevation Existing
1 : 100

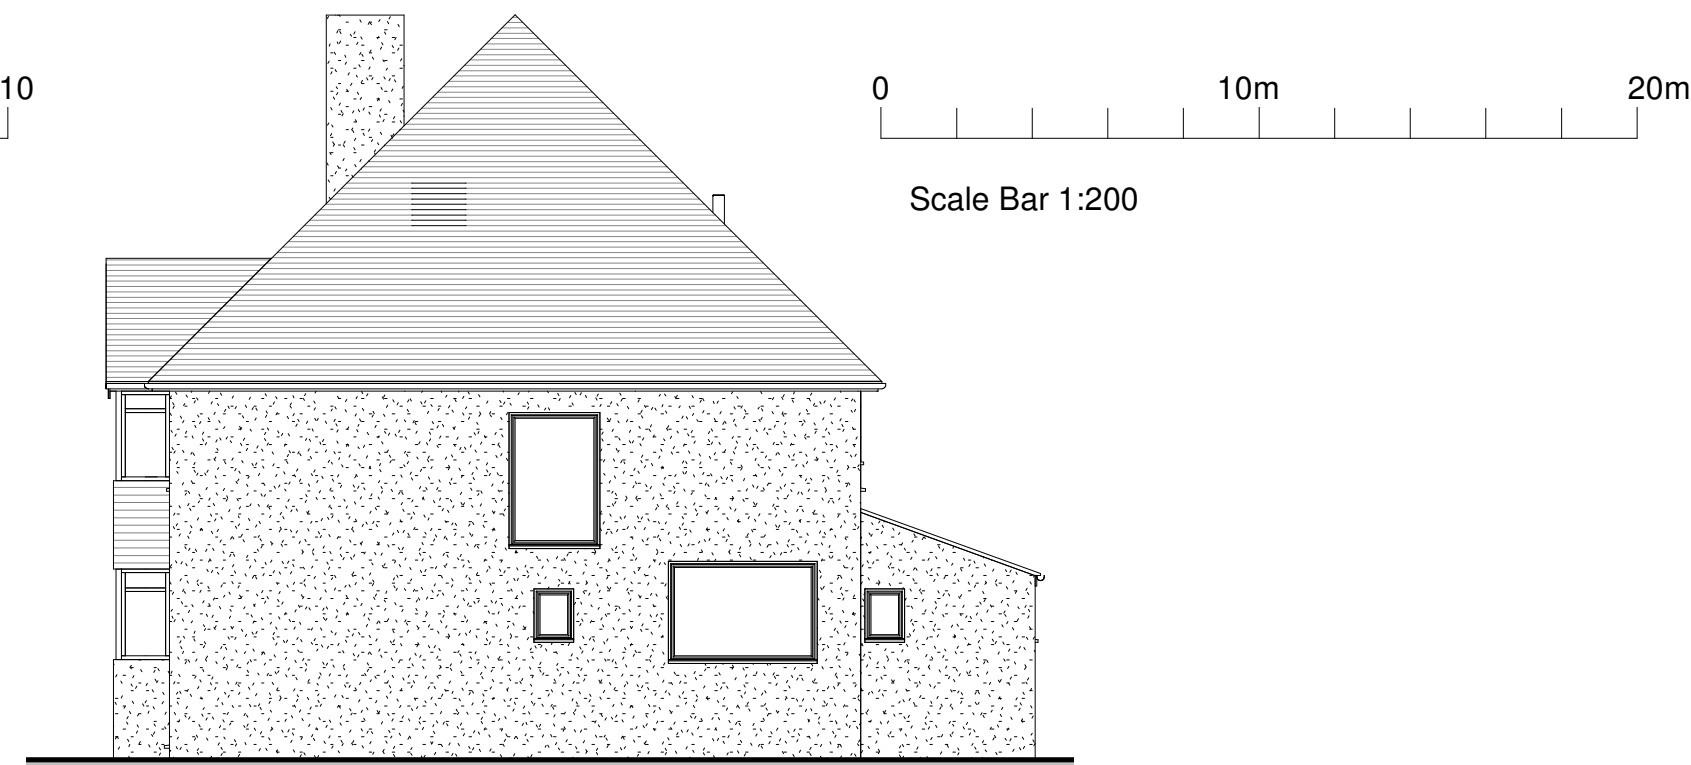

5 East (Side) Elevation Existing
1 : 100




2 South (Front) Elevation Proposed
1 : 100




4 North (Rear) Elevation Proposed
1 : 100




6 East (Side) Elevation Proposed
1 : 100

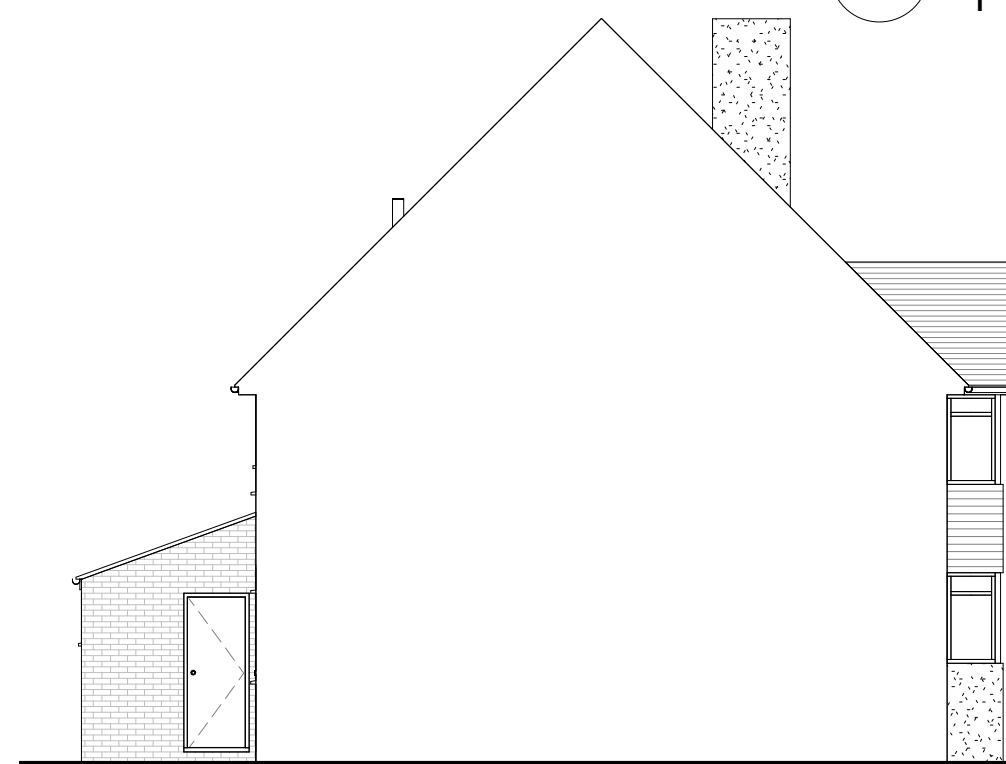


7 West (Side) Elevation Existing
1 : 100

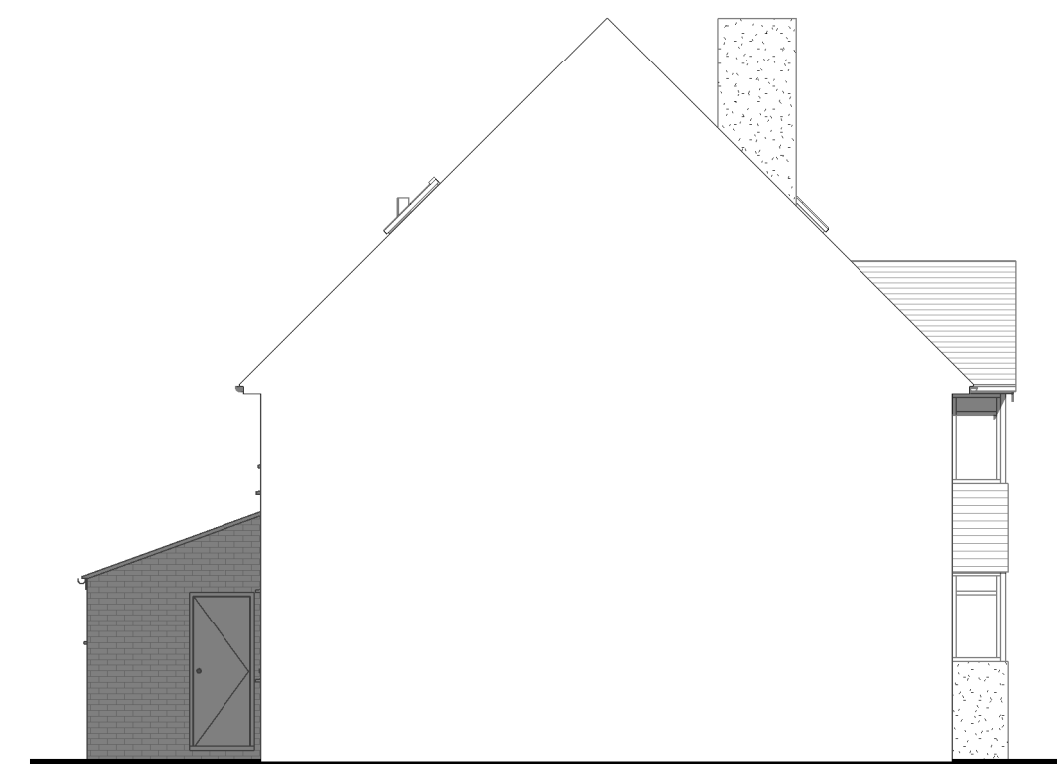

8 West (Side) Elevation Proposed
1 : 100

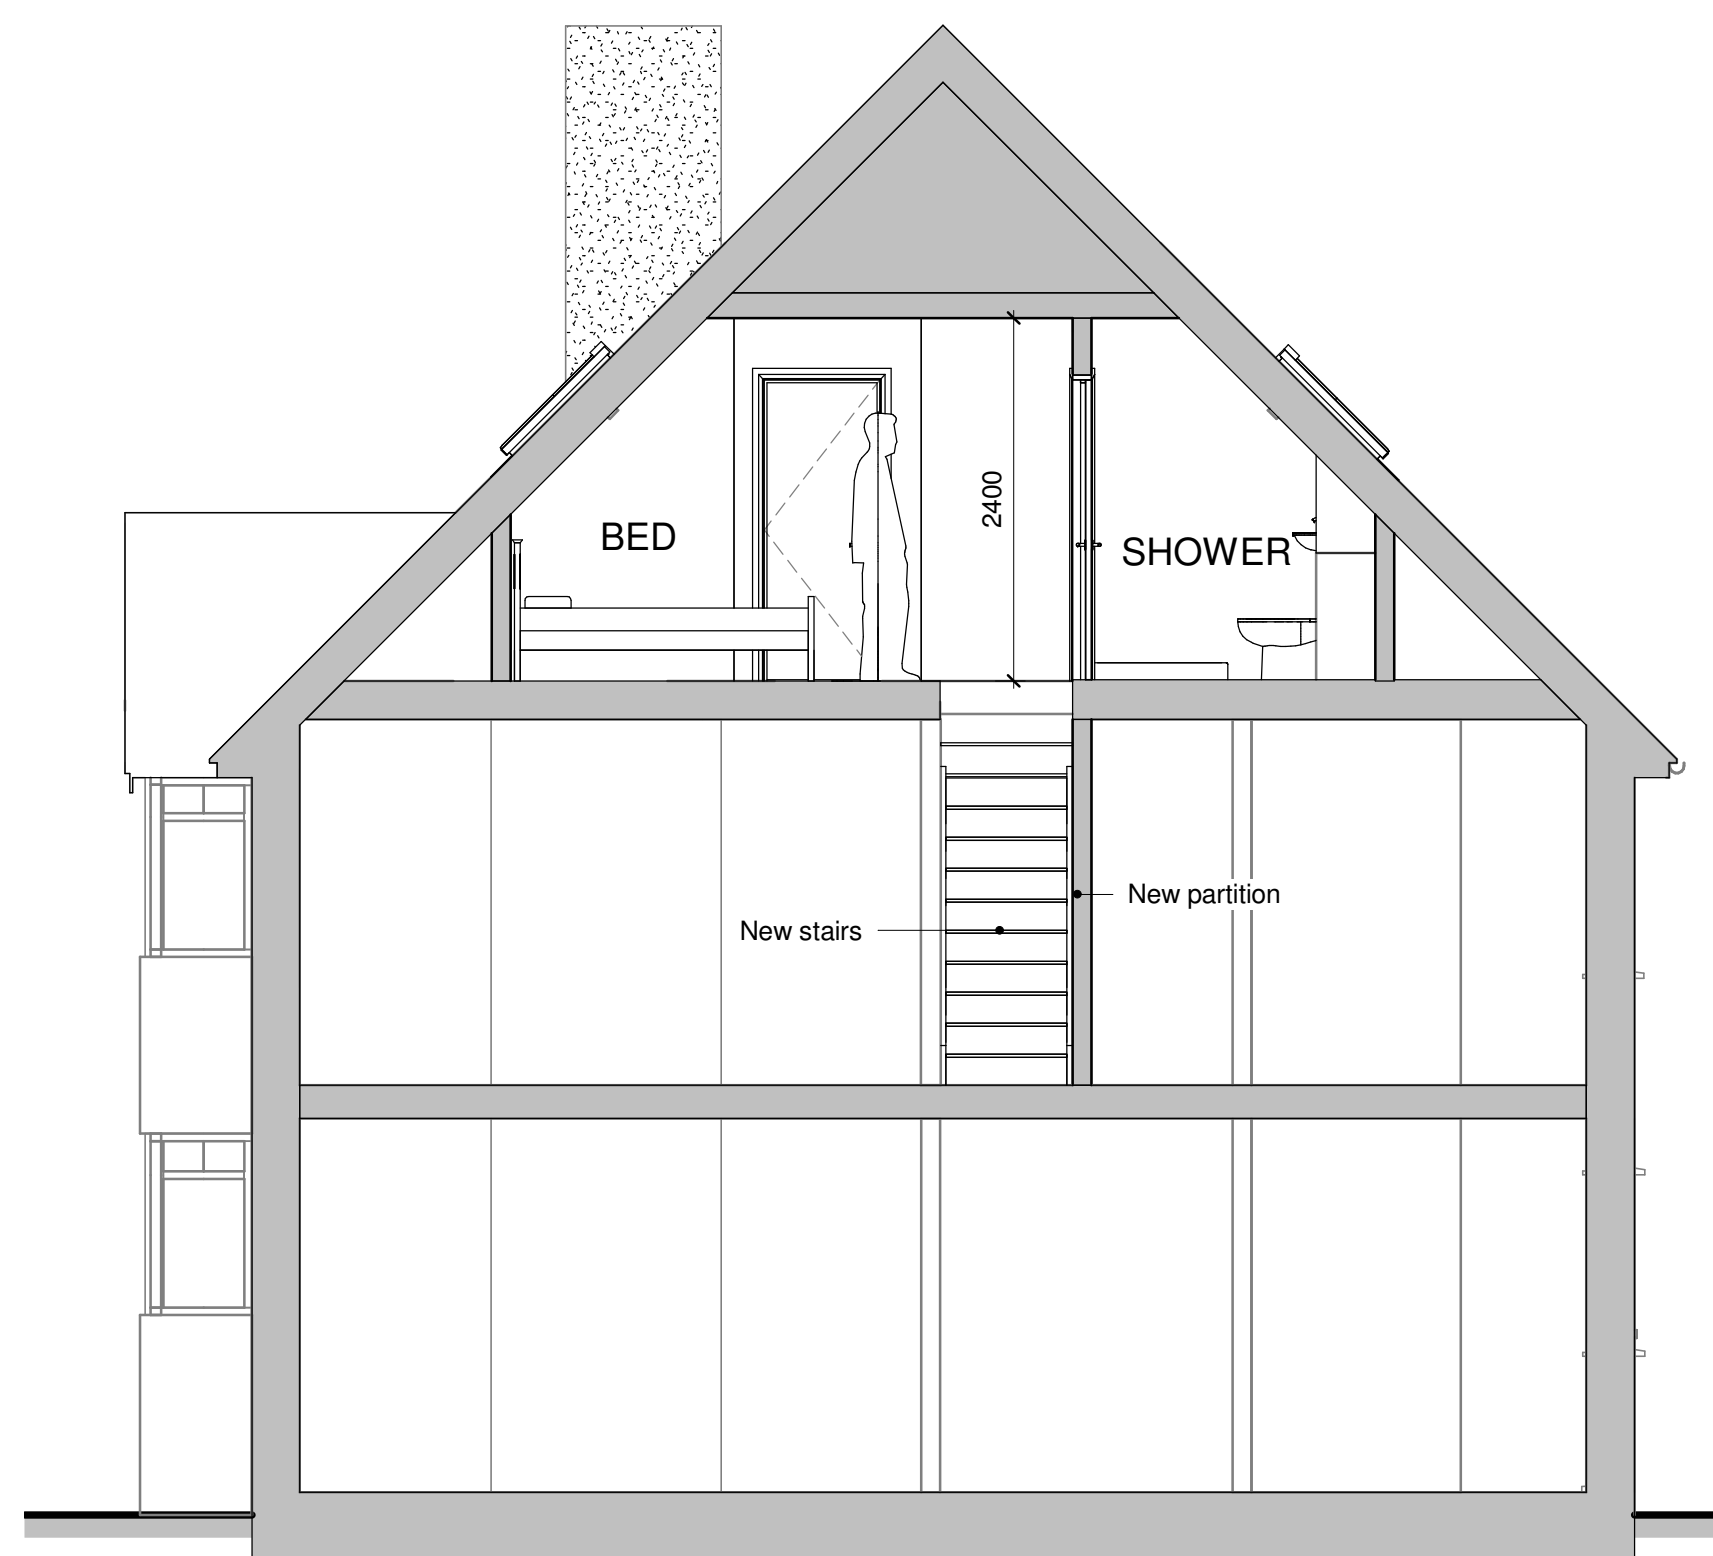

10 Section Thru'
1 : 50

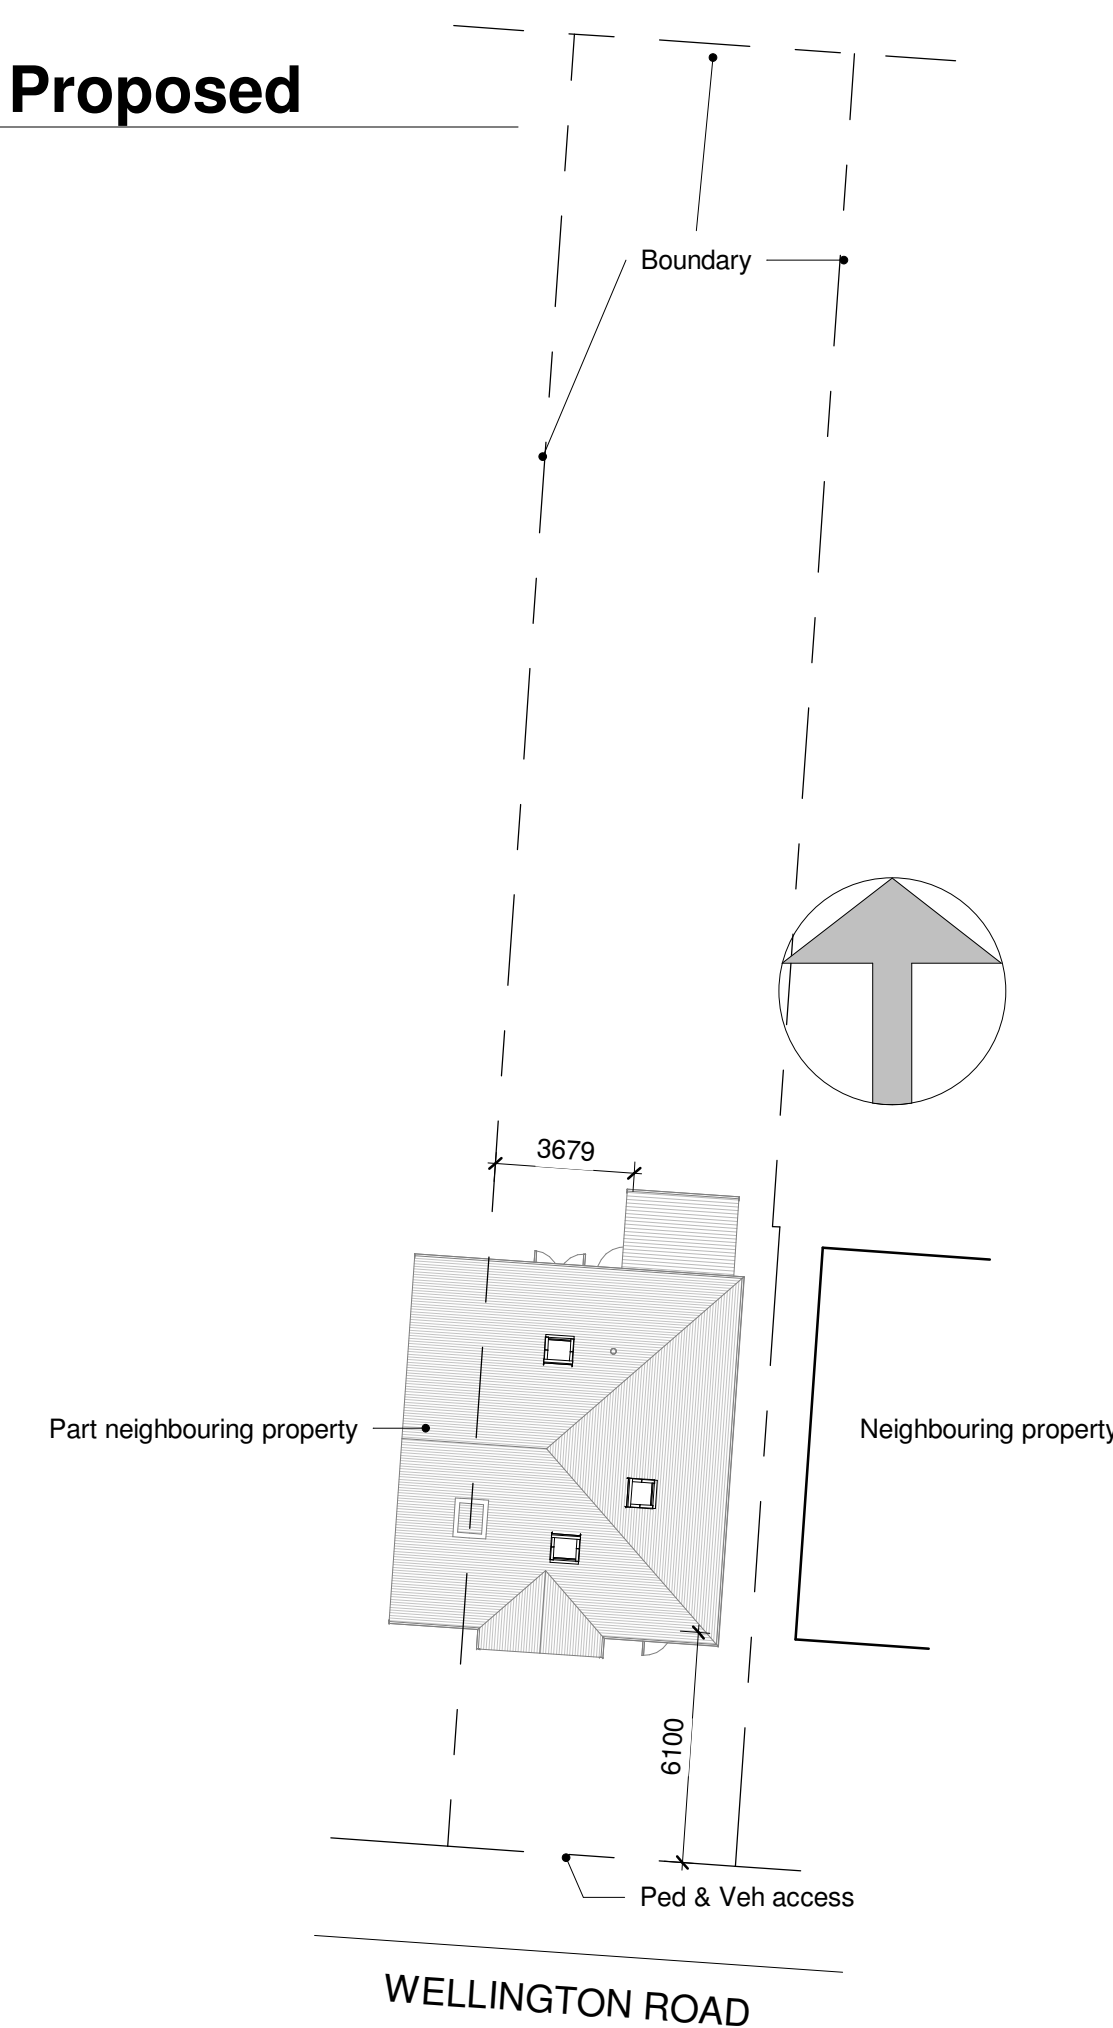

9 Site Plan Proposed
1 : 200

Do not scale, except for Planning purposes.
Use figured dimensions only.
This drawing is subject to copyright and
must not be reproduced without the
consent of A. Prior of AP architectural.

Revisions:

AParchitectural
design and management

Alan Prior MCIAT
Southmead
West Bracklesham Drive
Bracklesham Bay
Chichester
West Sussex
PO20 8PH
01243 672589
www.aparchitectural.co.uk



PROJECT

Proposed loft
conversion

TITLE

Elevations & Site
Plan

CLIENT

Mr & Mrs Burford,
20 Wellington
Road, Bognor
Regis

DRAWN BY AP	CHECKED BY AP	DATE Jan 2020
SCALE (@ A1) As indicated	PROJECT NUMBER APA/118/Wellington	
DRAWING NUMBER 118/02		