



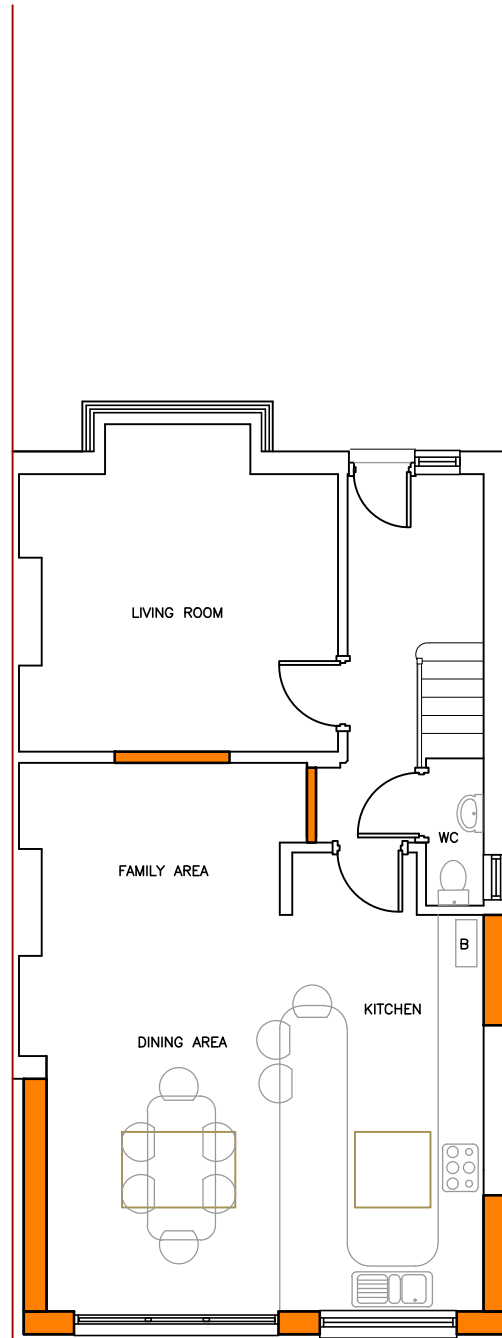

PROPOSED GROUND FLOOR PLAN 1:100

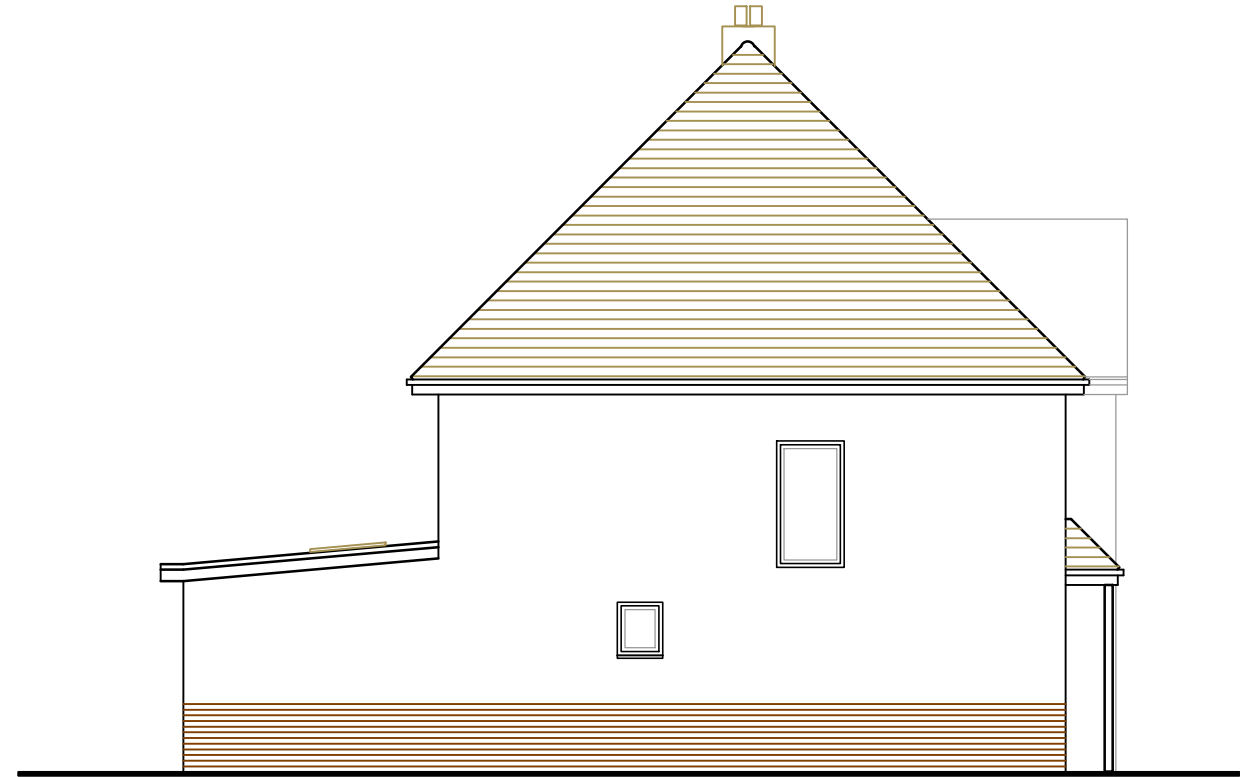


PROPOSED NORTH EAST ELEVATION 1:100



PROPOSED NORTH WEST ELEVATION 1:100

MATERIALS
WALLS – facing brickwork plinth to match existing
 painted rendered blockwork
ROOF – GRP flat roofing system
WINDOWS – white Upvc
DOORS – white Upvc

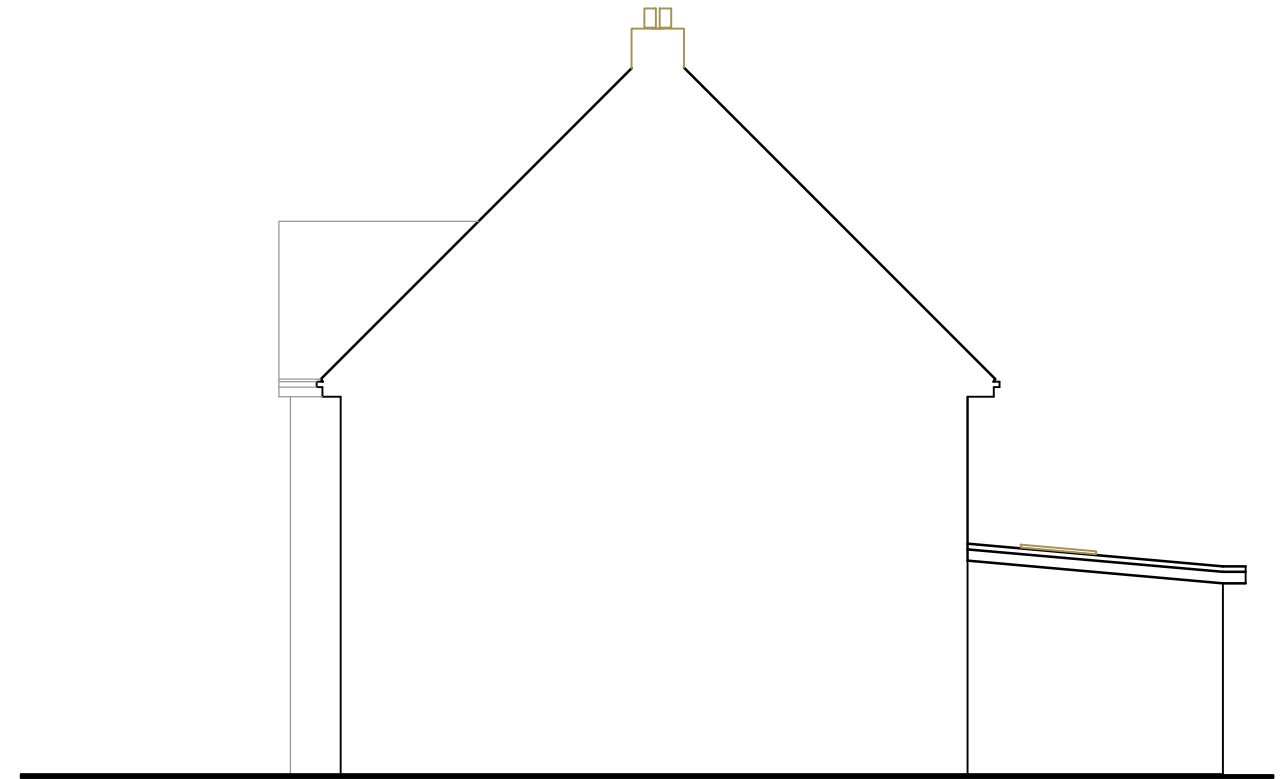

PROPOSED SOUTH EAST ELEVATION 1:100

AMdesign

ARCHITECTURE DESIGN DEVELOPMENT
Leeza Aldis-Hobbs ARB RIBA SPAB

Mob: 07756 329400
e-mail: leeza@amdesignltd.co.uk

PROJECT
**37 HIGHLANDS AVE
BOGNOR REGIS
WEST SUSSEX
PO21 2BJ**
PROJECT STAGE
PLANNING

DRAWING
PROPOSED PLANS

DRAWING No
337/03

SCALE 1:100 DRAWN LA
DATE FEB 2021 CHECKED

LETTER	REVISION	DATE
This scheme is subject to town planning and all other necessary consents. All dimensions and levels to be checked on site. This drawing is to be read in conjunction with other relevant drawings and documents. Report all discrepancies to the Architect before work commences. AM Design is the trading name of AM Design Ltd © AM Design Ltd. All rights reserved.		

