


REVISION

All dimensions and particulars are to be checked on site before work commences and any discrepancy to be reported to Hughes Jay & Panter Ltd.  
DO NOT SCALE from this drawing, use written dimensions only

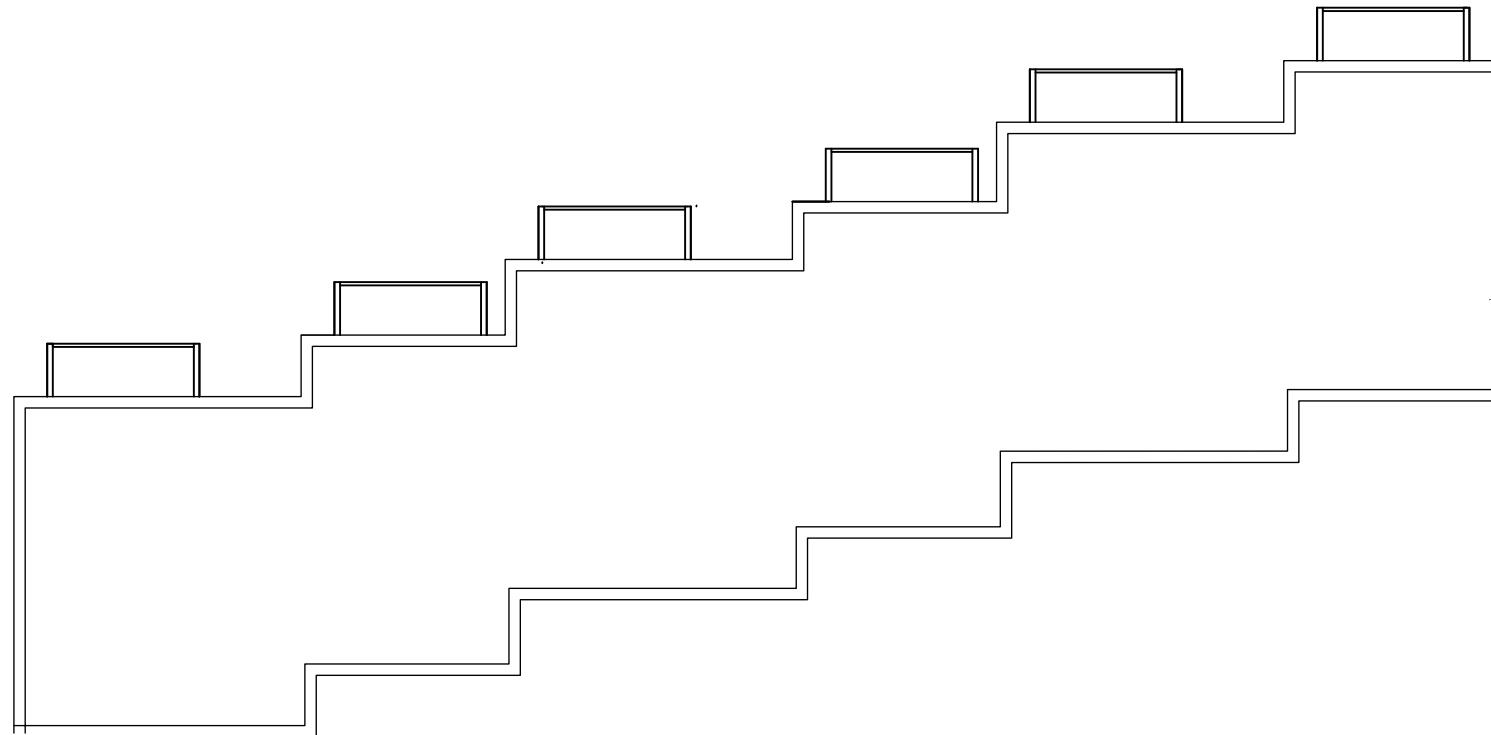

Grove House  
64 Sutton Grove  
Sutton, Surrey, SM1 4LP

Tel: 020 8661 2228  
mail@hjpsurveyors.com  
www.hjpsurveyors.com

hughes jay & panter ltd  
chartered surveyors & property consultants

e-mail: mail@hjpsurveyors.comwebsite: www.hjpsurveyors.com

Project

57 Queensway  
P021 1QN  
Bognor Regis

Drawing

Roof Plan

Job Number

6304

Drawing Number: Revision

4 : 1

Drawn

MZ

Date

July 2026

Computer Reference

-

Scale

1:200

Freshwater Group of Companies