

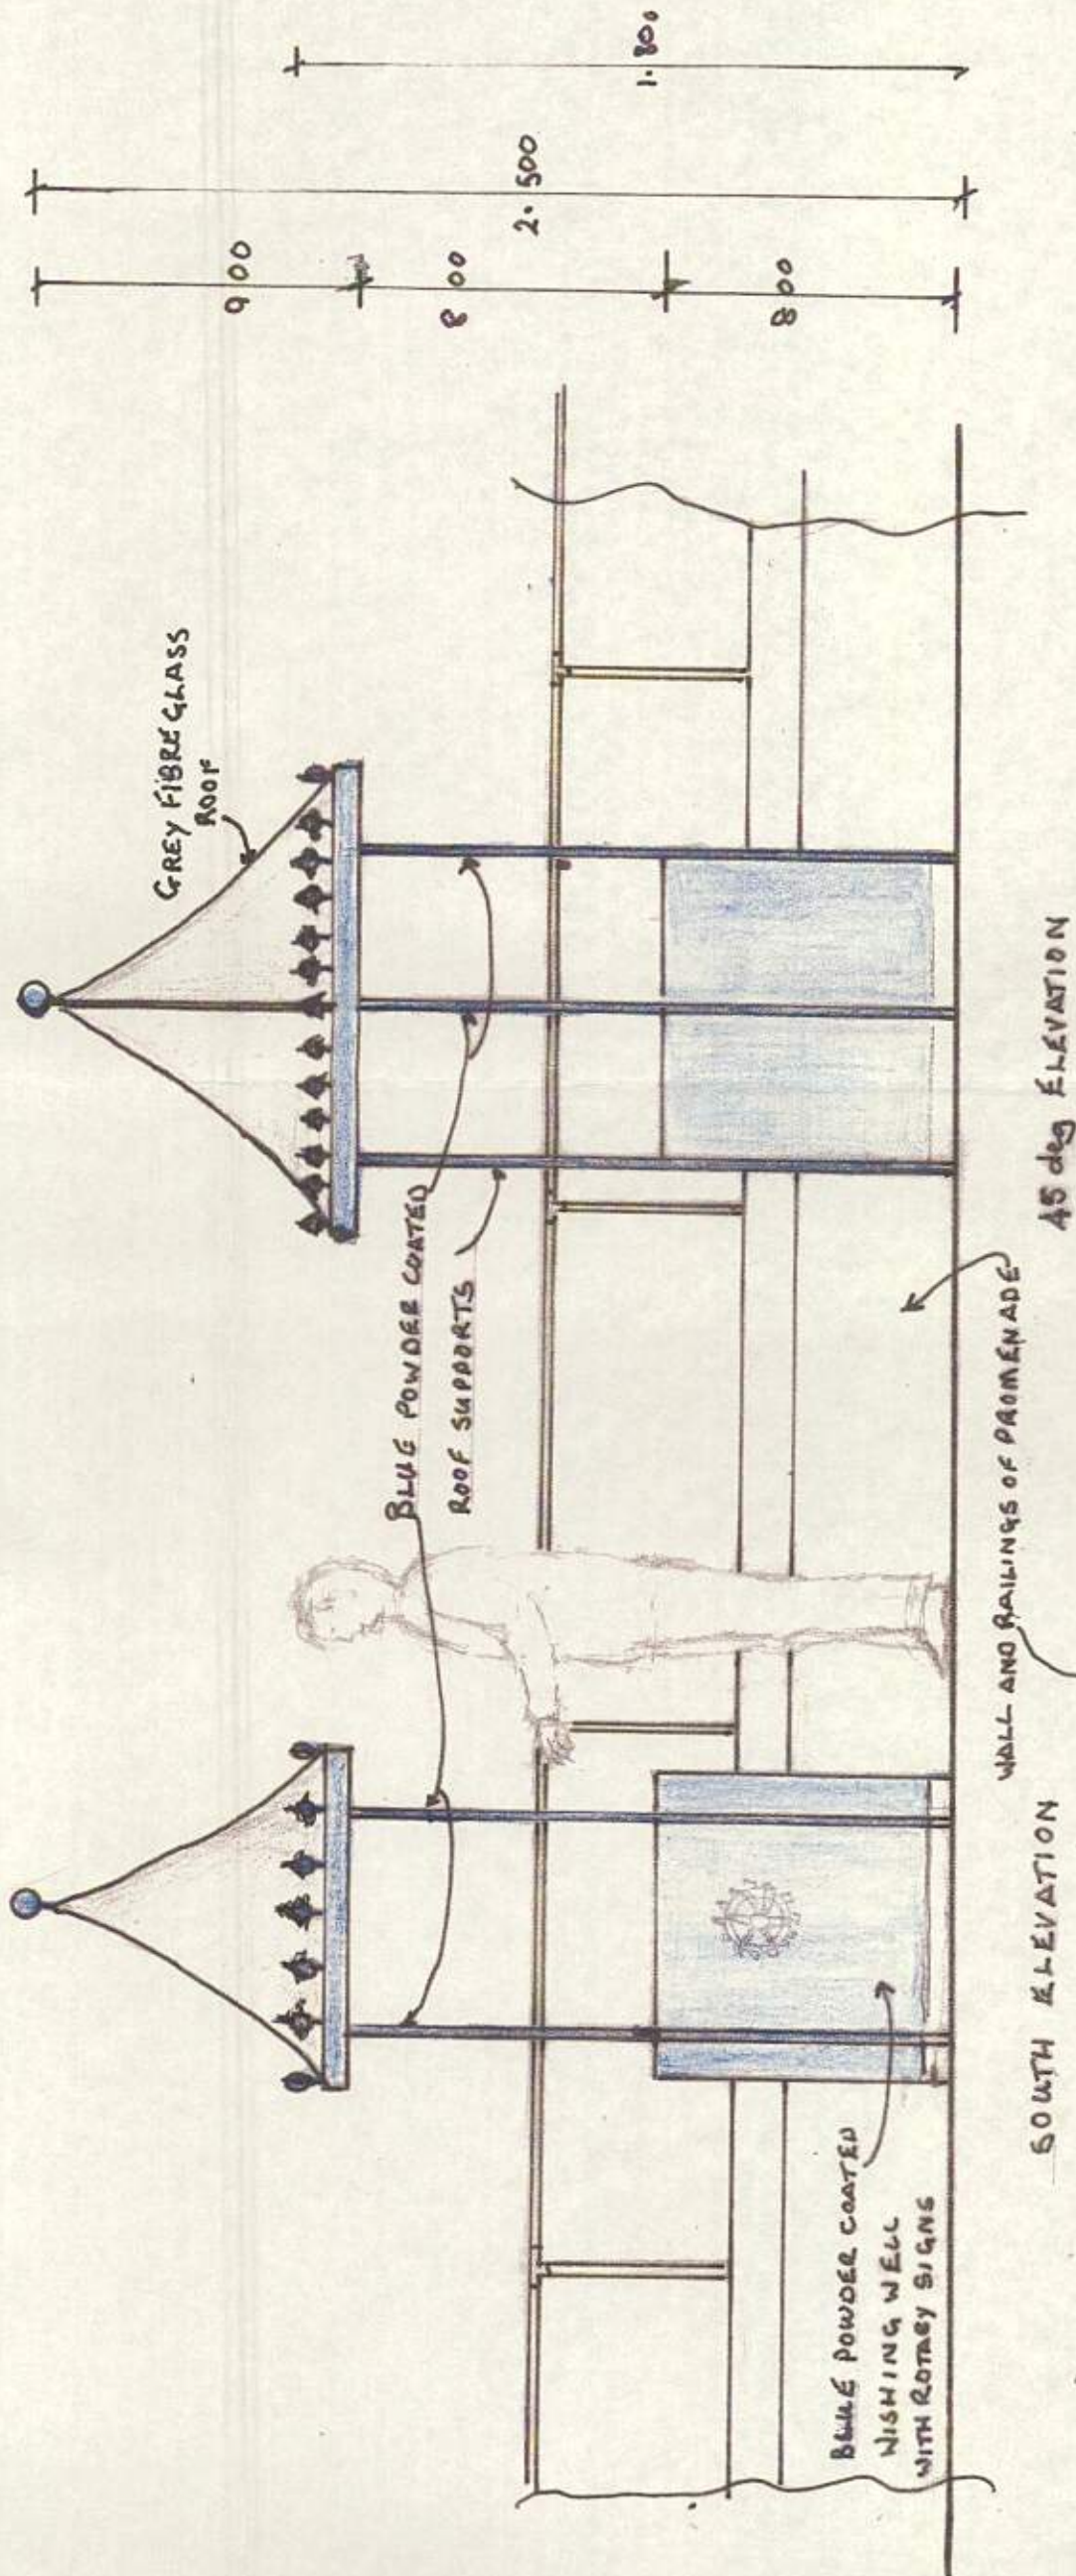


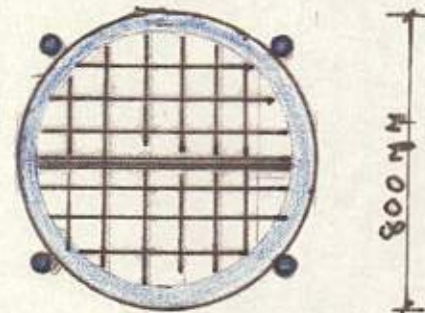

45 deg ELEVATION

SOUTH ELEVATION

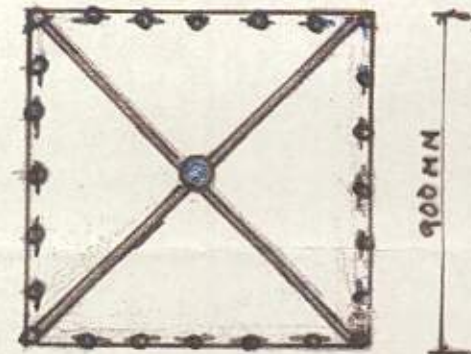

PROPOSED WISHING WELL
FOR ROTARY CLUB OF BOGNOR HOTHAM
AND THE ROTARY CLUBS OF BOGNOR REGIS
SCALE 1:20 FEB 2014
A 01