




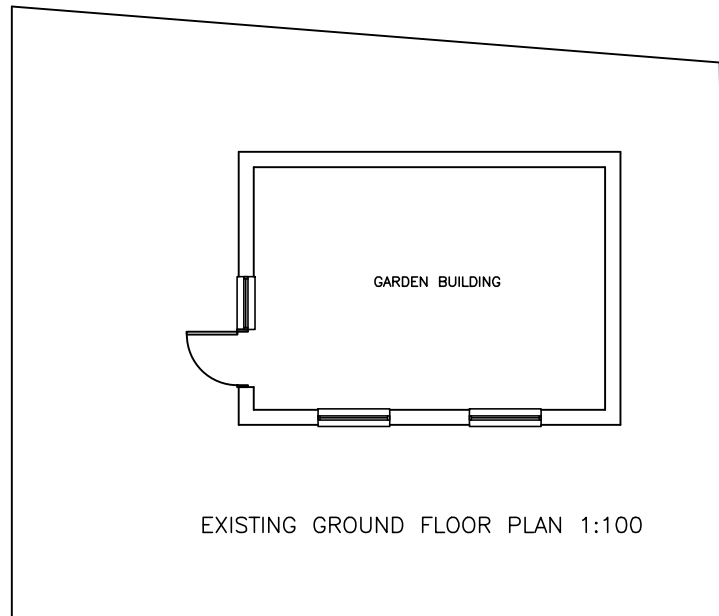


EXISTING WEST ELEVATION 1:100

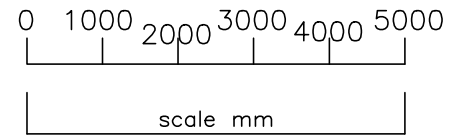


EXISTING SOUTH ELEVATION 1:100

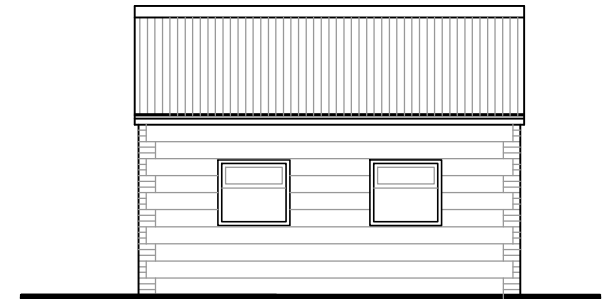

EXISTING EAST ELEVATION 1:100

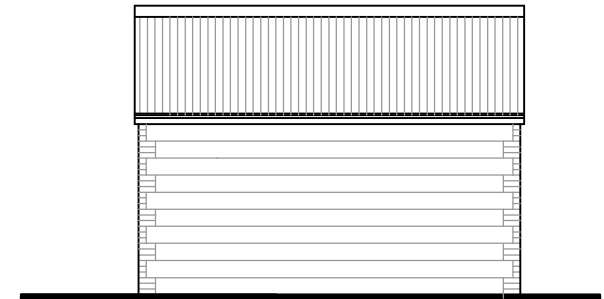

EXISTING NORTH ELEVATION 1:100

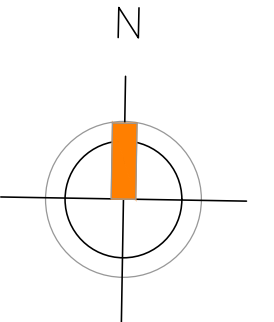

**AMdesign**

ARCHITECTURE DESIGN DEVELOPMENT  
Leeza Aldis-Hobbs ARB RIBA SPAB

Mob: 07756 329400  
e-mail: leeza@amdesignltd.co.uk

PROJECT  
**18-20 STOCKER ROAD  
BOGNOR REGIS  
WEST SUSSEX  
PO21 2QF**  
PROJECT STAGE  
**PLANNING**

DRAWING  
**EXISTING  
PLANS**  
DRAWING No  
**313/02**  
REVISION  
SCALE 1:100  
DATE MAY 2020  
DRAWN LA  
CHECKED

|   |               |      |
|---|---------------|------|
|   | paper size A3 |      |
|   |               |      |
|   |               |      |
| LETTER   | REVISION      | DATE |
| This scheme is subject to town planning and all other necessary consents. All dimesions and levels to be checked on site. This drawing is to be read in conjunction with other relevant drawings and documents. Report all discrepancies to the Architect before work commences. AM Design is the trading name of AM Design Ltd © AM Design Ltd. All rights reserved. |               |      |