




PROPOSED SOUTH ELEVATION 1:100

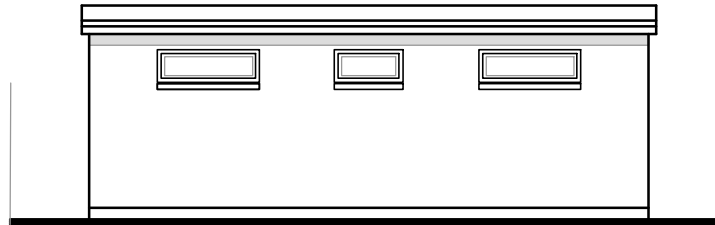


PROPOSED NORTH ELEVATION 1:100

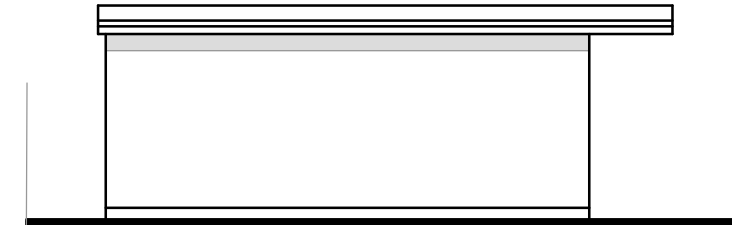


PROPOSED WEST ELEVATION 1:100

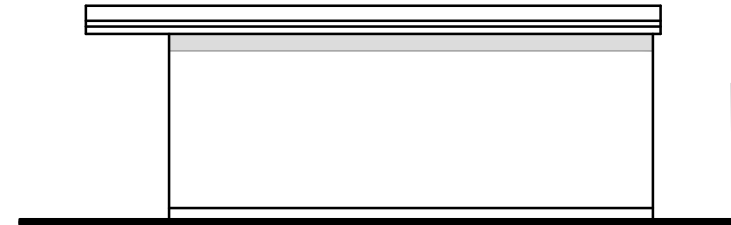



PROPOSED EAST ELEVATION 1:100

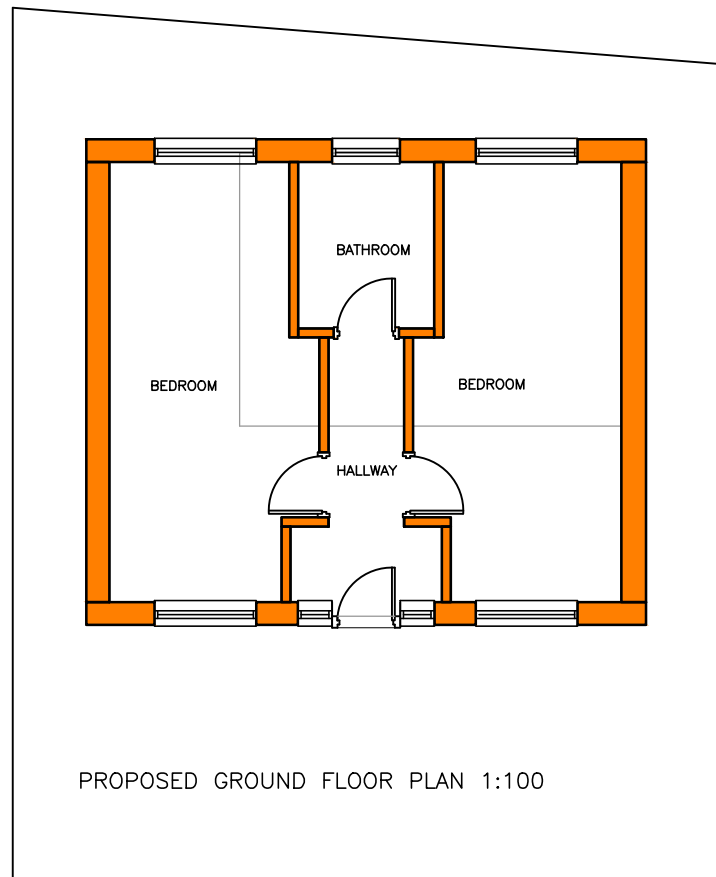

PROPOSED GROUND FLOOR PLAN 1:100

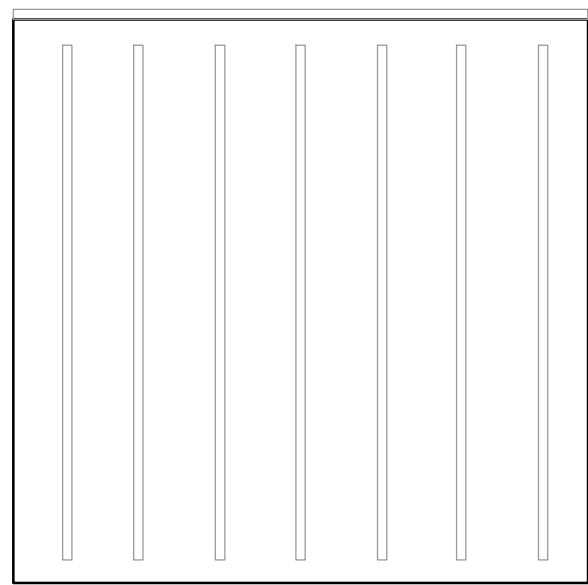

PROPOSED ROOF PLAN 1:100

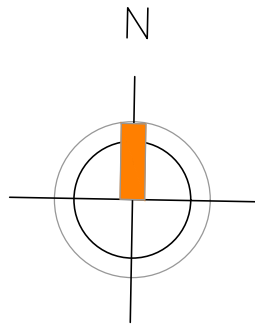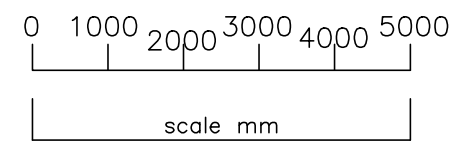

AMdesign

ARCHITECTURE DESIGN DEVELOPMENT
Leeza Aldis-Hobbs ARB RIBA SPAB

Mob: 07756 329400
e-mail: leeza@amdesignltd.co.uk

PROJECT
**18-20 STOCKER ROAD
BOGNOR REGIS
WEST SUSSEX
PO21 2QF**
PROJECT STAGE
PLANNING

DRAWING
PROPOSED PLANS
DRAWING No
313/03
SCALE 1:100
DATE MAY 2020
REVISION
DRAWN LA
CHECKED

	paper size A3	
LETTER	REVISION	DATE
This scheme is subject to town planning and all other necessary consents. All dimesions and levels to be checked on site. This drawing is to be read in conjunction with other relevant drawings and documents. Report all discrepancies to the Architect before work commences. AM Design is the trading name of AM Design Ltd © AM Design Ltd. All rights reserved.		