

Notes

THIS DRAWING IS THE COPYRIGHT OF VIVID DESIGN STUDIO LTD AND MUST NOT BE COPIED, ALTERED OR REPRODUCED IN ANY WAY NEITHER PASSED TO A THIRD PARTY WITHOUT THEIR WRITTEN PERMISSION.

DIMENSIONS TO BE CHECKED ON SITE BEFORE COMMENCING WORK AND ANY DISCREPANCIES SHALL BE REPORTED TO THE DESIGNER. FIGURED DIMENSIONS MUST BE TAKEN IN PREFERENCE TO SCALED DIMENSIONS.


Rev:-	Description:-	Date:-	Chkd by:-

AMENDMENT
MINOR CHANGES TO
INTERNAL LAYOUT

AMENDMENT
MINOR CHANGES TO
INTERNAL LAYOUT

AMENDMENT
MINOR CHANGES TO
INTERNAL LAYOUT

AMENDMENT
MINOR CHANGES TO
INTERNAL LAYOUT

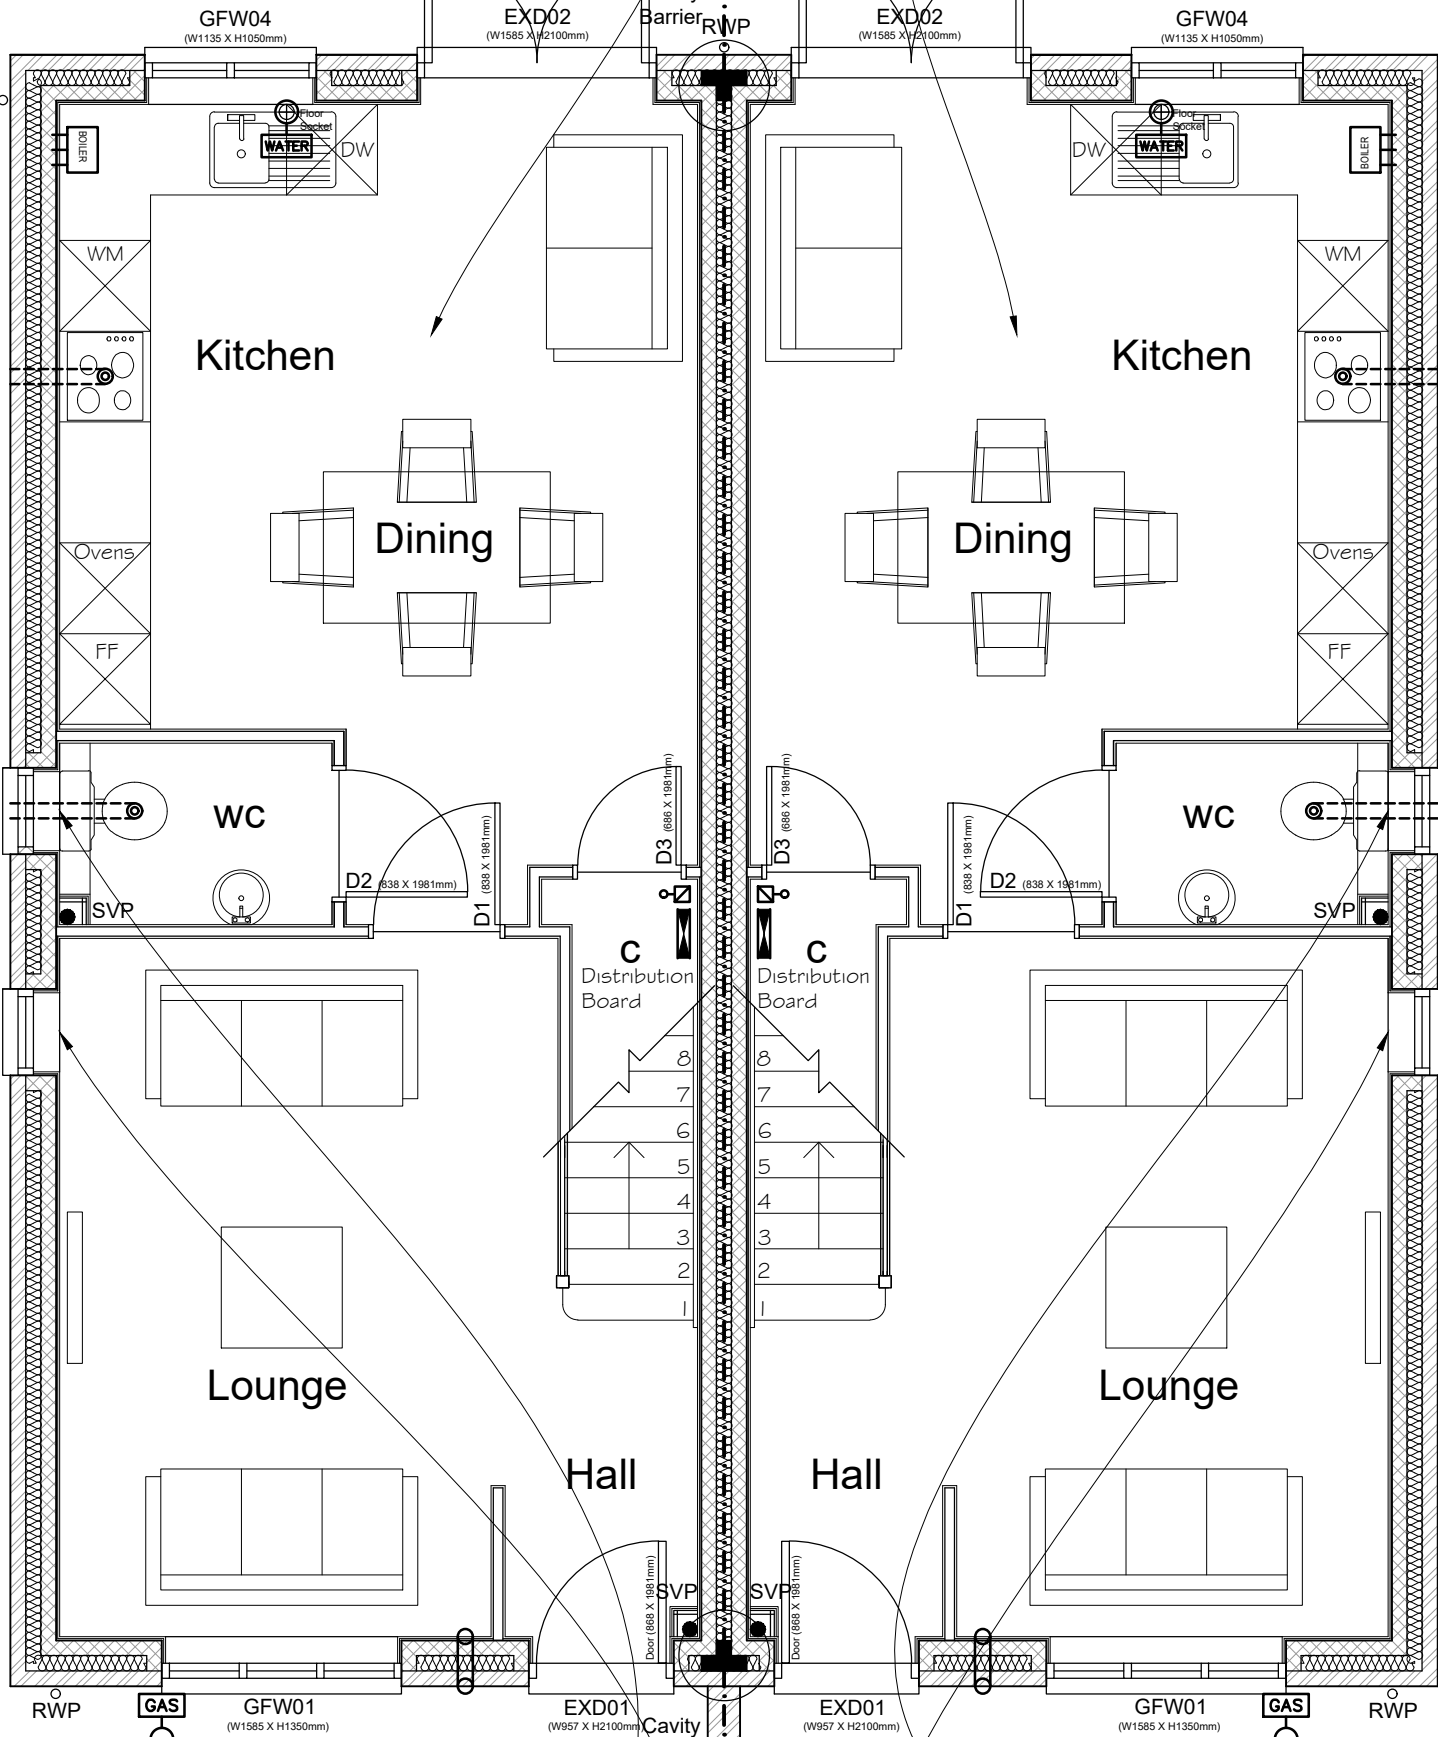


PLOT 3 (3B 4P 86sqm)

PLOT 4 (3B 4P 86sqm)

GROUND FLOOR PLAN
(1:50)

AMENDMENT
MOVED WINDOW
POSITIONS

AMENDMENT
MOVED WINDOW
POSITIONS

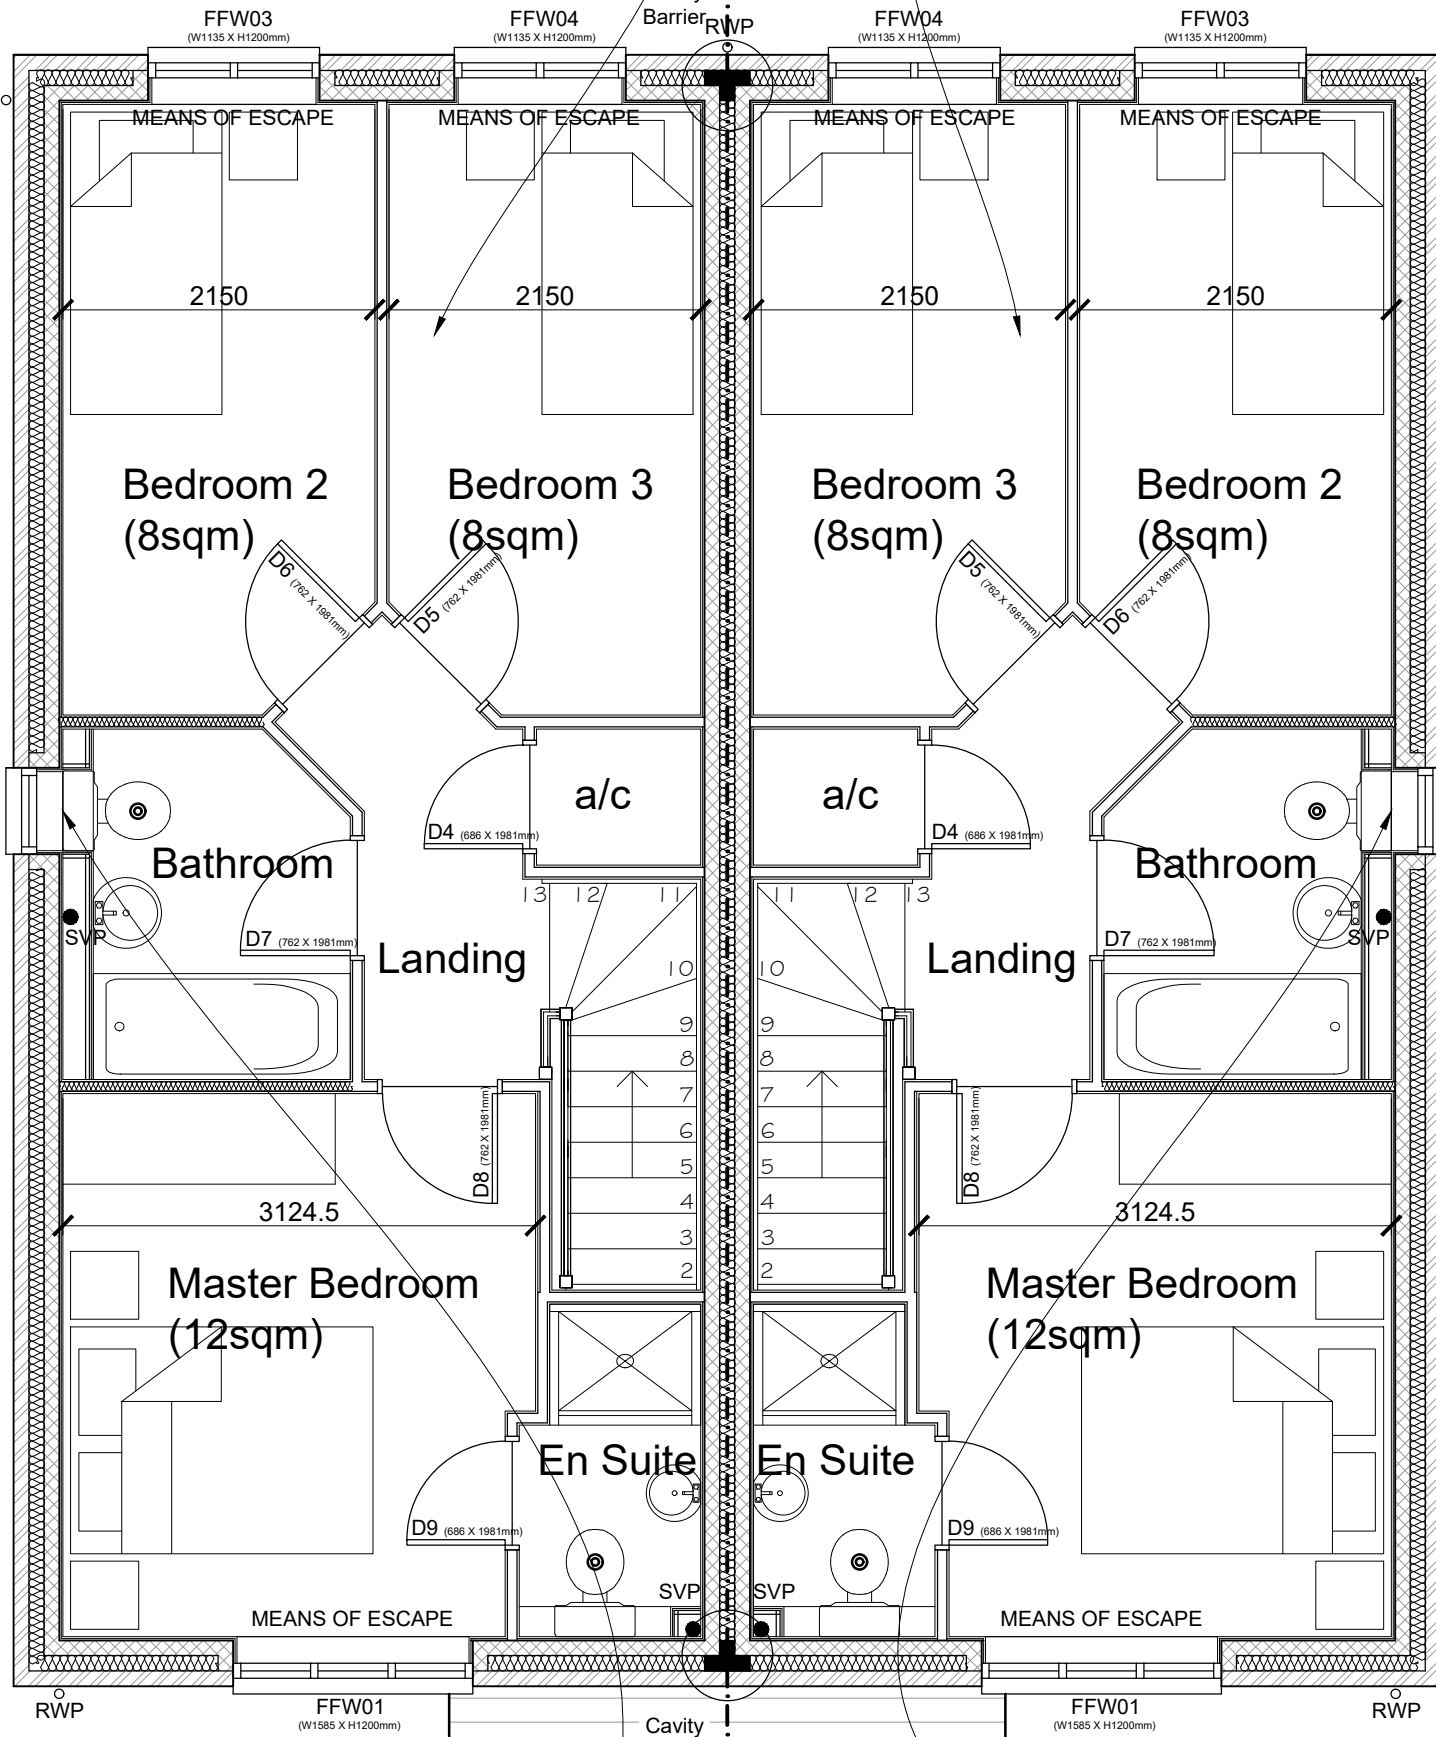


PLOT 3

PLOT 4

FIRST FLOOR PLAN
(1:50)

AMENDMENT
MOVED WINDOW
POSITIONS

AMENDMENT
MOVED WINDOW
POSITIONS

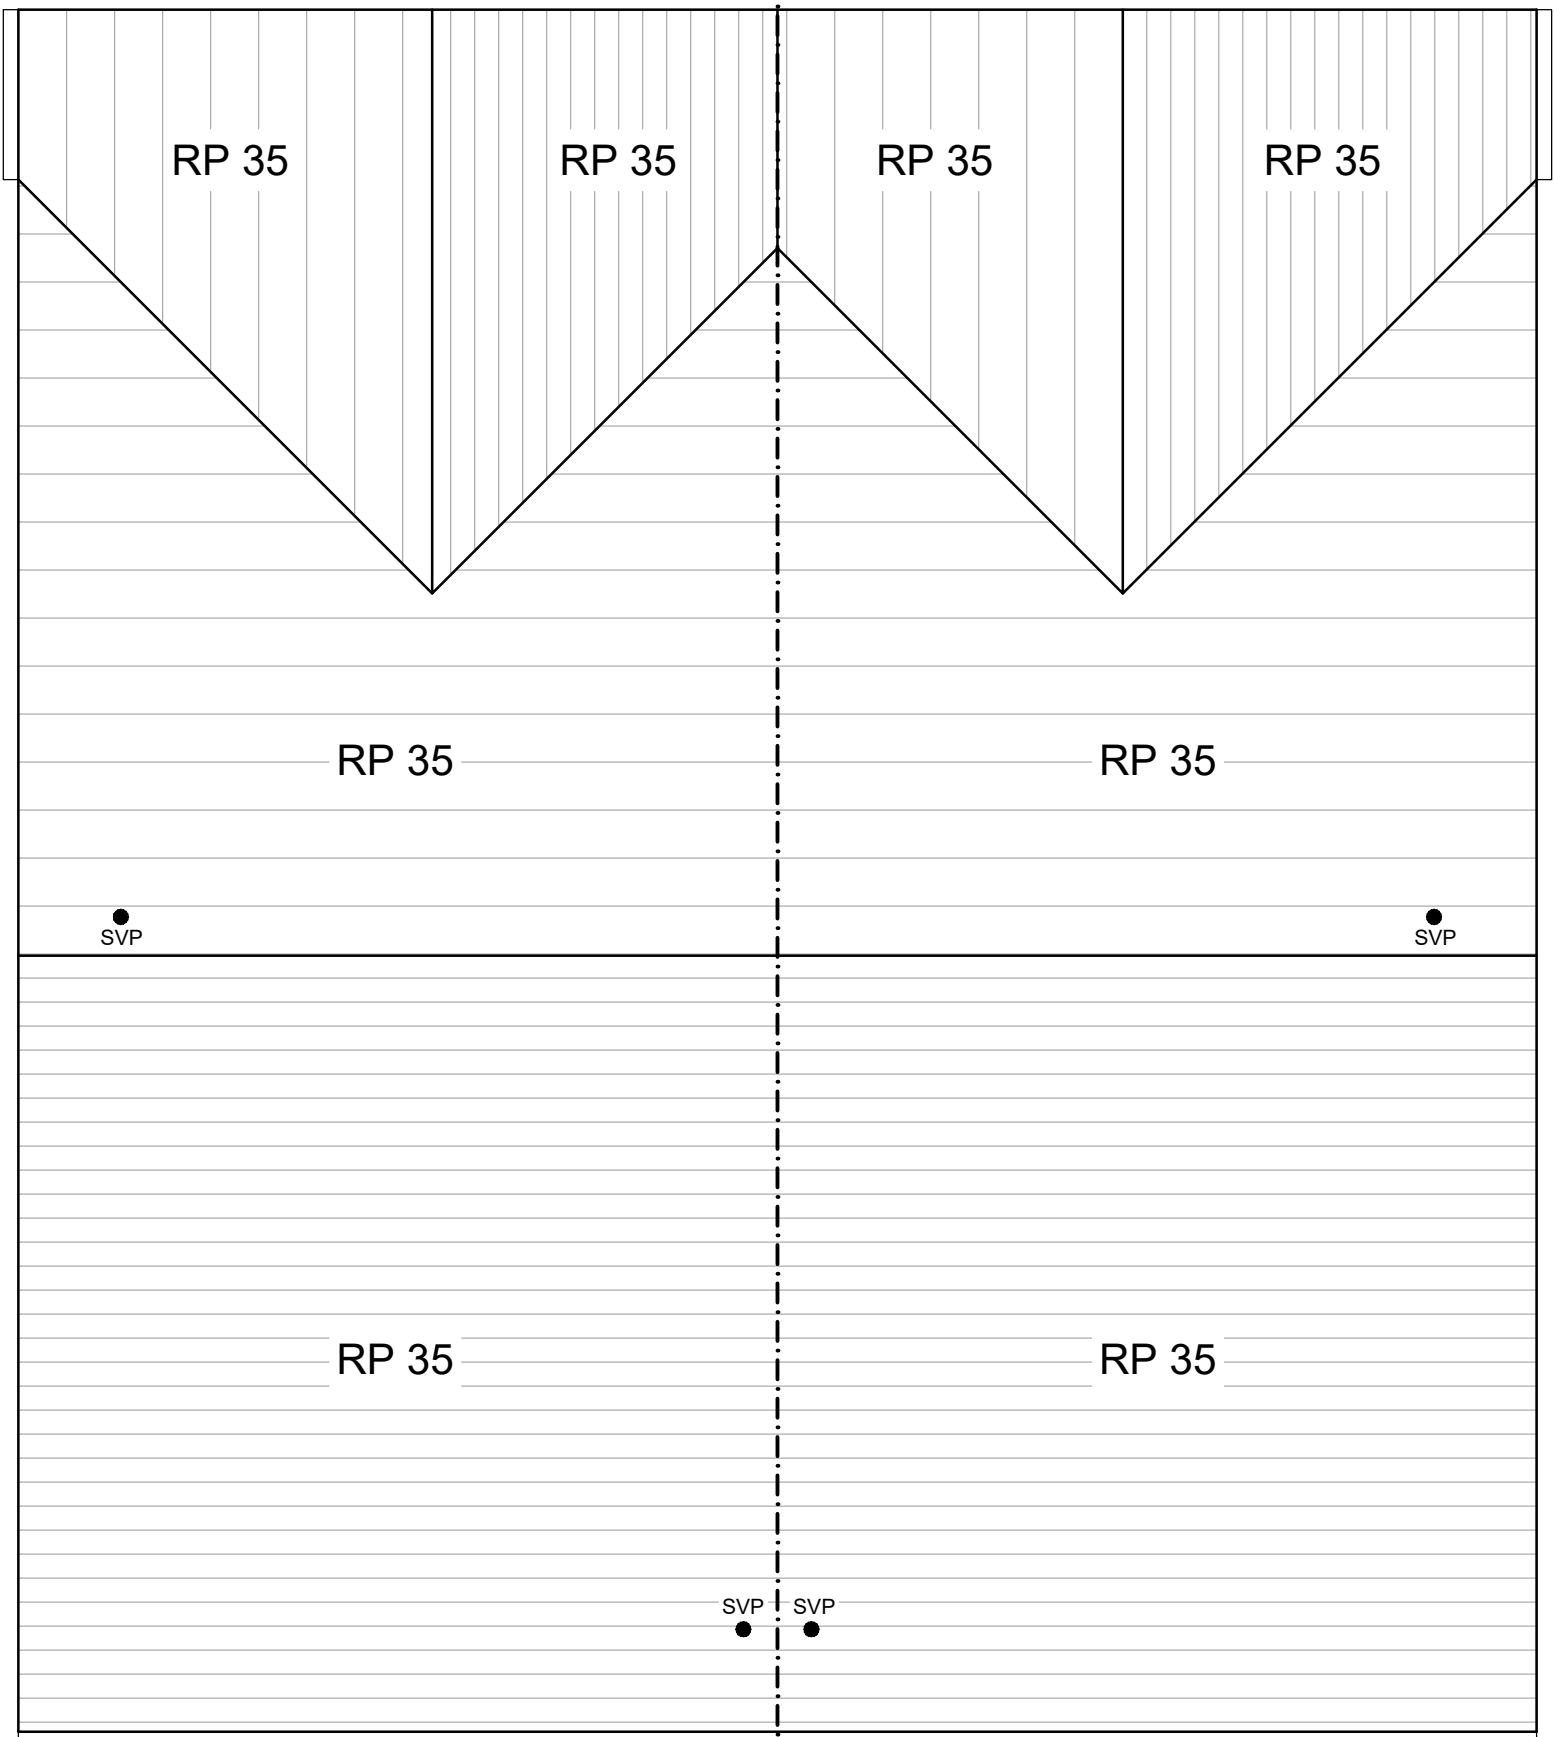

PLOT 3

PLOT 4

ROOF PLAN
(1:50)



The Barn, Calcot Mount Business Park, Calcot Lane,
Curdridge, Southampton, Hampshire, SO32 2BN
Tel: 01489 786670
Email: info@vividdesignstudio.co.uk
Website: www.vividdesignstudio.co.uk

Project:-

Proposed Residential Development
15-17 Kew Gardens
Bognor Regis
West Sussex

Title:-

Proposed Floor Plans & Elevations (P3&P4)

Client:-

Imperial Homes (Southern) Ltd

Scale:-

1:50, 1:100 (@A1)

Drawn By:-

PJD

Checked By:-

Date:-

02/03/20

Date:-

Job.No:-

180037


Drg.No:-

Rev:-

34




PLOT 3 PLOT 4
EAST ELEVATION
(1:50)

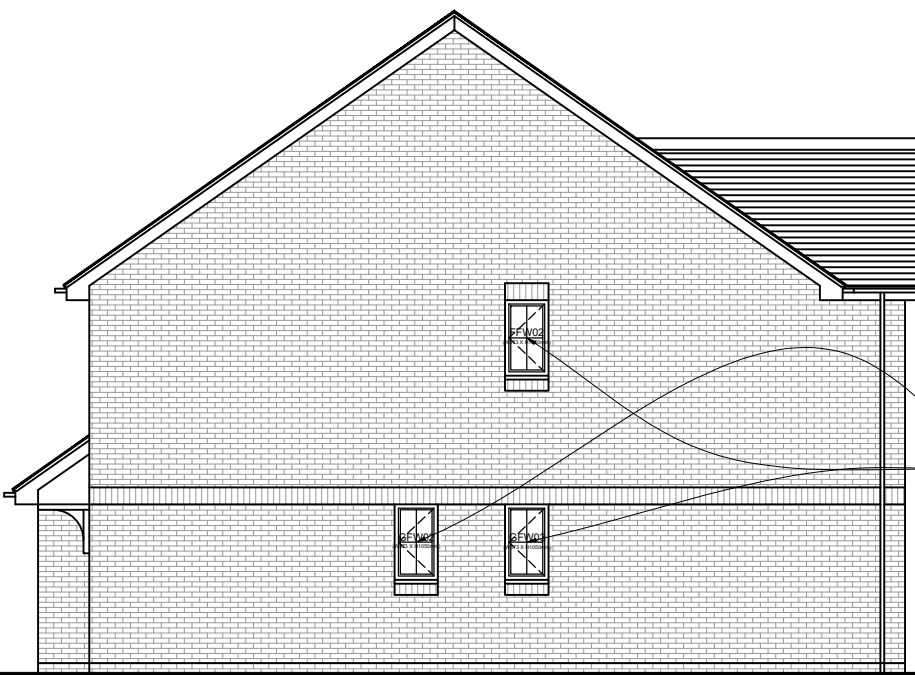

PLOT 4
NORTH ELEVATION
(1:50)



PLOT 4 PLOT 3
WEST ELEVATION
(1:50)

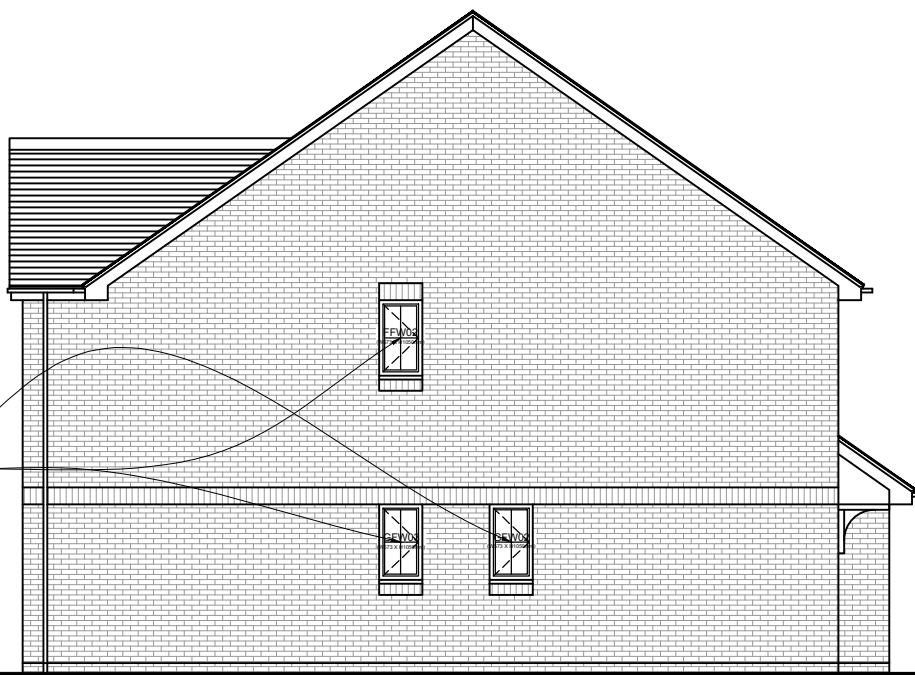

PLOT 3
SOUTH ELEVATION
(1:50)