


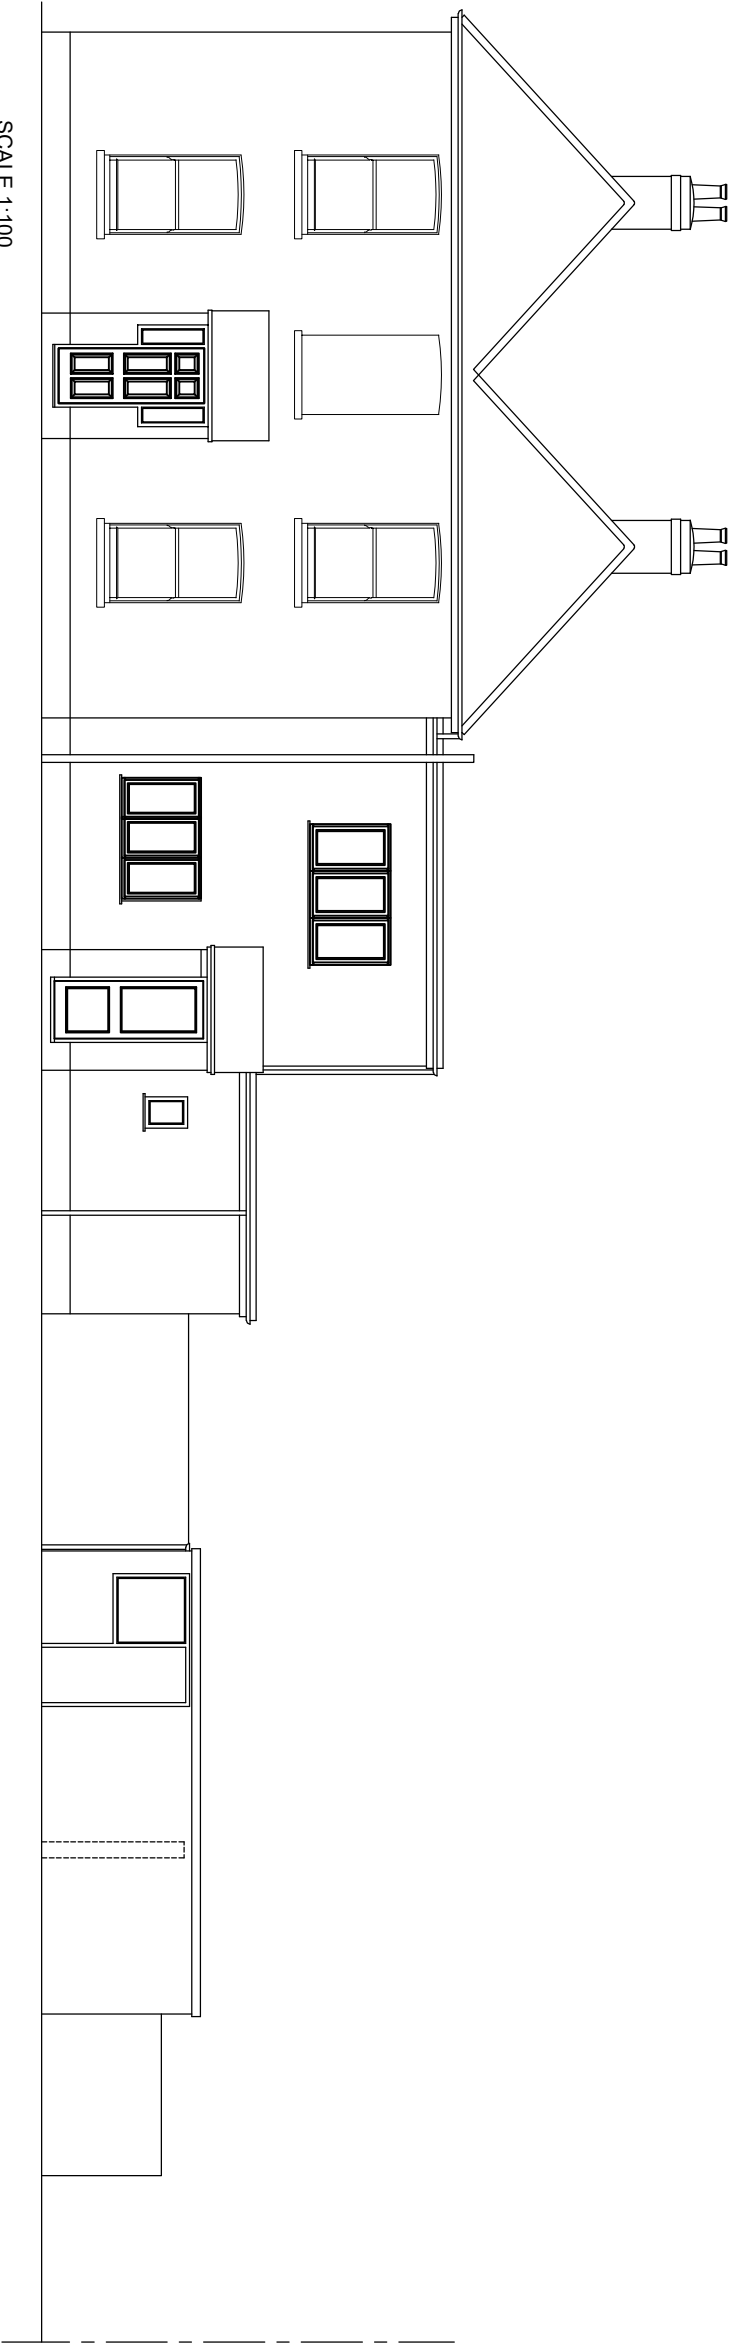


 

SCALE 1:100
EXISTING WEST ELEVATION

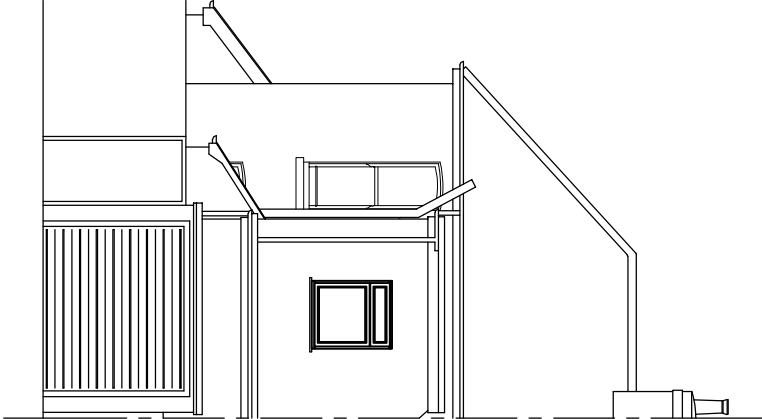

EXISTING SOUTH
ELEVATION
SCALE 1:100

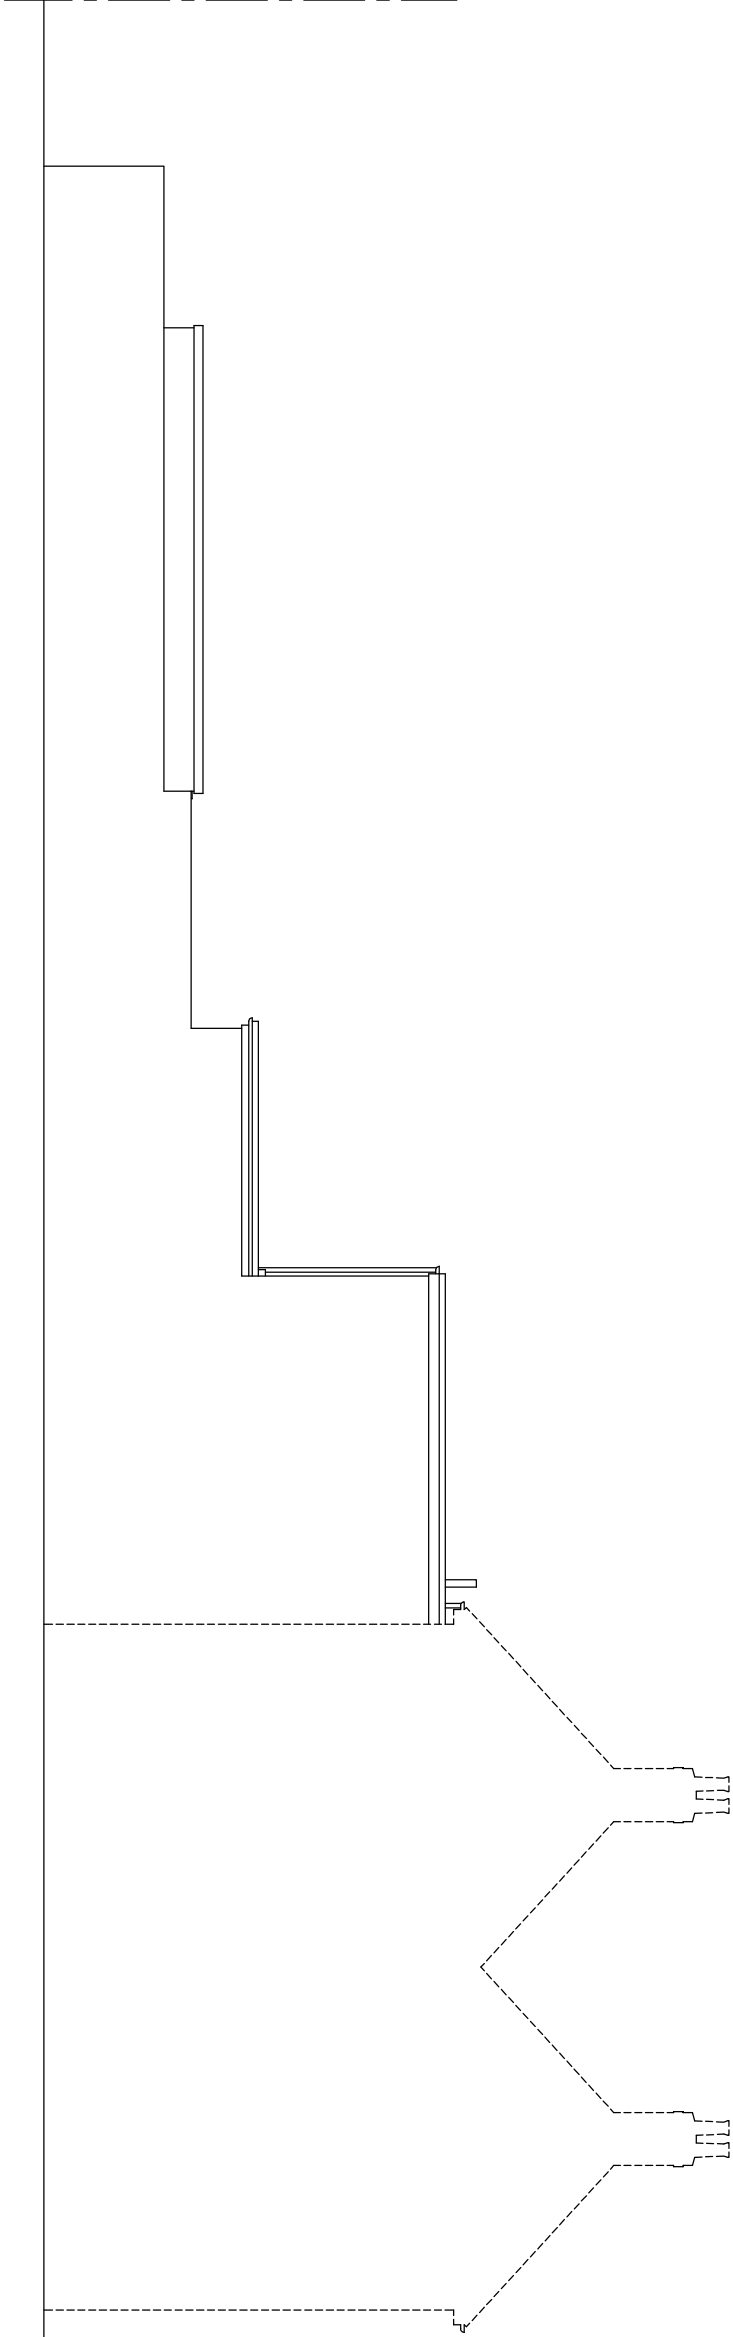

EXISTING EAST ELEVATION
SCALE 1:100

DRAWING TITLE: Existing Elevations	SCALE: 1:100 @ A3
ADDRESS: Mrs A Brewer 38 Nyewood Lane, Bognor Regis, PO21 2SJ	
DATE: 02/03/2022	REV NO:
DWG NO: AB/PL/02	

SUSSEX BUILDING PLANS
33 Highland Avenue, Bognor Regis, West Sussex, PO21 2BJ
Email: lee@sussexbuildingplans.co.uk Tel: 07732 415951