


EXISTING GROUND FLOOR LAYOUT

SCALE 1:100

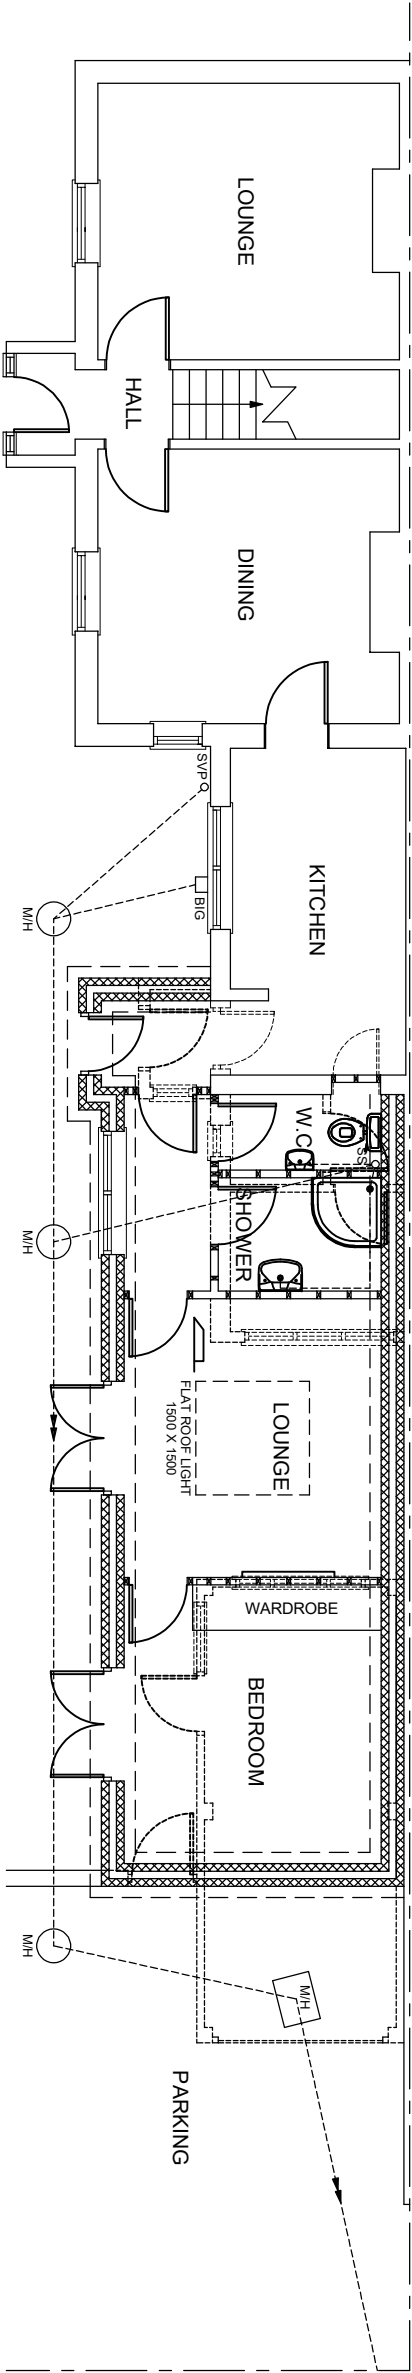

PROPOSED GROUND FLOOR LAYOUT

SCALE 1:100

DRAWING TITLE: Floor Plans	SCALE: 1:100 @ A3
ADDRESS: Mrs A Brewer 38 Nyewood Lane, Bognor Regis, PO21 2SU	
DATE: 02/03/2022	DWG NO: AB/PL01
REV NO:	
33 Highland Avenue, Bognor Regis, West Sussex, PO21 2BU Email: lee@sussexbuildingplans.co.uk Tel: 07732 415951	

SUSSEX BUILDING PLANS