

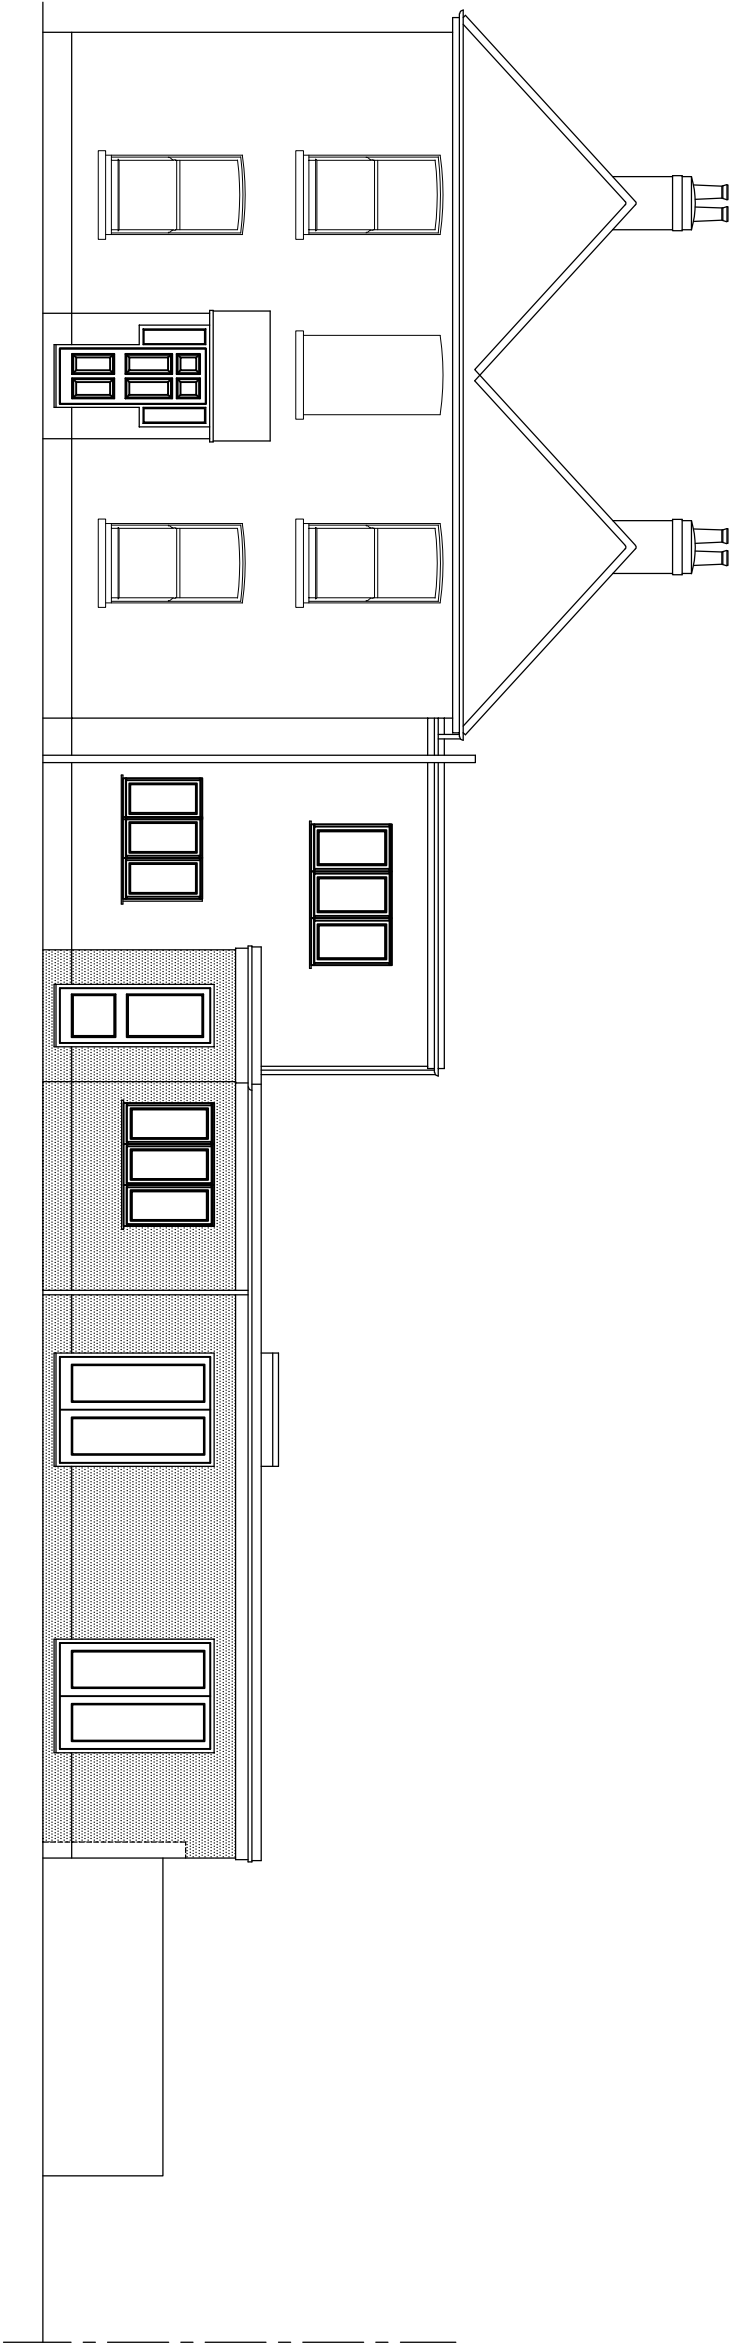


 


PROPOSED WEST ELEVATION

SCALE 1:100

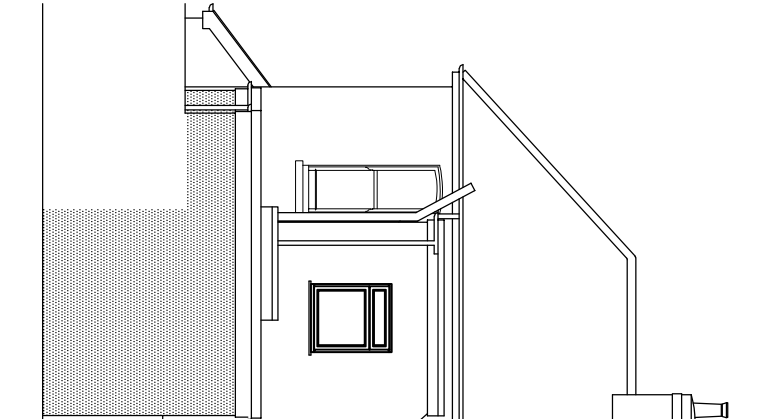

PROPOSED SOUTH ELEVATION

SCALE 1:100

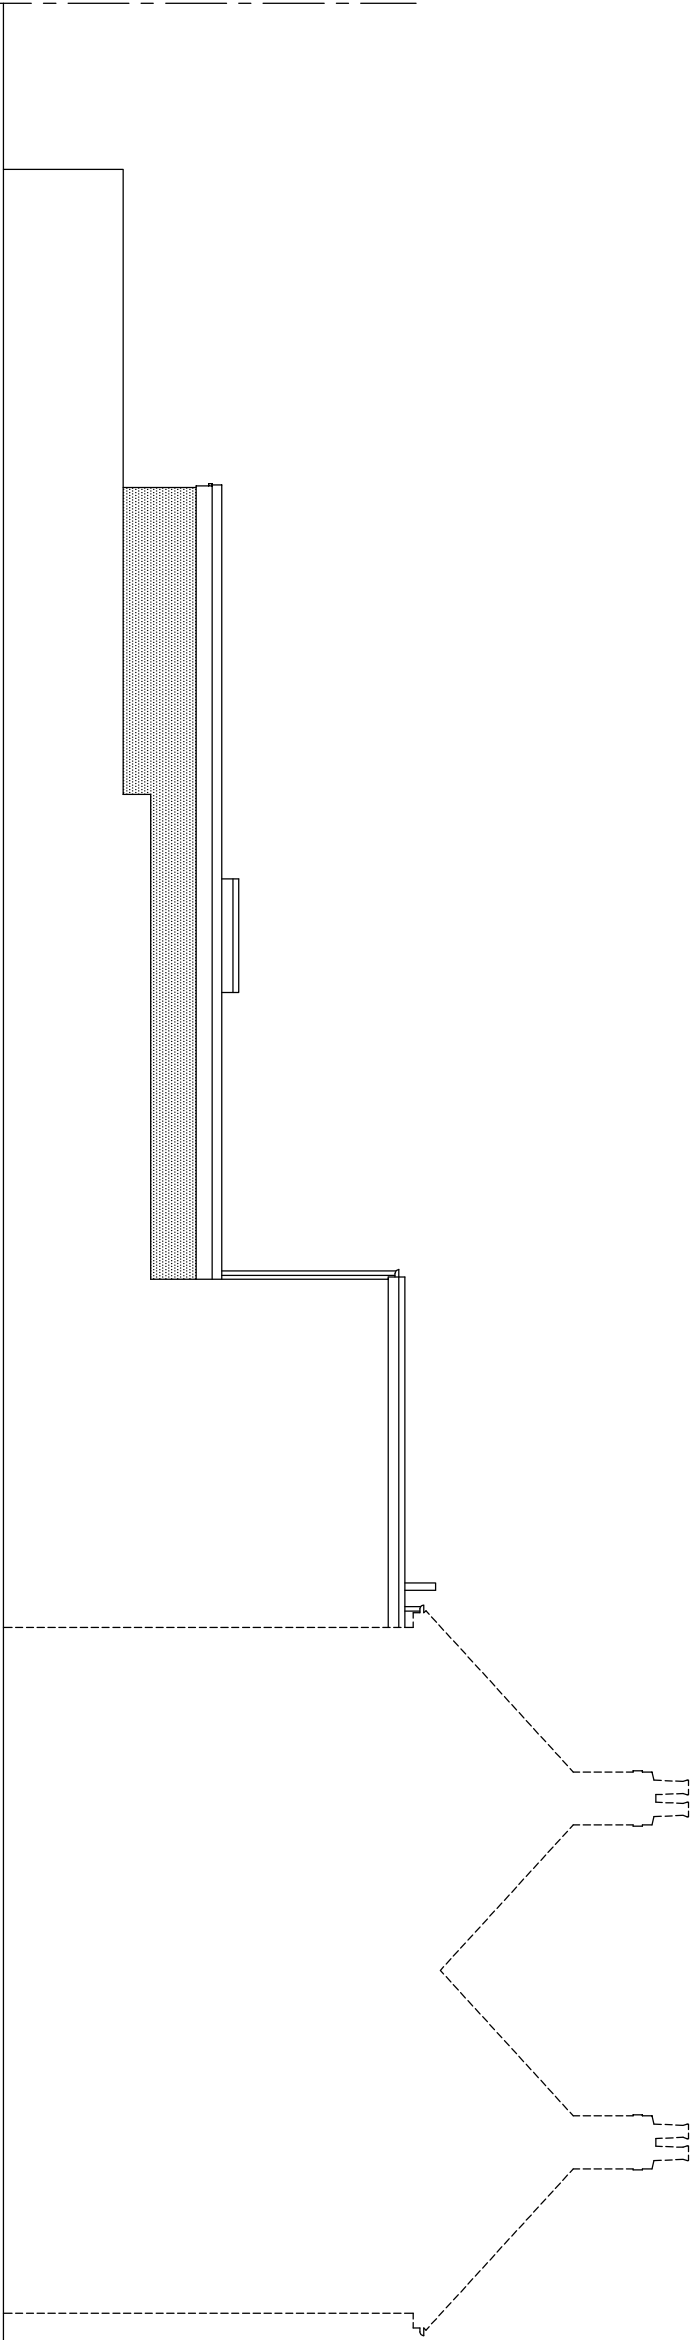

PROPOSED EAST ELEVATION

SCALE 1:100

DRAWING TITLE: Proposed Elevations

SCALE: 1:100 @ A3

ADDRESS:

Mrs A Brewer
38 Nyewood Lane, Bognor Regis, PO21 2SJ

DATE: 02/03/2022

DWG NO: AB/PL/03

REV NO:

SUSSEX BUILDING PLANS

33 Highland Avenue, Bognor Regis, West Sussex, PO21 2BJ
Email: lee@sussexbuildingplans.co.uk Tel: 07732 415951