


SITE - 280m²
PARKING - 1No.

Existing Site
1 : 100

SITE - 280m²
PARKING - 2No.
TOTAL AMENITY AREA - 119.58m²
USABLE AMENITY AREA - 105.00m²

Proposed Site
1 : 50

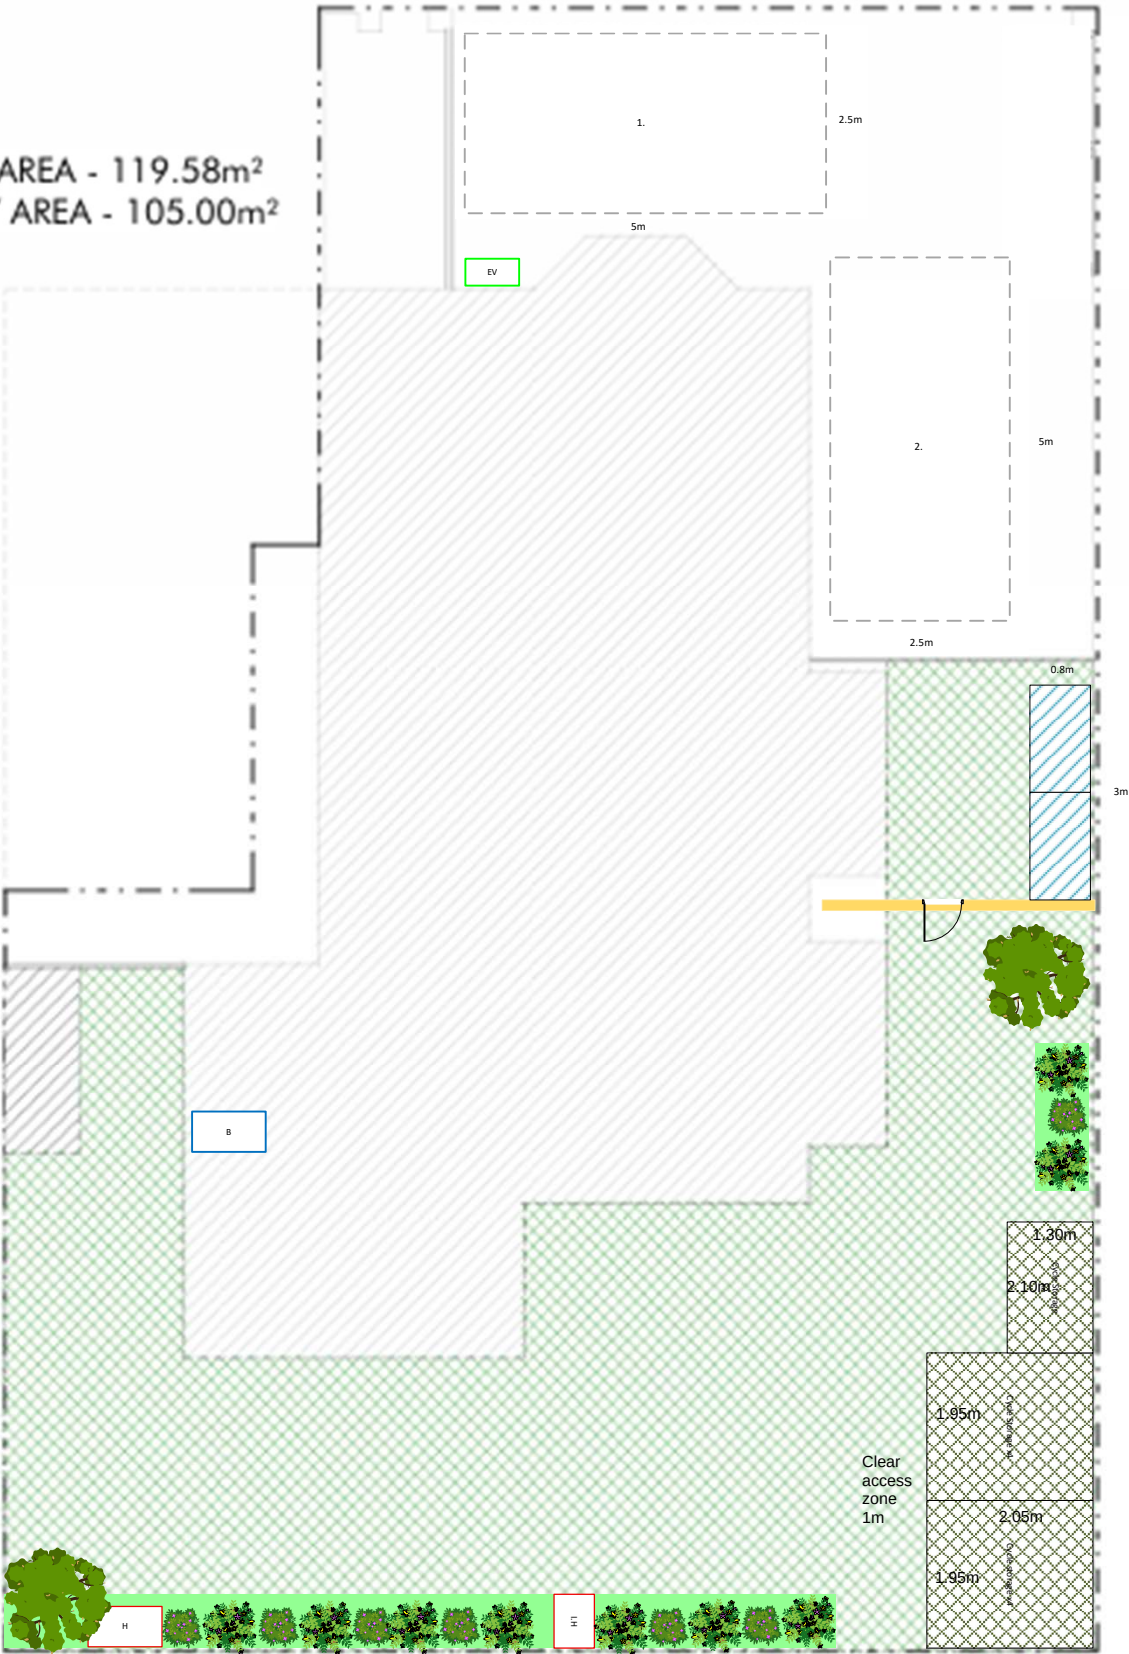

Key

- Car Parking Spaces
- B Bird Box | Schwegler 1B 32MM
- H Hedgehog Box Suttons garden gear Hedgehog Box
- I.H Insect Hotel
- EV Electric car charger, smart 7kwh
- Proposed | Red Hawthorn tree Crataegus laevigata (Pauls Scarlet) total 2
- Proposed Low level planting approx 20 English Lavender Hebe 'High Voltage' Hebe starlight Choiya White Dazzler
- Wooden fence with combination lock solid wooden gate.
- Refuge and recycling bins
- Cycle Storage | proposed X2 4 bay enclosed lockable Galvanized bike shed X1 Dual steel lockable bike shed.

Rev.	Date	Description
Longford Living LTD		
Job Title		
10 Longford Road, Bognor Regis – Planting plan		
Drawing Title		
Existing and Proposed Site Plans		
Date MARCH 2026		
Drawn By RB		
A3		
DRAFT		
Orig. No.		Rev.
7181 - 23 - 4		

