



Key

Existing walls


Proposed walls

Demolition

Scale 1:50

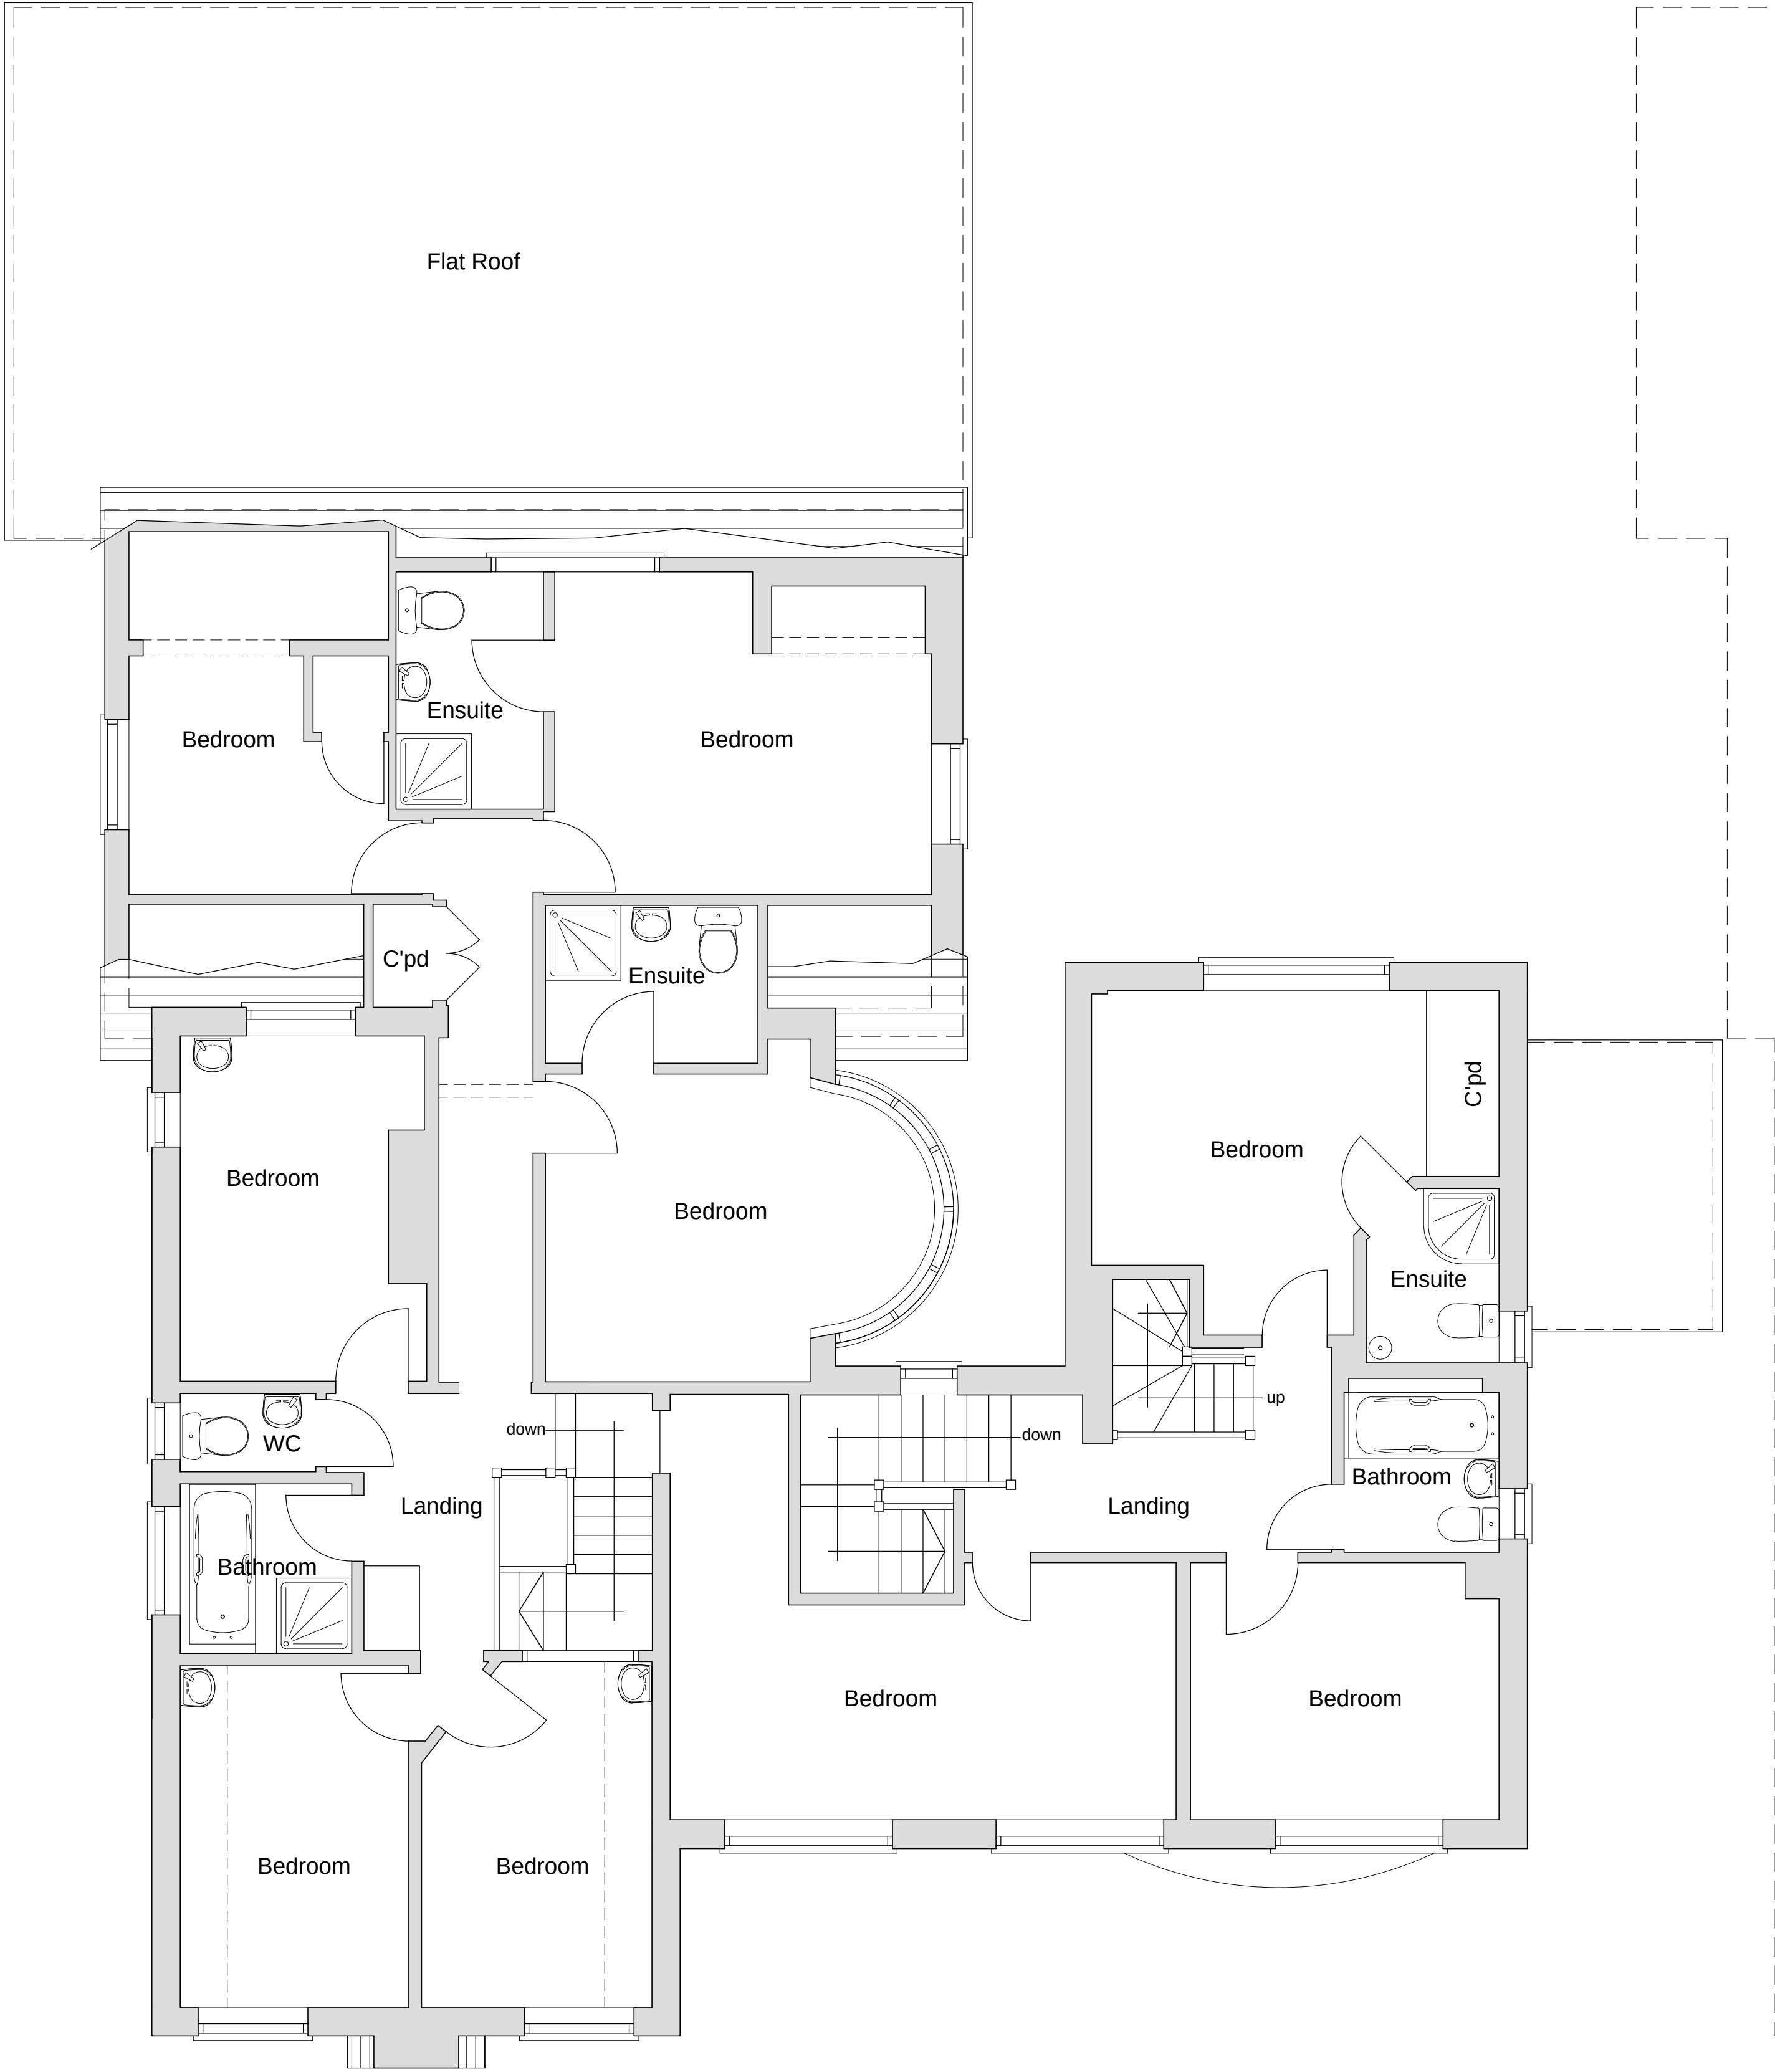 

EXISTING FIRST FLOOR PLAN @ 1:50

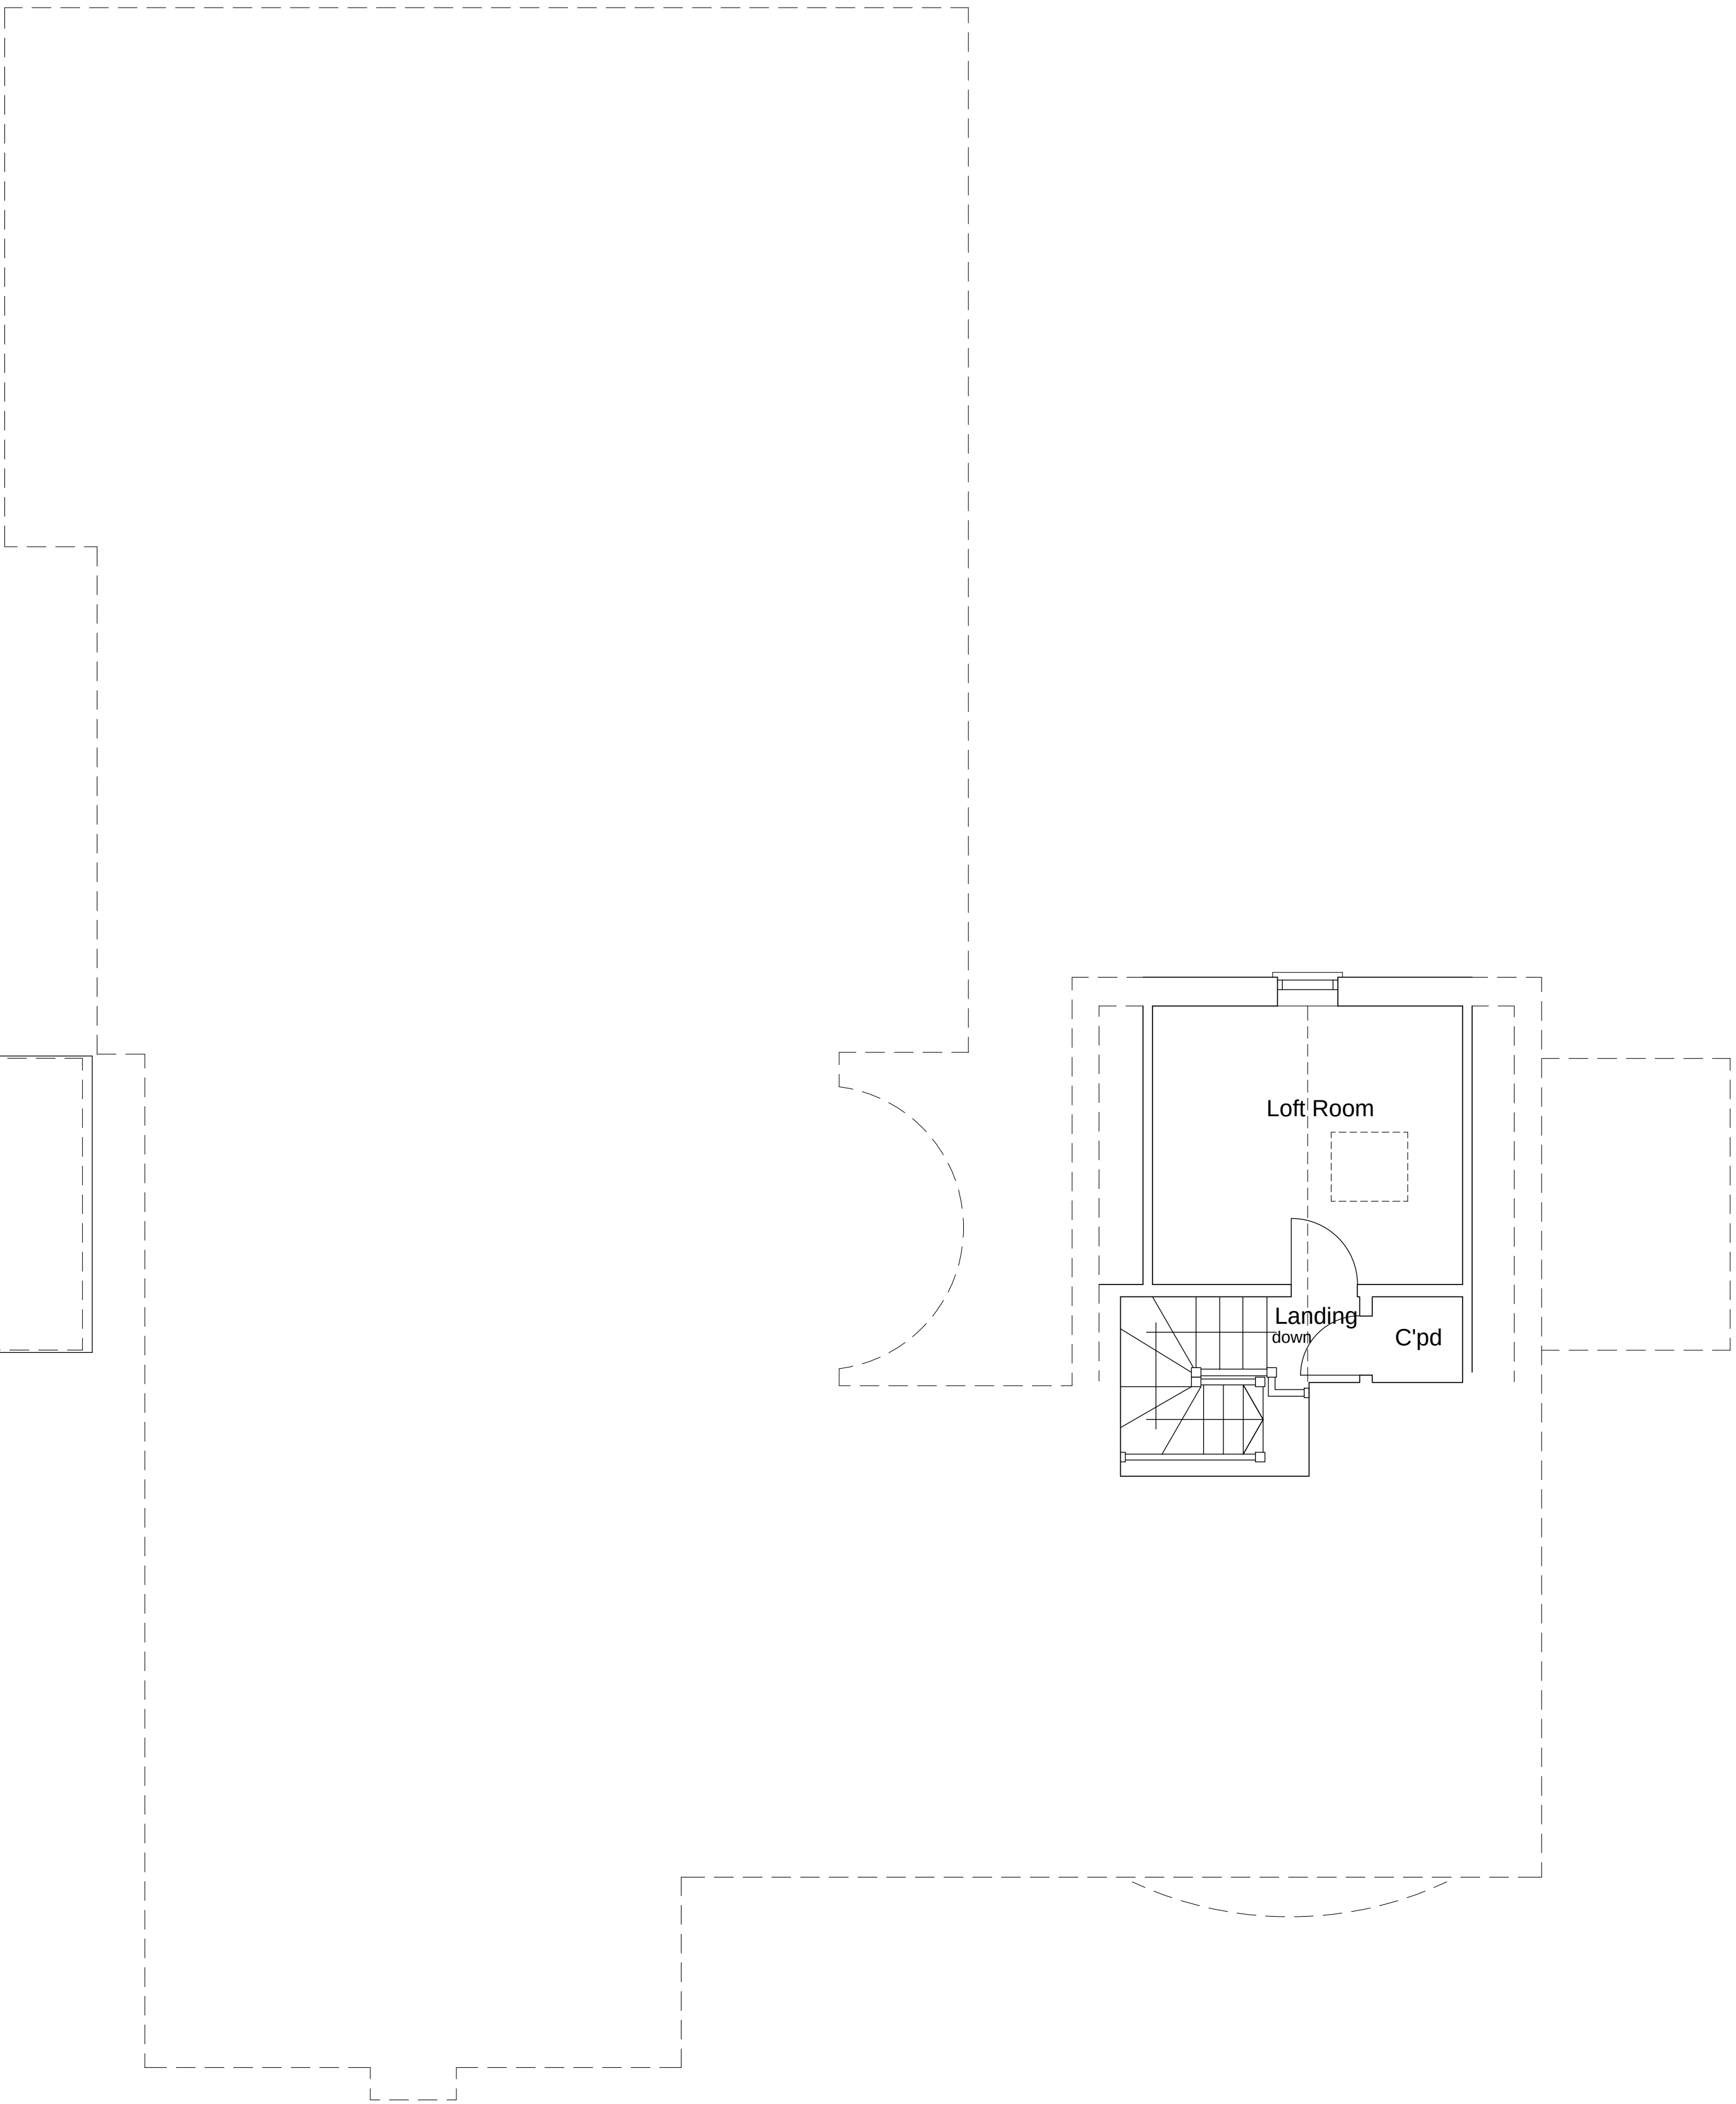

EXISTING SECOND FLOOR PLAN @ 1:50

NOTES:

ALL DIMENSIONS TO BE CHECKED ON SITE AND VERIFIED PRIOR TO COMMENCING WORKS/MANUFACTURE. ANY DISCREPANCIES TO BE REPORTED TO NOUVEAU ARCHITECTURE

THIS DRAWING IS PROTECTED BY COPYRIGHT. IT MAY NOT BE REPRODUCED IN ANY FORM OR BY ANY MEANS FOR ANY PURPOSE WITHOUT THE WRITTEN PERMISSION OF NOUVEAU ARCHITECTURE

ISSUED FOR PLANNING PURPOSES ONLY

Rev	Date	Description
Revisions		

CLIENT:

Hannelie Smit
To Many Rooms Ltd
13 Southdown Road
West Sussex
PO21 2JS

PROJECT:

114 Victoria Drive
Bognor Regis
West Sussex
PO21 2EJ

DRAWING TITLE:

Existing First & Second Floor Plans

PLANNING APPLICATION

NOUVEAU ARCHITECTURE

9 Bere Lane
Knowle Village
Hampshire
PO17 5GL
Tel: 01329 833396
Email: info@nouveau-architecture.co.uk
Web: www.nouveau-architecture.co.uk



SCALE:	As shown @ A1	
DATE:	Dec 2019	
DRAWN:	ASW	
CHECKED BY:	CW	
DRAWING NO:		
N317	PL03	