


Key

Existing walls

Proposed walls

Demolition

Scale 1:50

 

Existing window to be removed and opening blocked up.

Existing extension reduced in size and new side wall constructed. All finishes to match existing

New uPVC door

Existing boundary wall to be extended to rear boundary

New uPVC window

New door opening


Existing door to be removed and opening blocked up with matching construction

New wall to sub-divide existing kitchen to form 2 no. new bedrooms

New uPVC window in existing opening

Existing door and window to be removed and opening blocked up with matching construction

Block up existing doorway and form new door opening

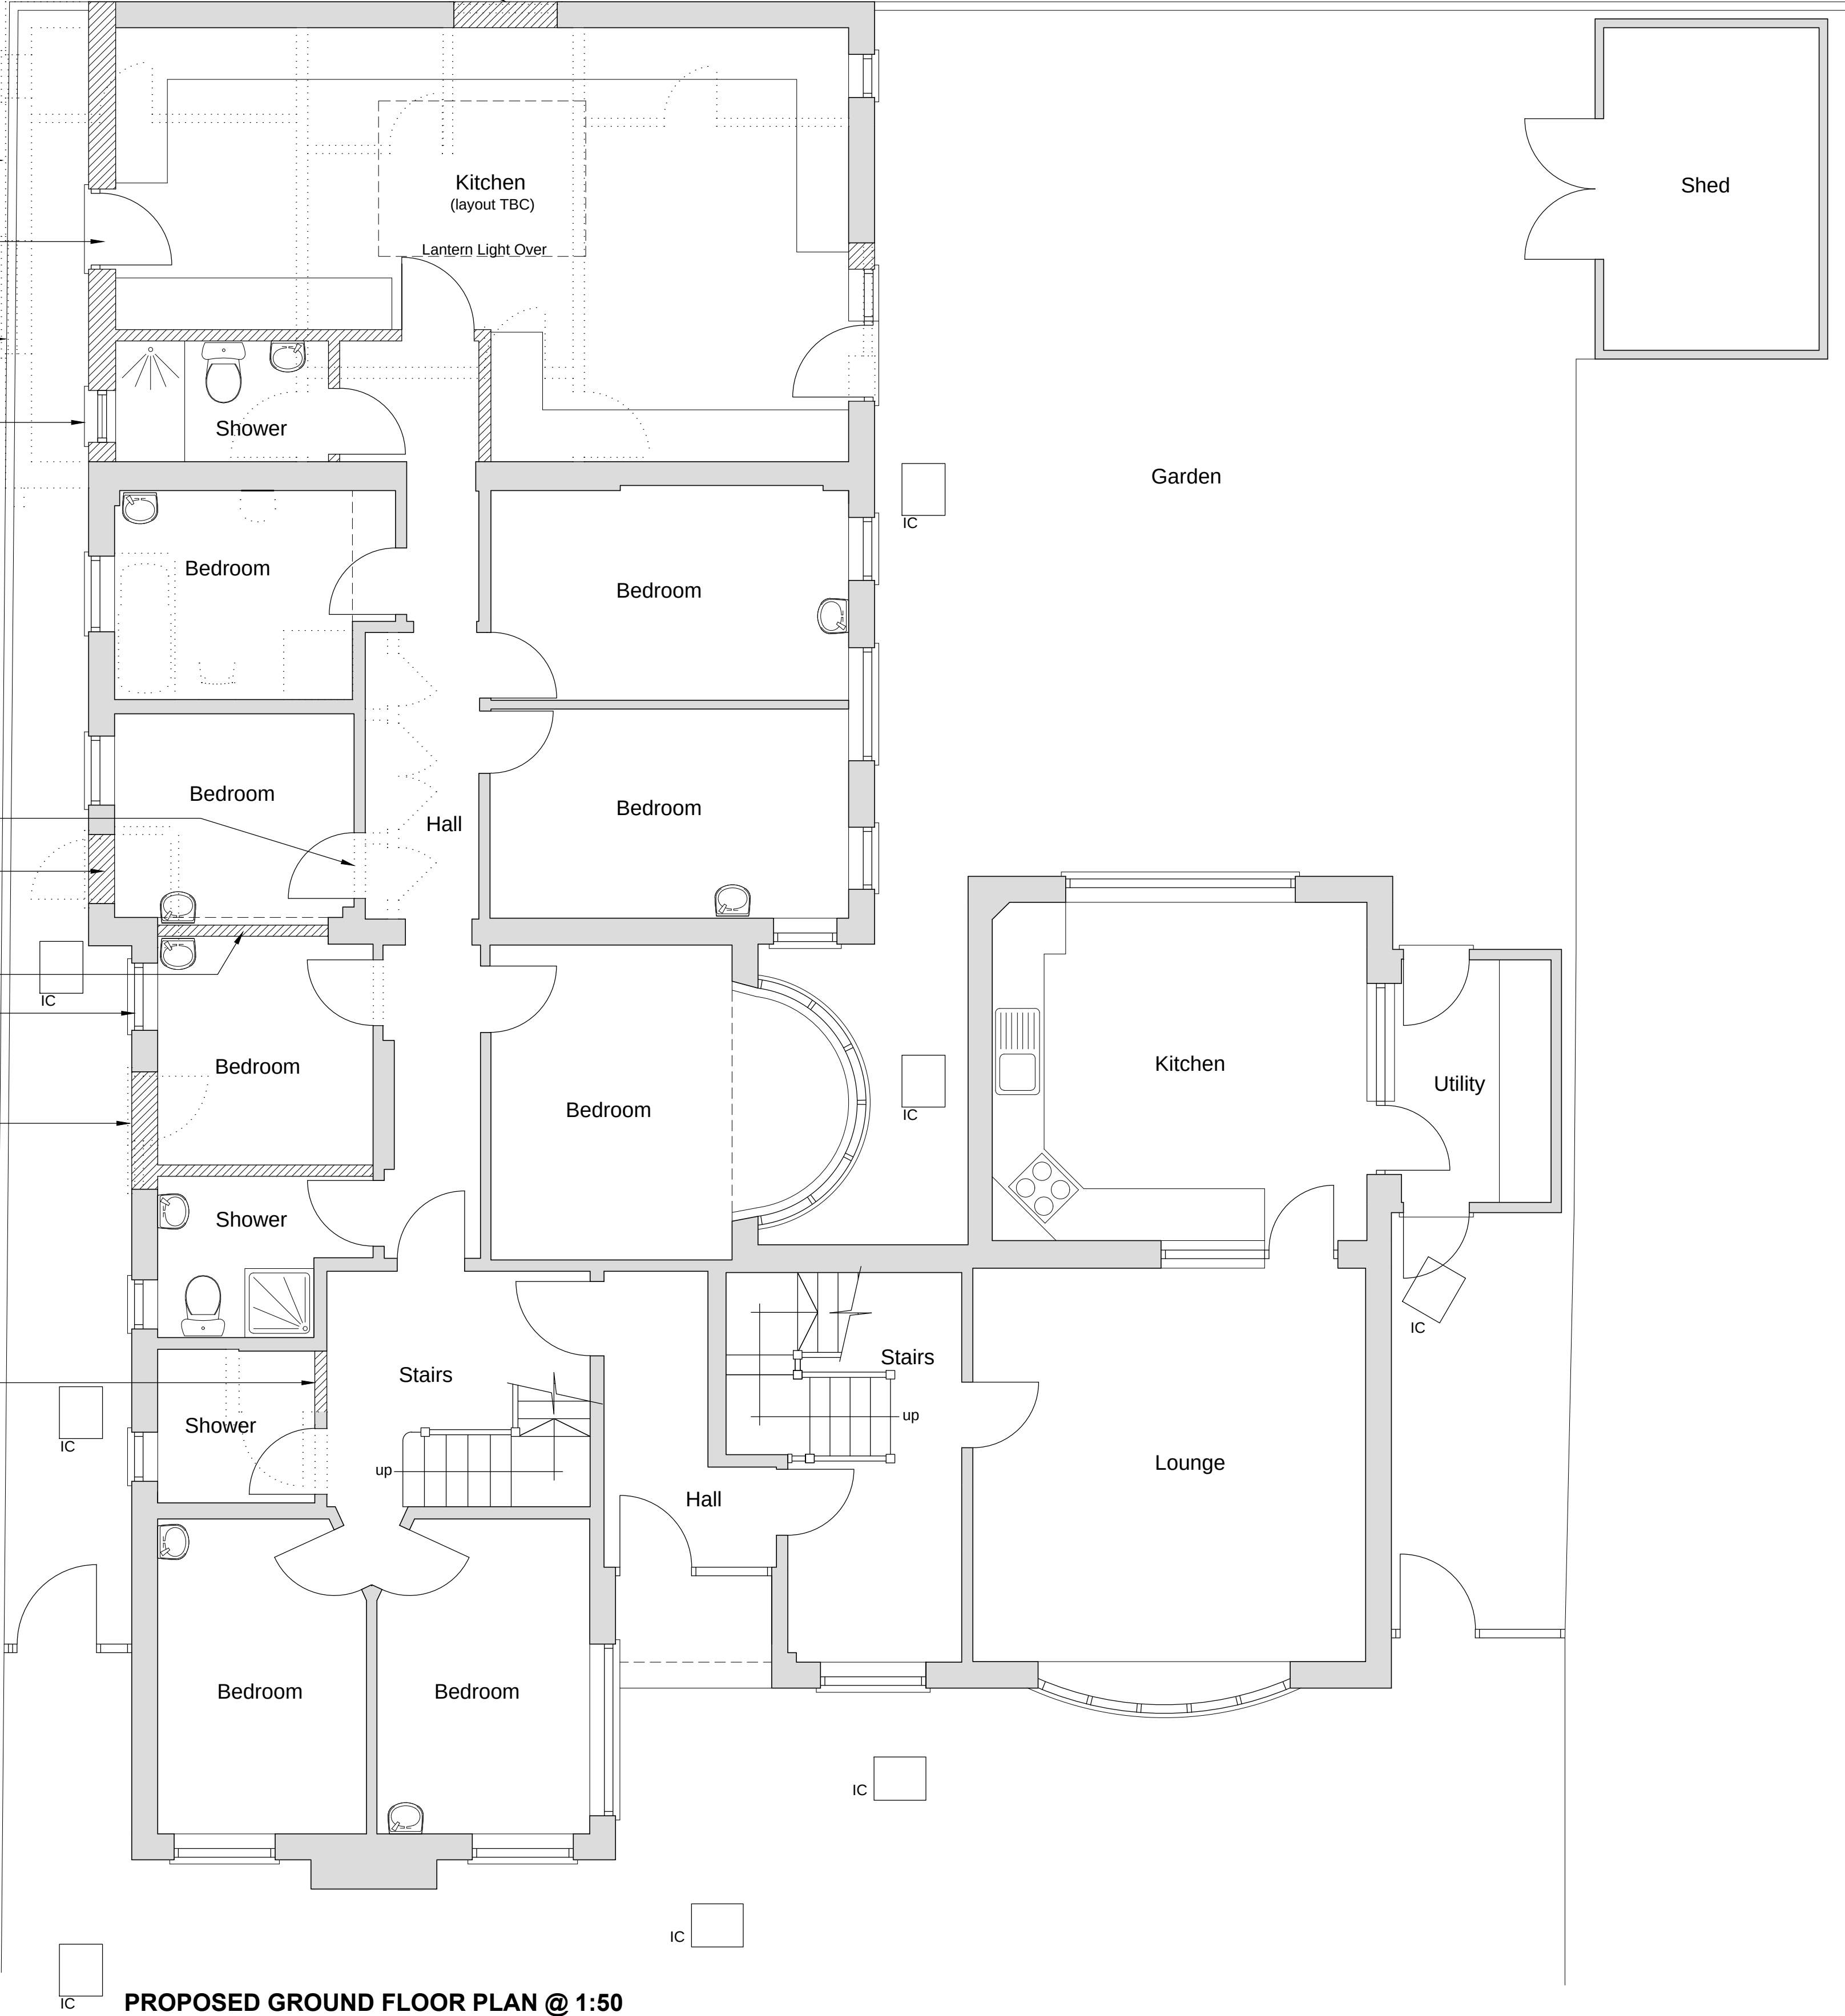

NOTES:

ALL DIMENSIONS TO BE CHECKED ON SITE AND VERIFIED PRIOR TO COMMENCING WORKS/MANUFACTURE. ANY DISCREPANCIES TO BE REPORTED TO NOUVEAU ARCHITECTURE

THIS DRAWING IS PROTECTED BY COPYRIGHT. IT MAY NOT BE REPRODUCED IN ANY FORM OR BY ANY MEANS FOR ANY PURPOSE WITHOUT THE WRITTEN PERMISSION OF NOUVEAU ARCHITECTURE

ISSUED FOR PLANNING PURPOSES ONLY

Rev	Date	Description
Revisions		

CLIENT:

Hannelie Smit
To Many Rooms Ltd
13 Southdown Road
West Sussex
PO21 2JS

PROJECT:

114 Victoria Drive
Bognor Regis
West Sussex
PO21 2EJ


DRAWING TITLE:

Proposed Ground Floor Plan

PLANNING APPLICATION

NOUVEAU ARCHITECTURE

9 Bere Lane
Knowle Village
Hampshire
PO17 5GL
Tel: 01329 833396
Email: info@nouveau-architecture.co.uk
Web: www.nouveau-architecture.co.uk

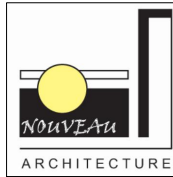

SCALE:	As shown @ A1
DATE:	Dec 2019
DRAWN:	ASW
CHECKED BY:	CW
DRAWING NO:	

N317

PL05