


Key

Existing walls




Proposed walls

Demolition

EXISTING SITE PLAN @ 1:200

 


PROPOSED SITE PLAN @ 1:200

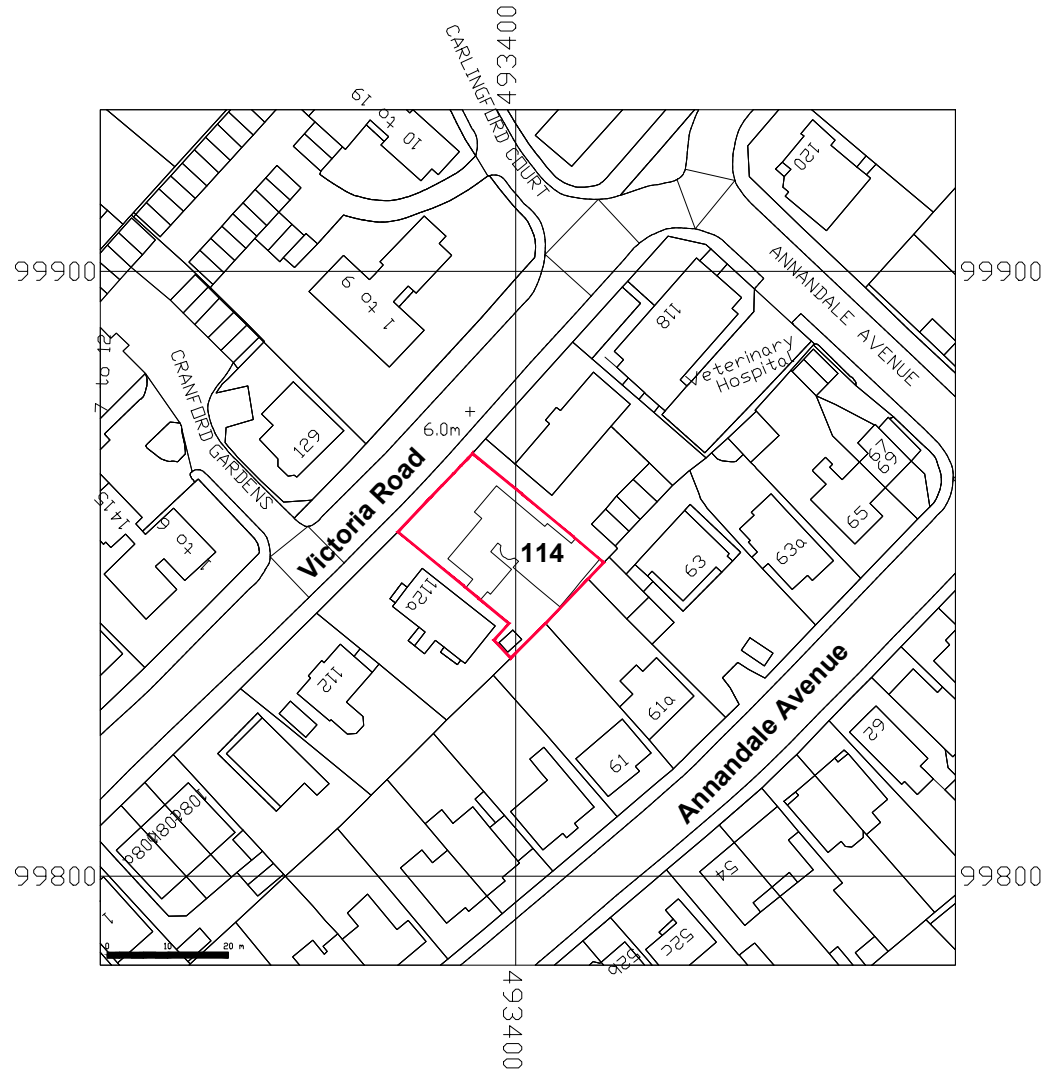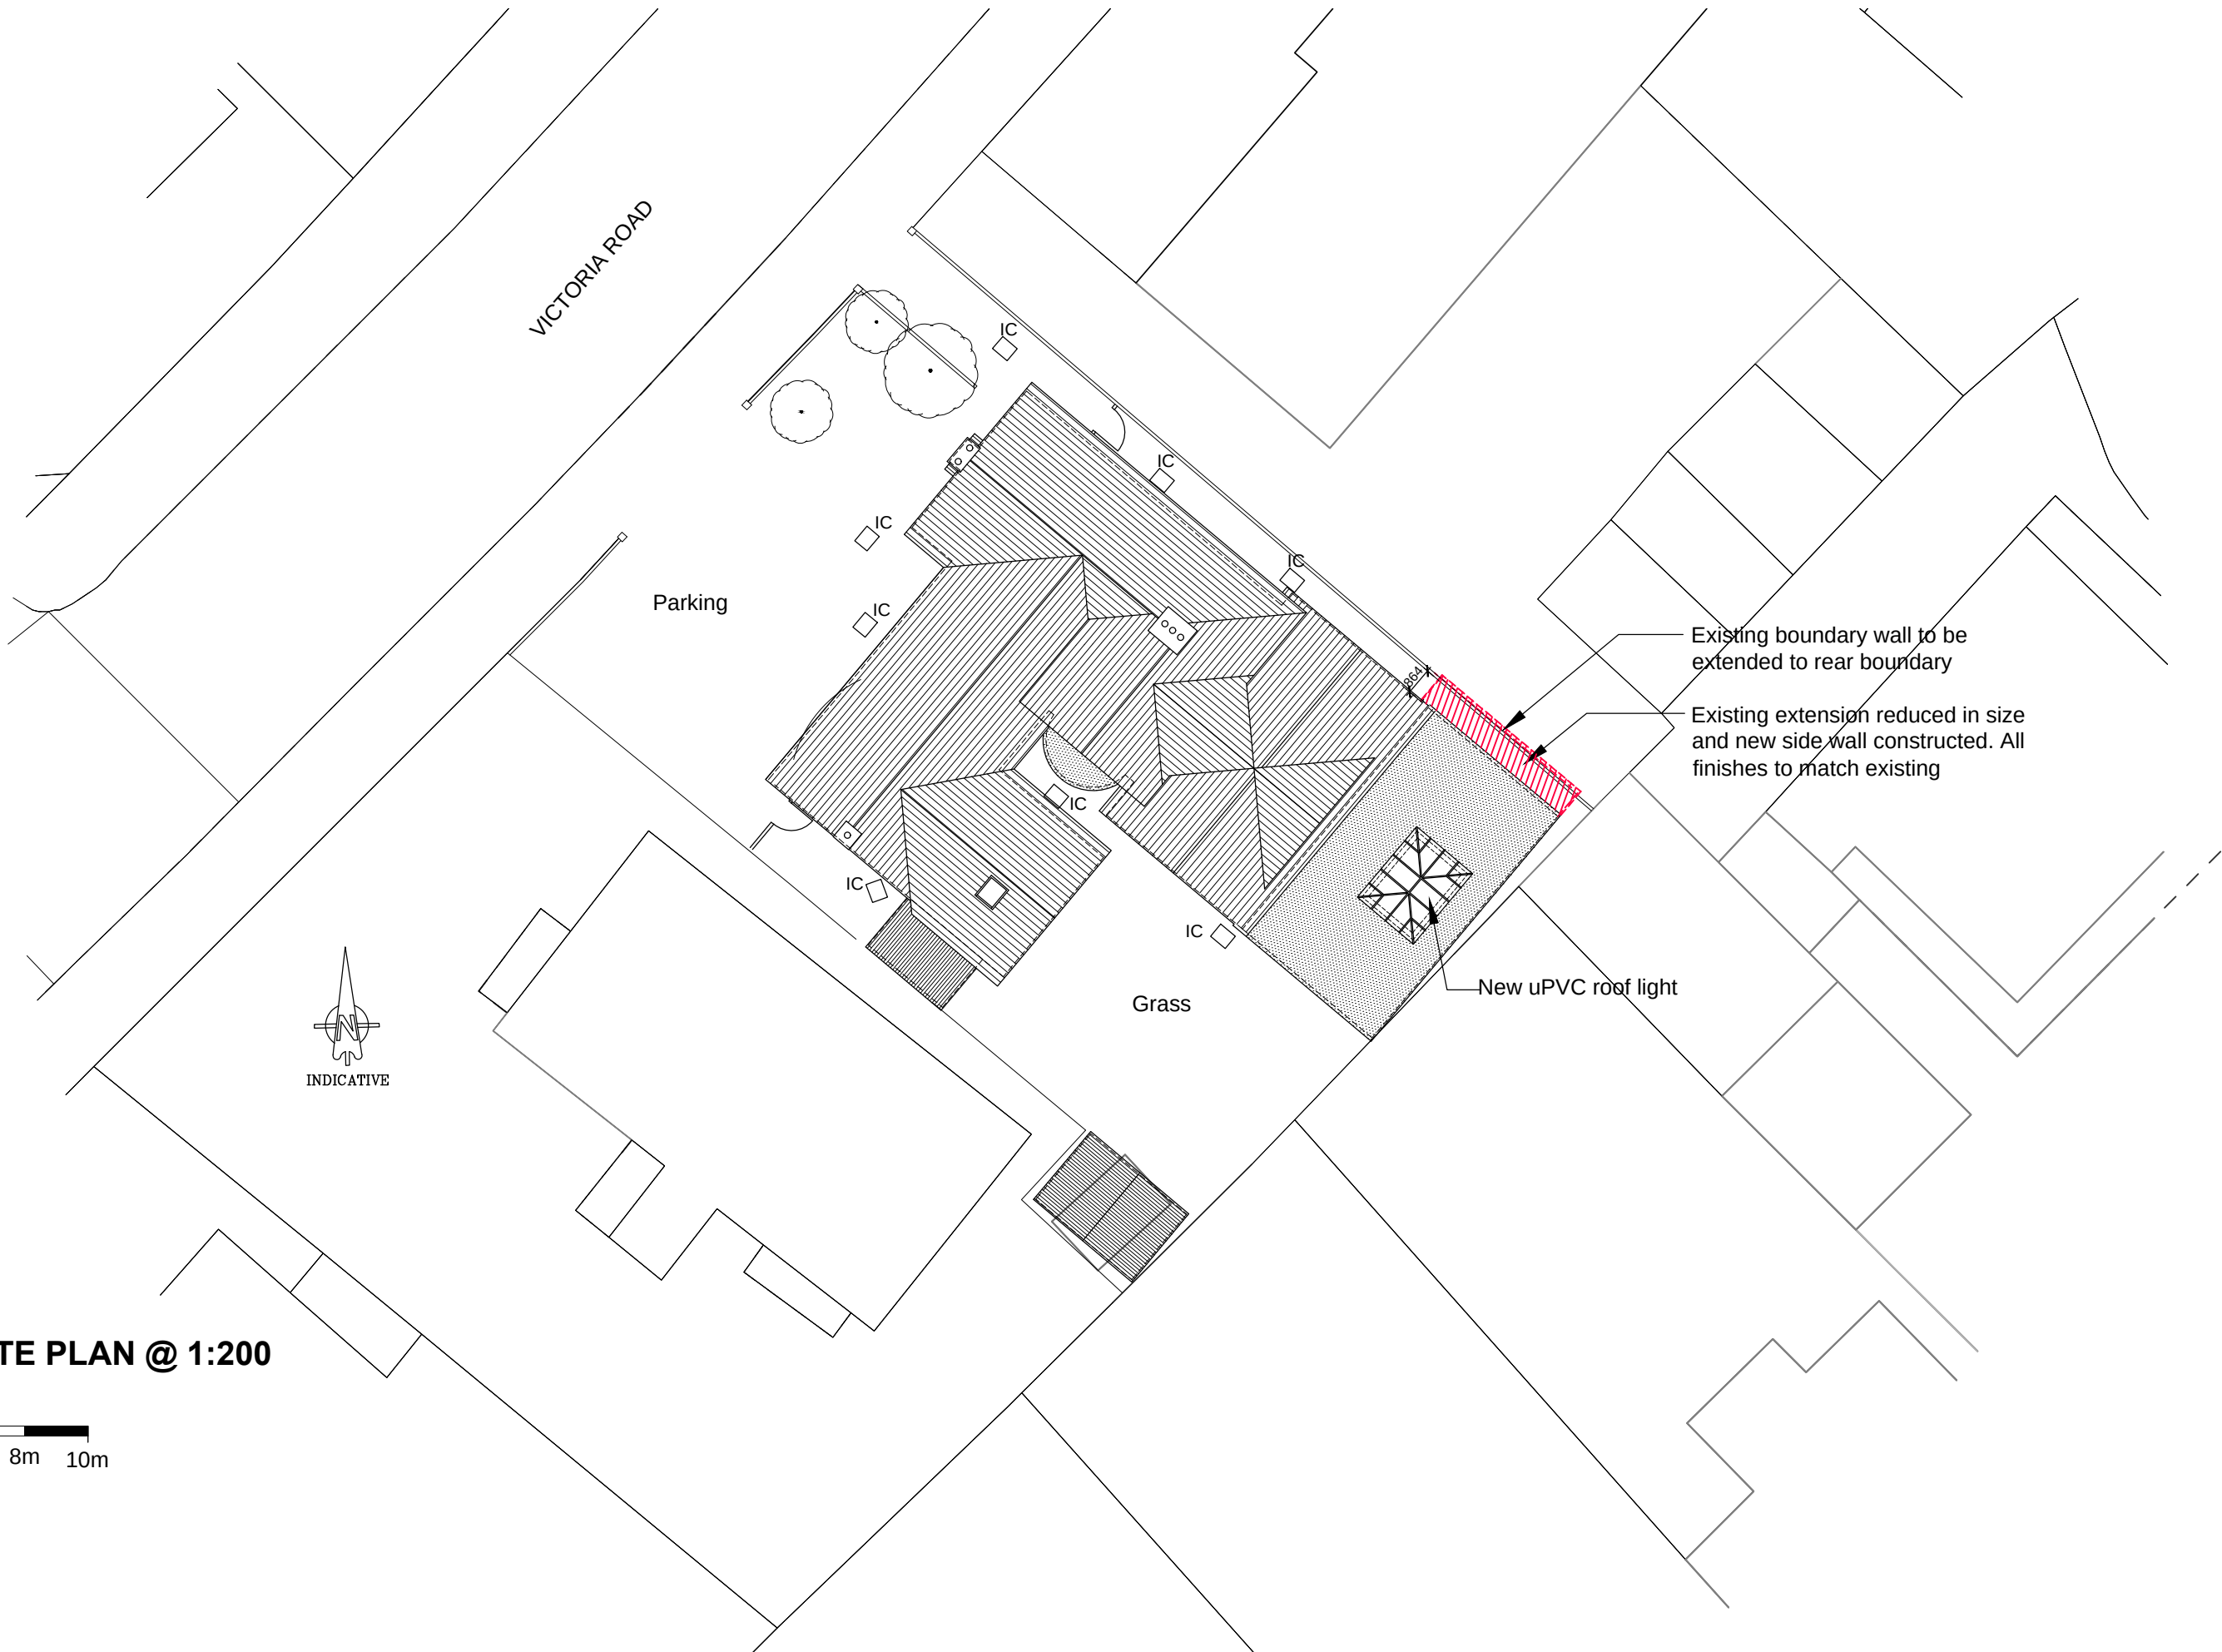 

LOCATION PLAN @ 1:1250

Site boundary marked in red
Supplied by Streetwise Maps Ltd
Licence no. 100047474

 

NOTES:

ALL DIMENSIONS TO BE CHECKED ON SITE AND VERIFIED PRIOR TO COMMENCING WORKS/MANUFACTURE. ANY DISCREPANCIES TO BE REPORTED TO NOUVEAU ARCHITECTURE

THIS DRAWING IS PROTECTED BY COPYRIGHT. IT MAY NOT BE REPRODUCED IN ANY FORM OR BY ANY MEANS FOR ANY PURPOSE WITHOUT THE WRITTEN PERMISSION OF NOUVEAU ARCHITECTURE

ISSUED FOR PLANNING PURPOSES ONLY

Rev	Date	Description
Revisions		

CLIENT:

Hannelie Smit
To Many Rooms Ltd
13 Southdown Road
West Sussex
PO21 2JS

PROJECT:

114 Victoria Drive
Bognor Regis
West Sussex
PO21 2EJ

DRAWING TITLE:

Existing & Proposed Site Plans and
Location Plan

PLANNING APPLICATION

NOUVEAU ARCHITECTURE

9 Bere Lane
Knowle Village
Hampshire
PO17 5GL
Tel: 01329 833396
Email: info@nouveau-architecture.co.uk
Web: www.nouveau-architecture.co.uk



SCALE:	As shown @ A1
DATE:	Dec 2019
DRAWN:	ASW
CHECKED BY:	CW
DRAWING NO:	

N317 PL01