


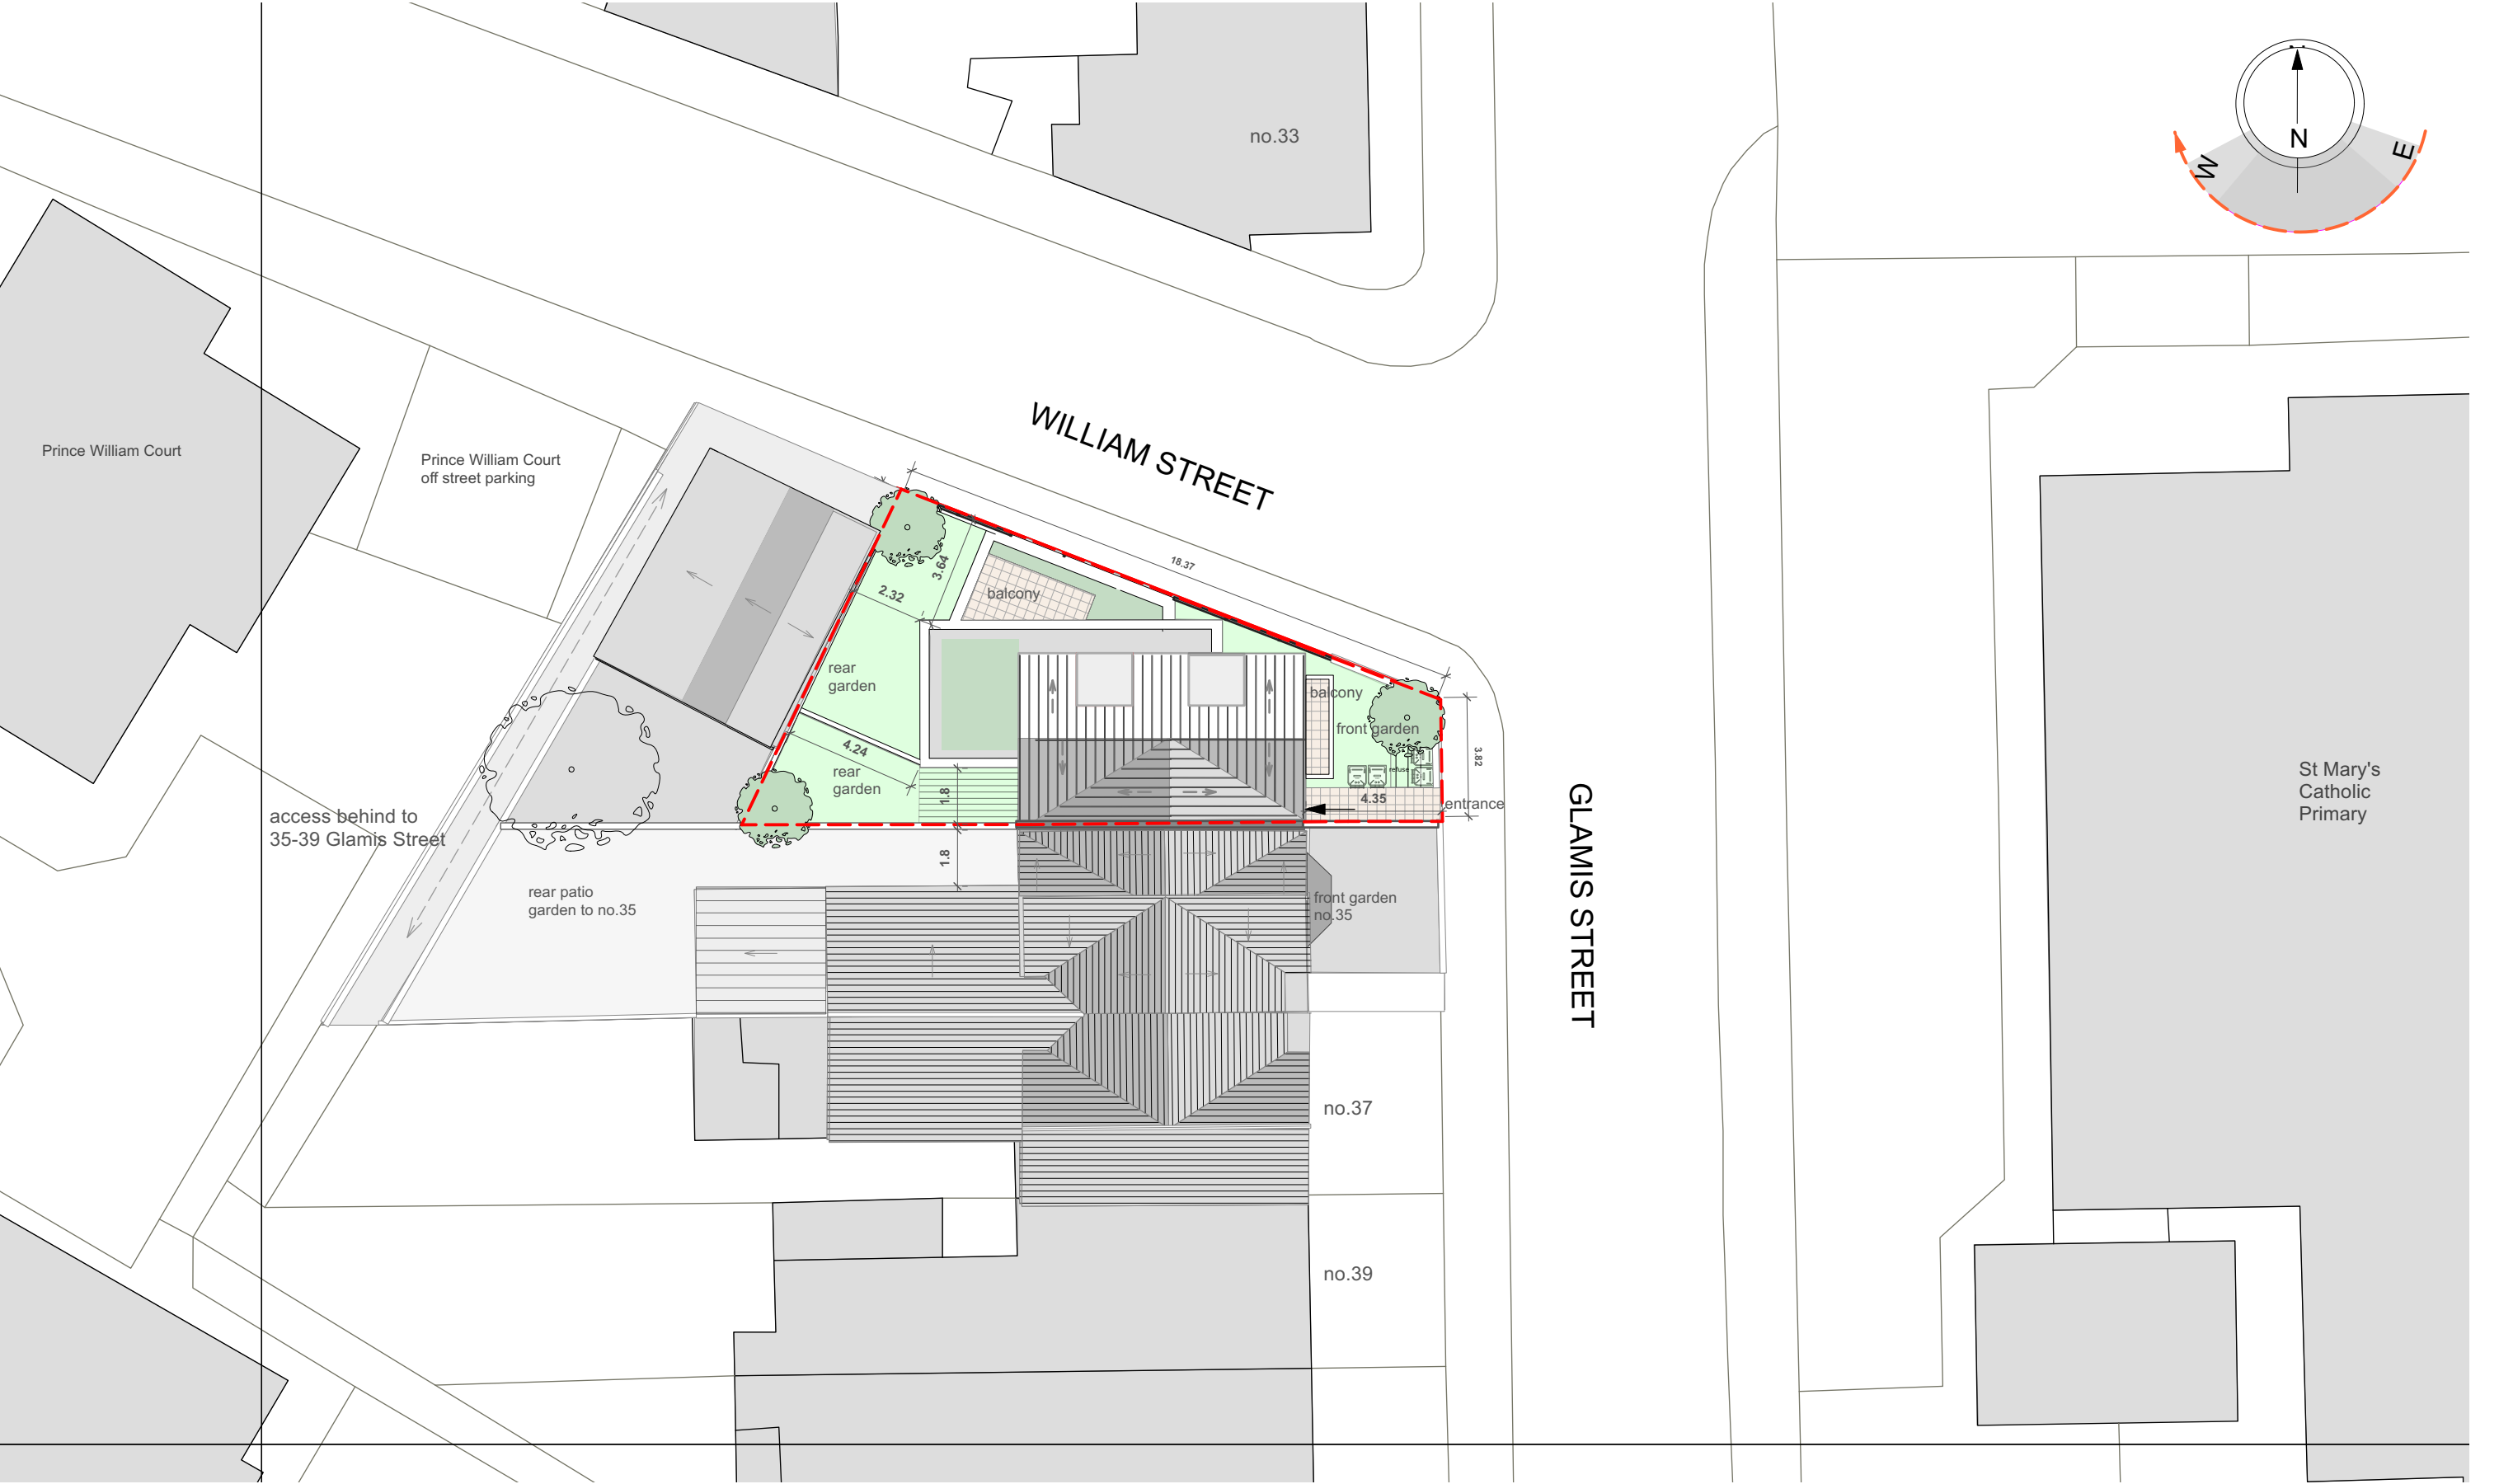

BLOCK ROOF PLAN

site boundary

0m 5m

Revisions	All drawings and ideas are copyright, and maynot be distributed, copied or issued without permission	Drawing titles Proposed block roof plan				Client NCTG PROPERTY LTD		Drawing No. PL09	Nigel Crawley.architect ARB
		Date January 2026				Project Land at side of 35 Glamis Street			
		Drawn	NC	Scale	1:200		@A3		