

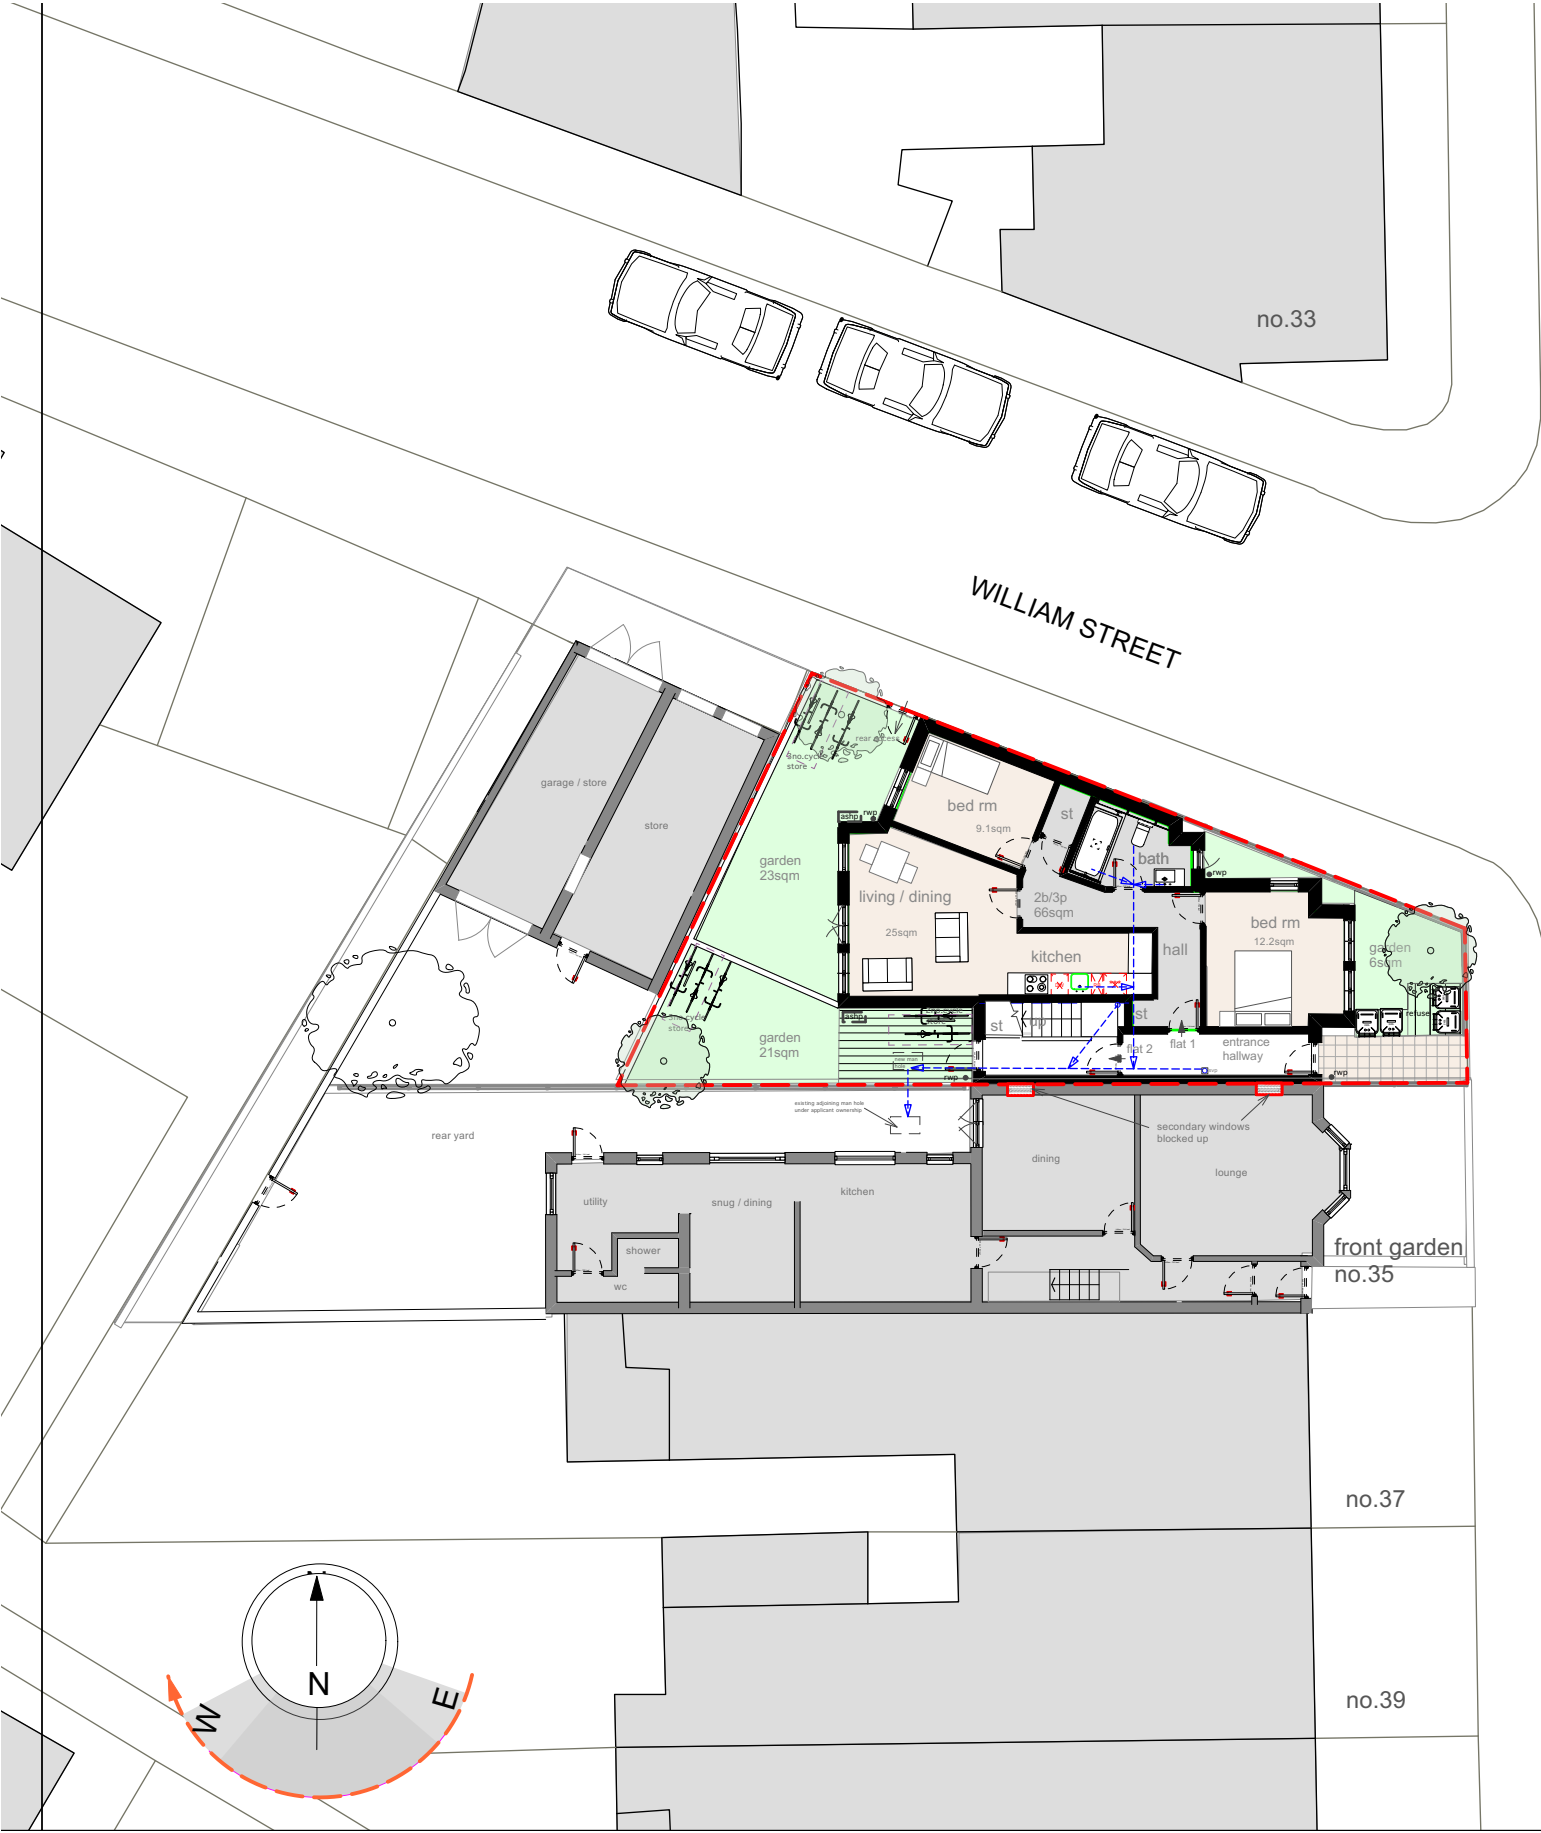
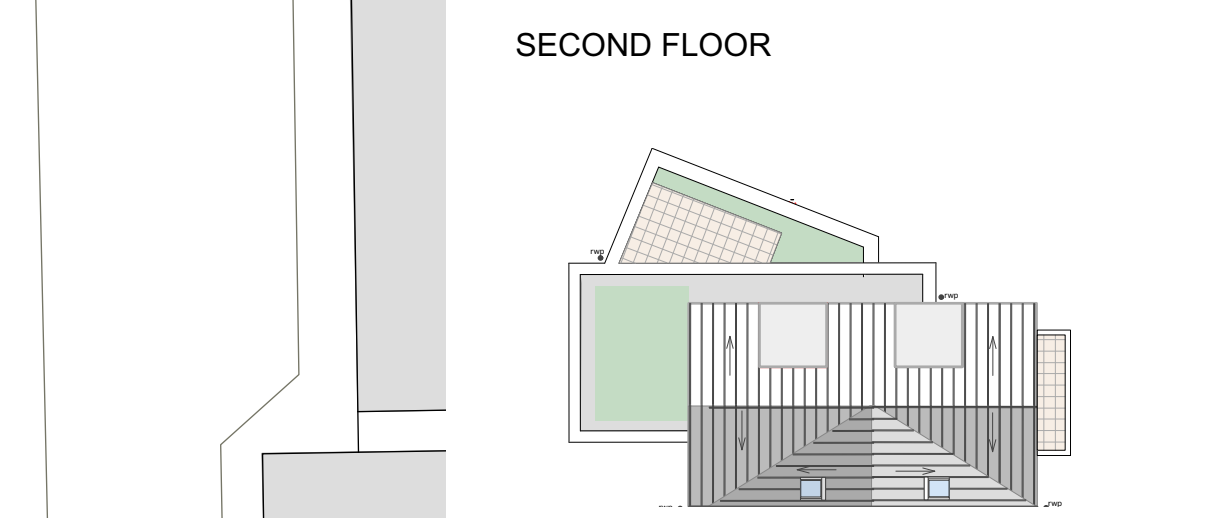


PROPOSED

PLANNING APPLICATION

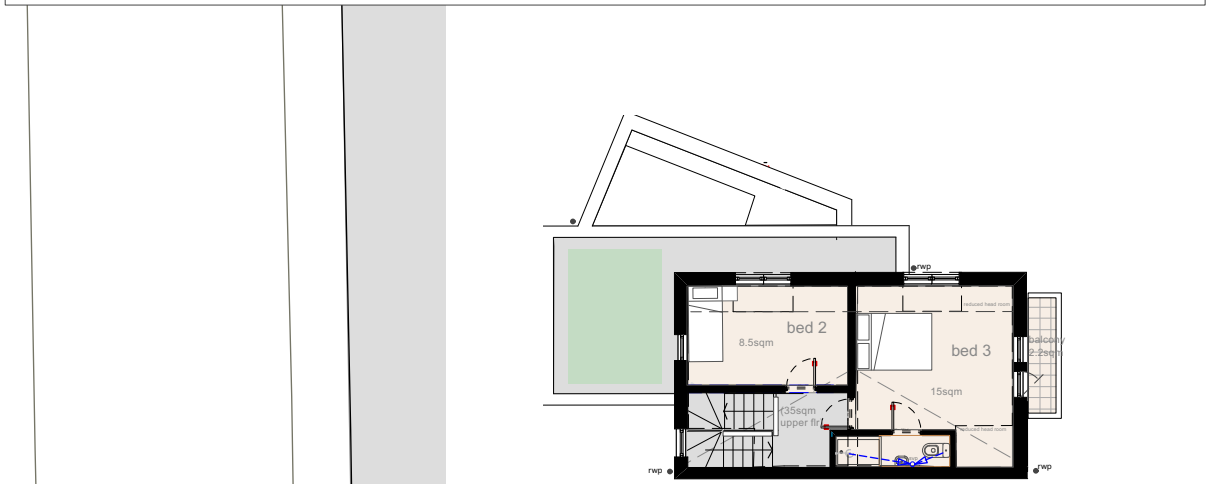

GROUND FLOOR BLOCK PLAN

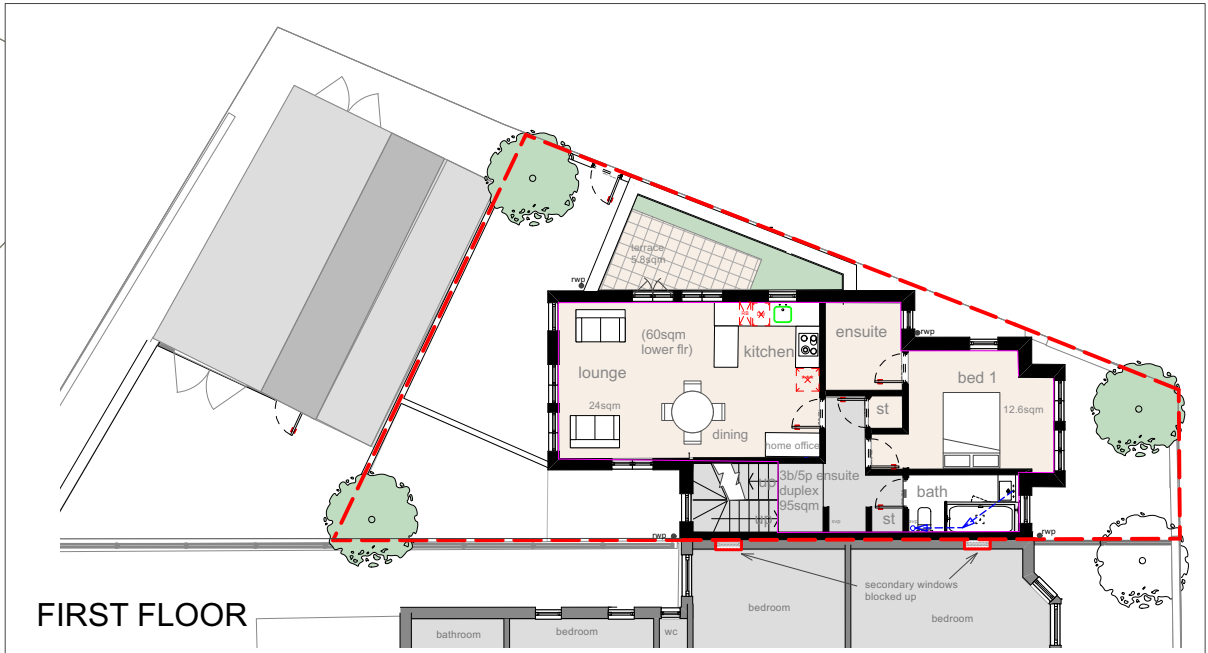

site boundary 0m 5m

Revisions	All drawings and ideas are copyright, and maynot be distributed, copied or issued without permission	Drawing titles Proposed floor plans				Client NCTG PROPERTY LTD		Drawing No. PL11	Nigel Crawley.architect ARB
		Date January 2026				Project Land at side of 35 Glamis Street			
		Drawn	NC	Scale	1:200		@A3		