


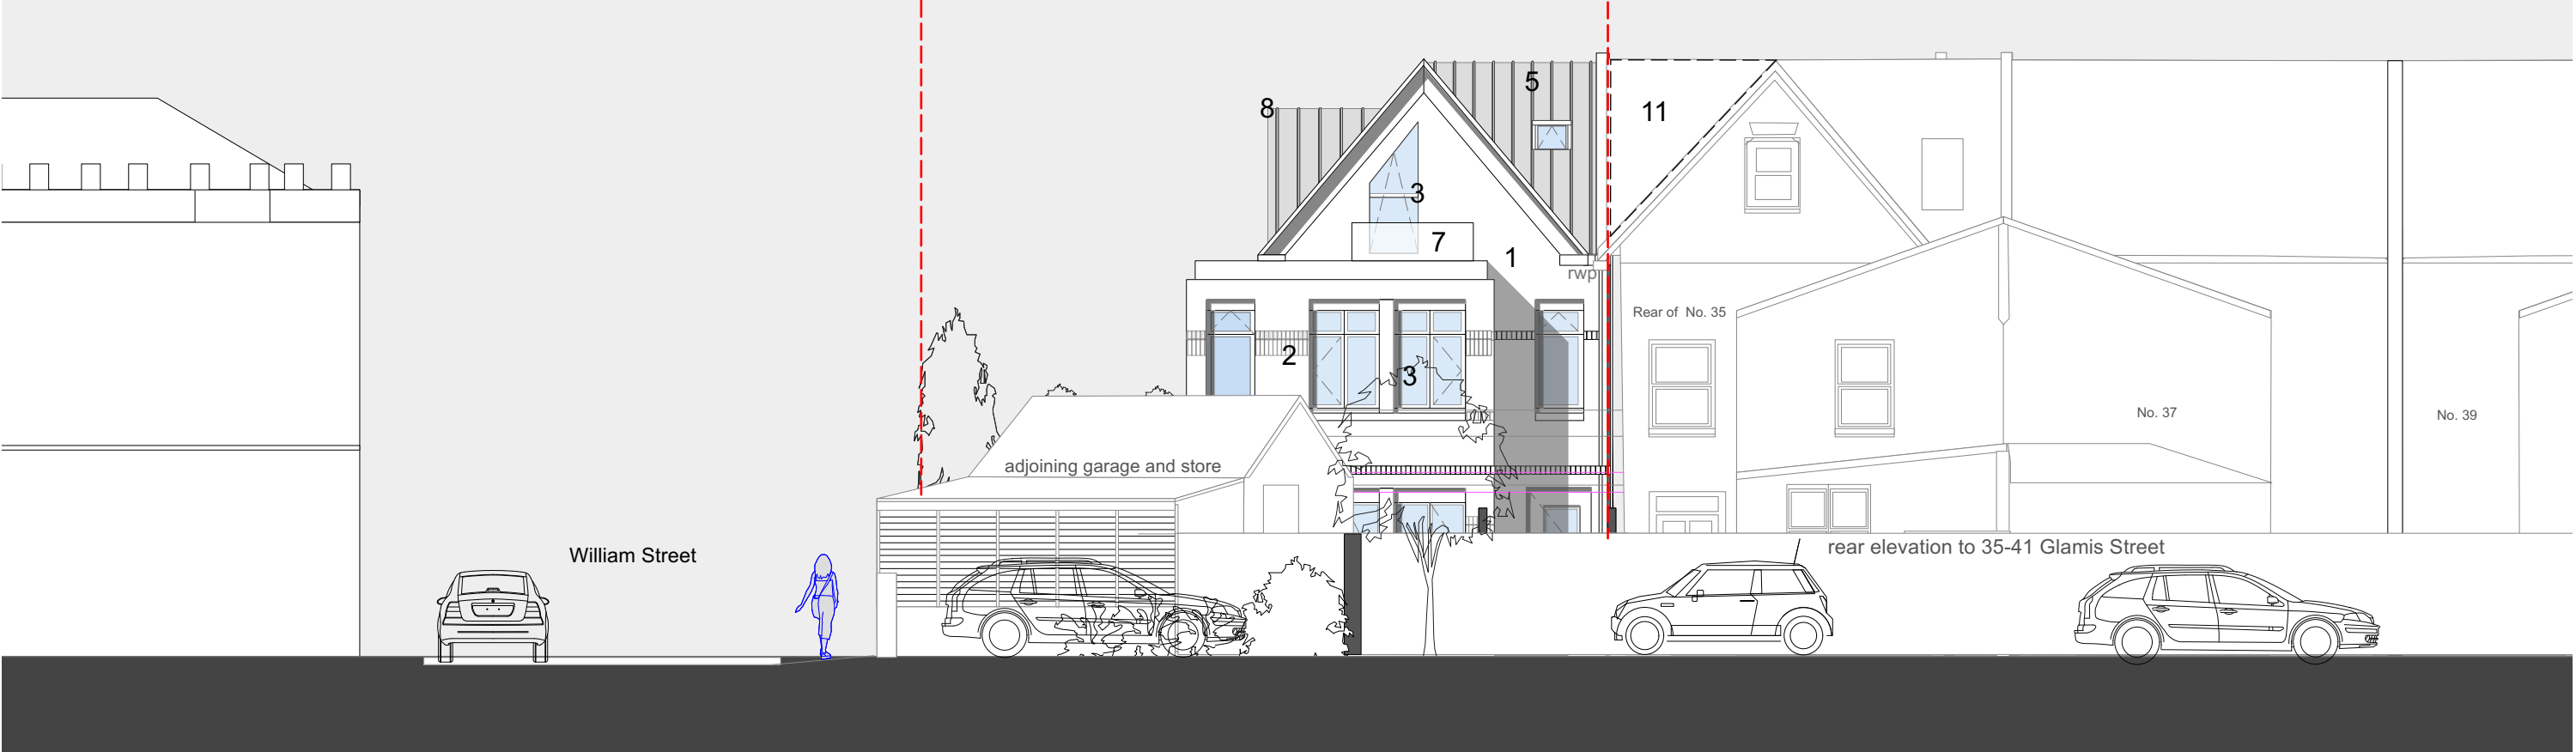

REAR VIEW FROM WILLIAM STREET



FRONT VIEW ALONG GLAMIS STREET (boundary treatment omitted for clarity)



REAR VIEW FROM GARDEN (adjoining garage / store removed for clarity)

0m 5m

- 1. brick
- 2. brick course detail
- 3. pc grey glazing
- 4. timber door
- 5. pc grey standing seam roof
- 6. cedar slatted fence
- 7. glass balustrade
- 8. dormer window
- 9. solid timber fencing
- 10. new tree
- 11. roof infill to match no35

site boundary - - - - -

Revisions	All drawings and ideas are copyright, and maynot be distributed, copied or issued without permission	Drawing titles Proposed rear and front elevation				Client NCTG PROPERTY LTD	Drawing No. PL15	Nigel Crawley.architect ARB
		Date January 2026				Project Land at side of 35 Glamis Street		
		Drawn	NC	Scale	1:100			