


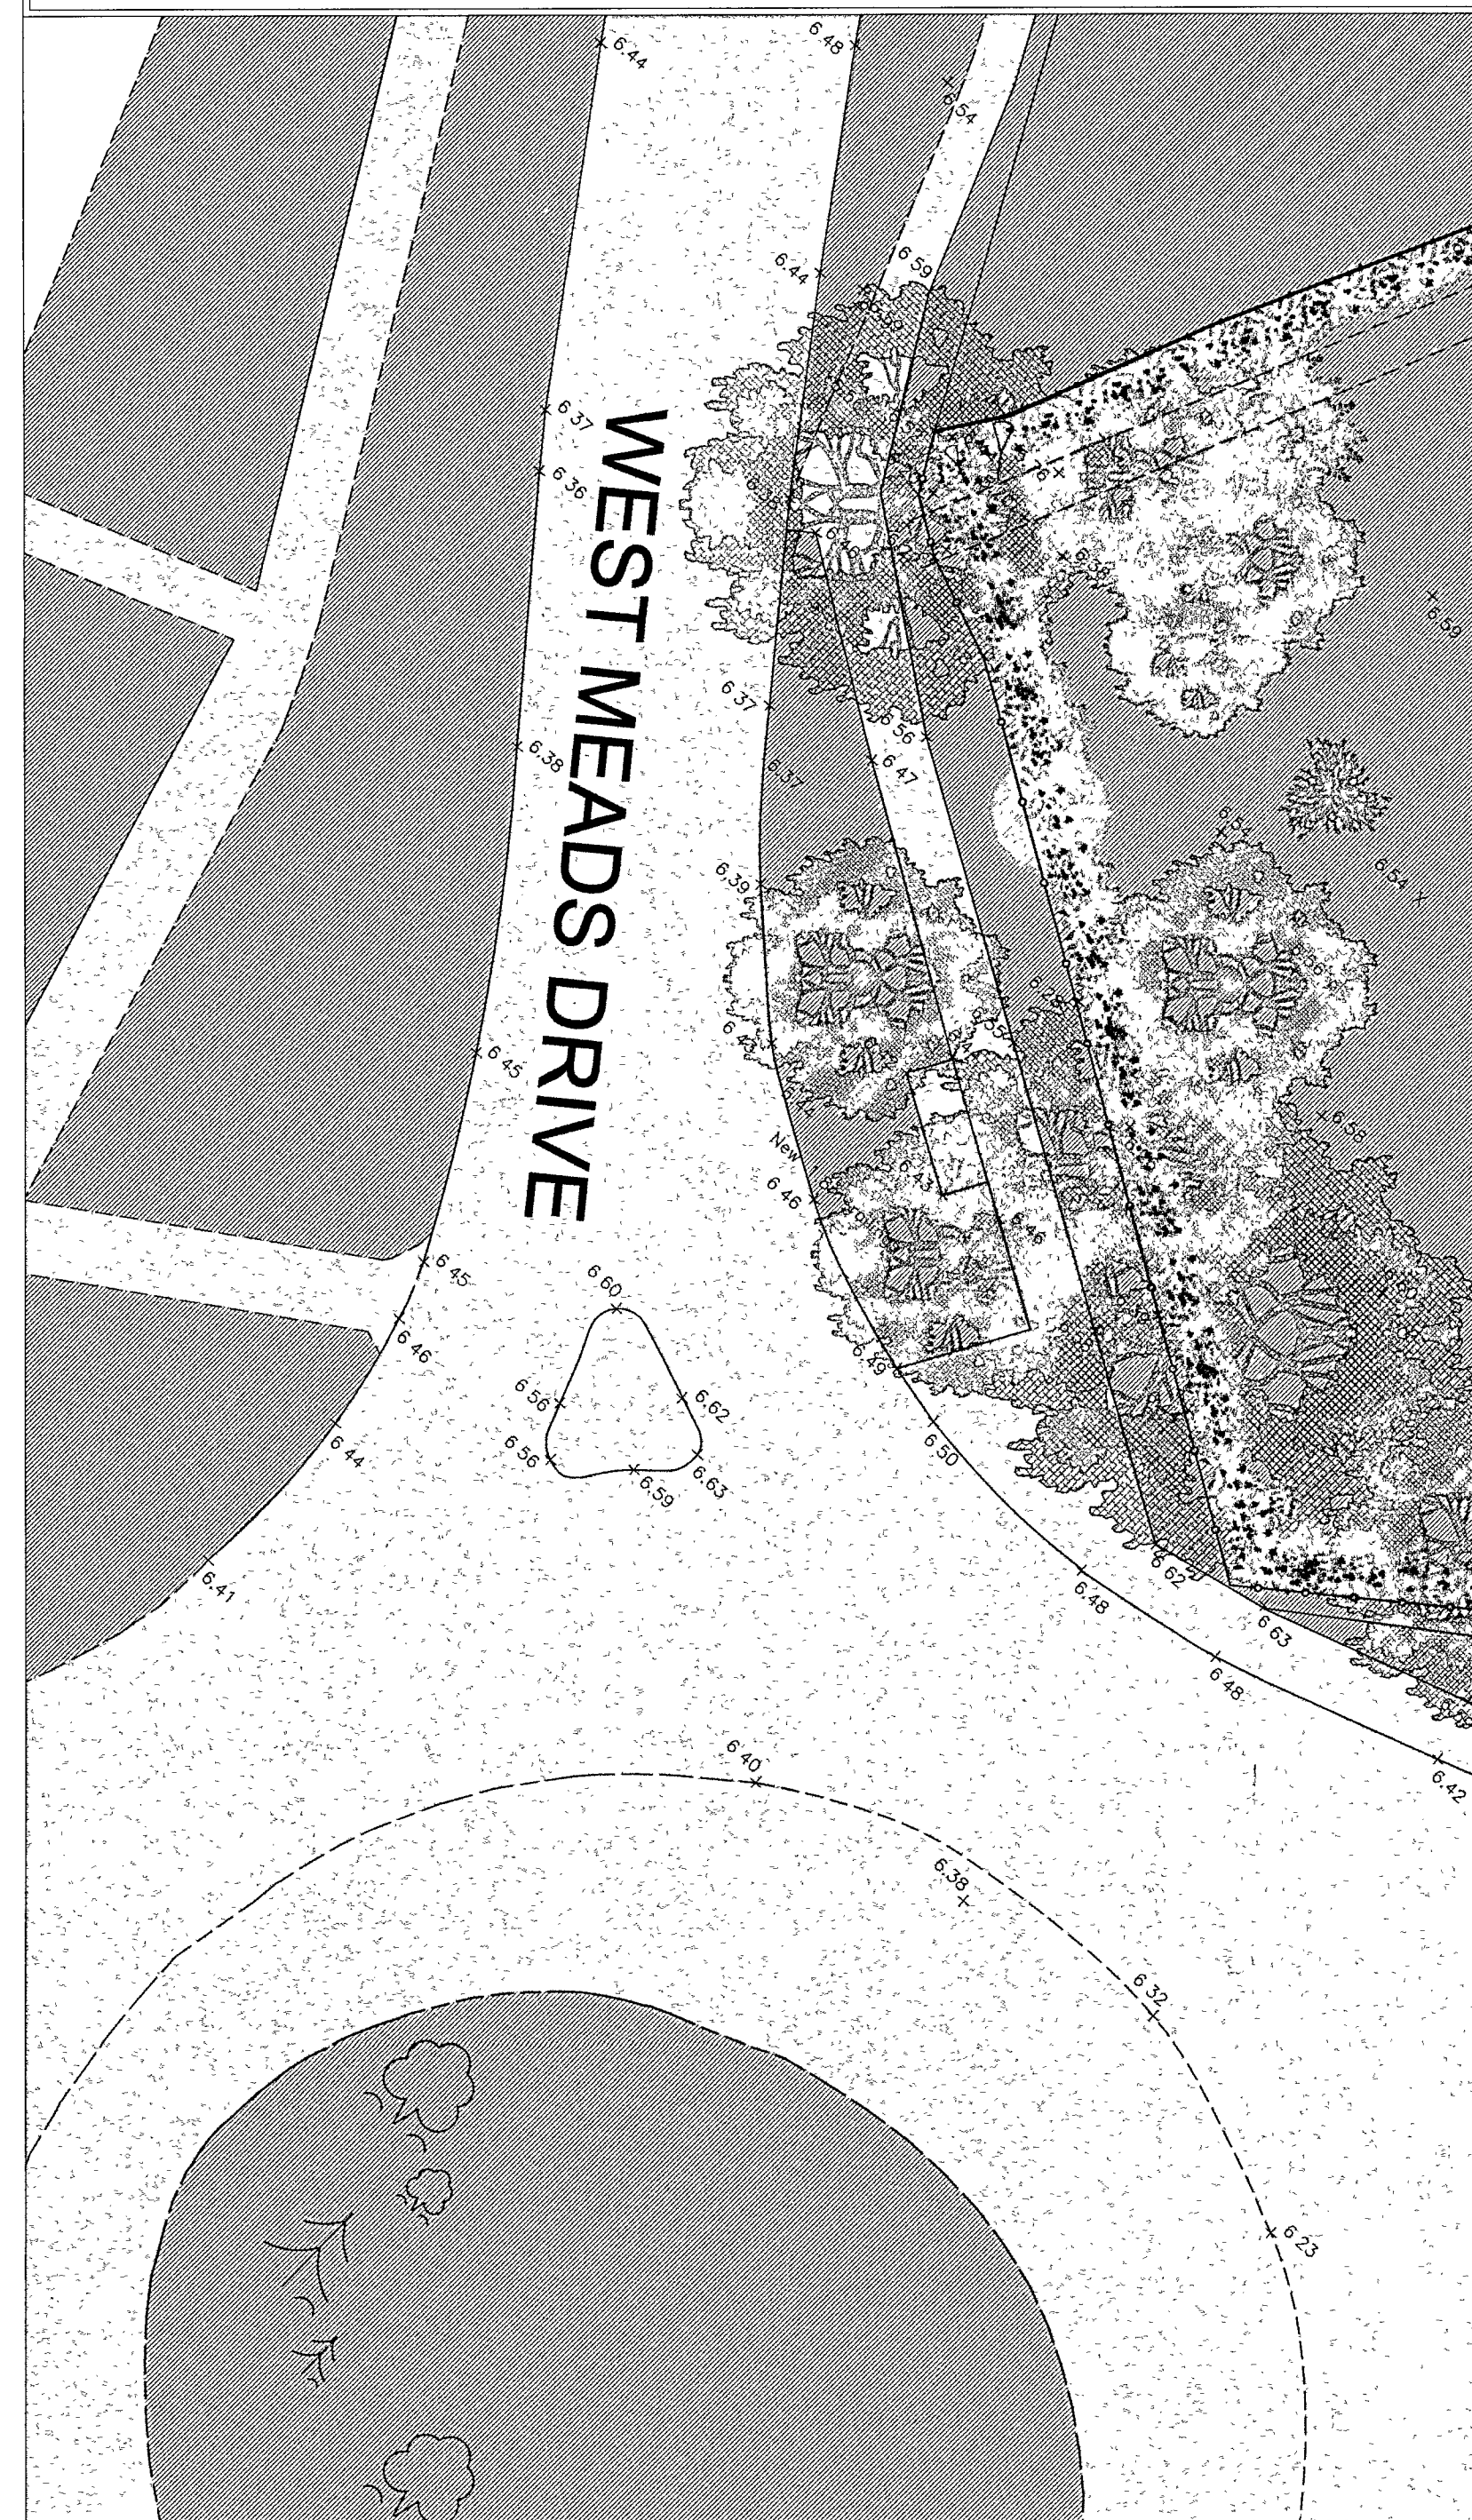


**Note:**  
Landscaping shown is for drawing presentation purposes only- refer to detailed landscaping plan for actual landscaping proposals.

Notes


Existing Trees



Proposed New Trees

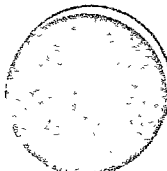

Trees to be removed

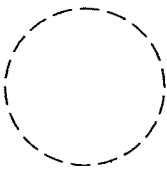

Existing levels + 62.88

New Levels + 63.29


© Copyright of McCarthy & Stone (Developments) Ltd.

ALL DIMENSIONS TO BE CHECKED ON SITE  
WORK TO FIGURED DIMENSIONS ONLY  
REPORT DISCREPANCIES TO THE REG ARCH  
AT ONCE BEFORE PROCEEDING



## Architects and Town Planners

**Design Director**  
**Steve Gillingham B ARCH.RIBA**  
Emerald House, 30-38 High Road, Byfleet  
Surrey, KT14 7QG  
Telephone 01932-353211 Fax 01932-354714

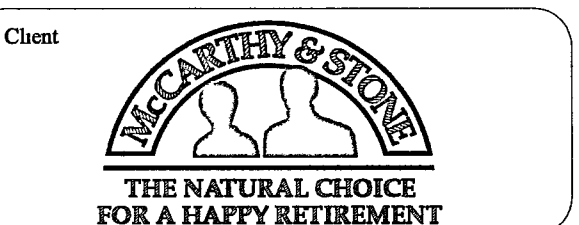

Project Title

**PROPOSED SHELTERED HOUSING  
262 HAWTHORN ROAD  
BOGNOR REGIS**

**Drawing Title**

**SITE PLAN &  
O/S MAP**

|                                      |            |         |          |
|--------------------------------------|------------|---------|----------|
| Scale                                | 1 200/1250 | Date    | 07 01 08 |
| Drawn                                | AR         | Checked |          |
| Drawing No                           | Rev        |         |          |
| 10/1441/201                          |            |         |          |
| XREFS:                               |            |         |          |
| 3\1441-201.dwg, 11/02/2008 10:59:21, |            |         |          |
| ARABHERU                             |            |         |          |