


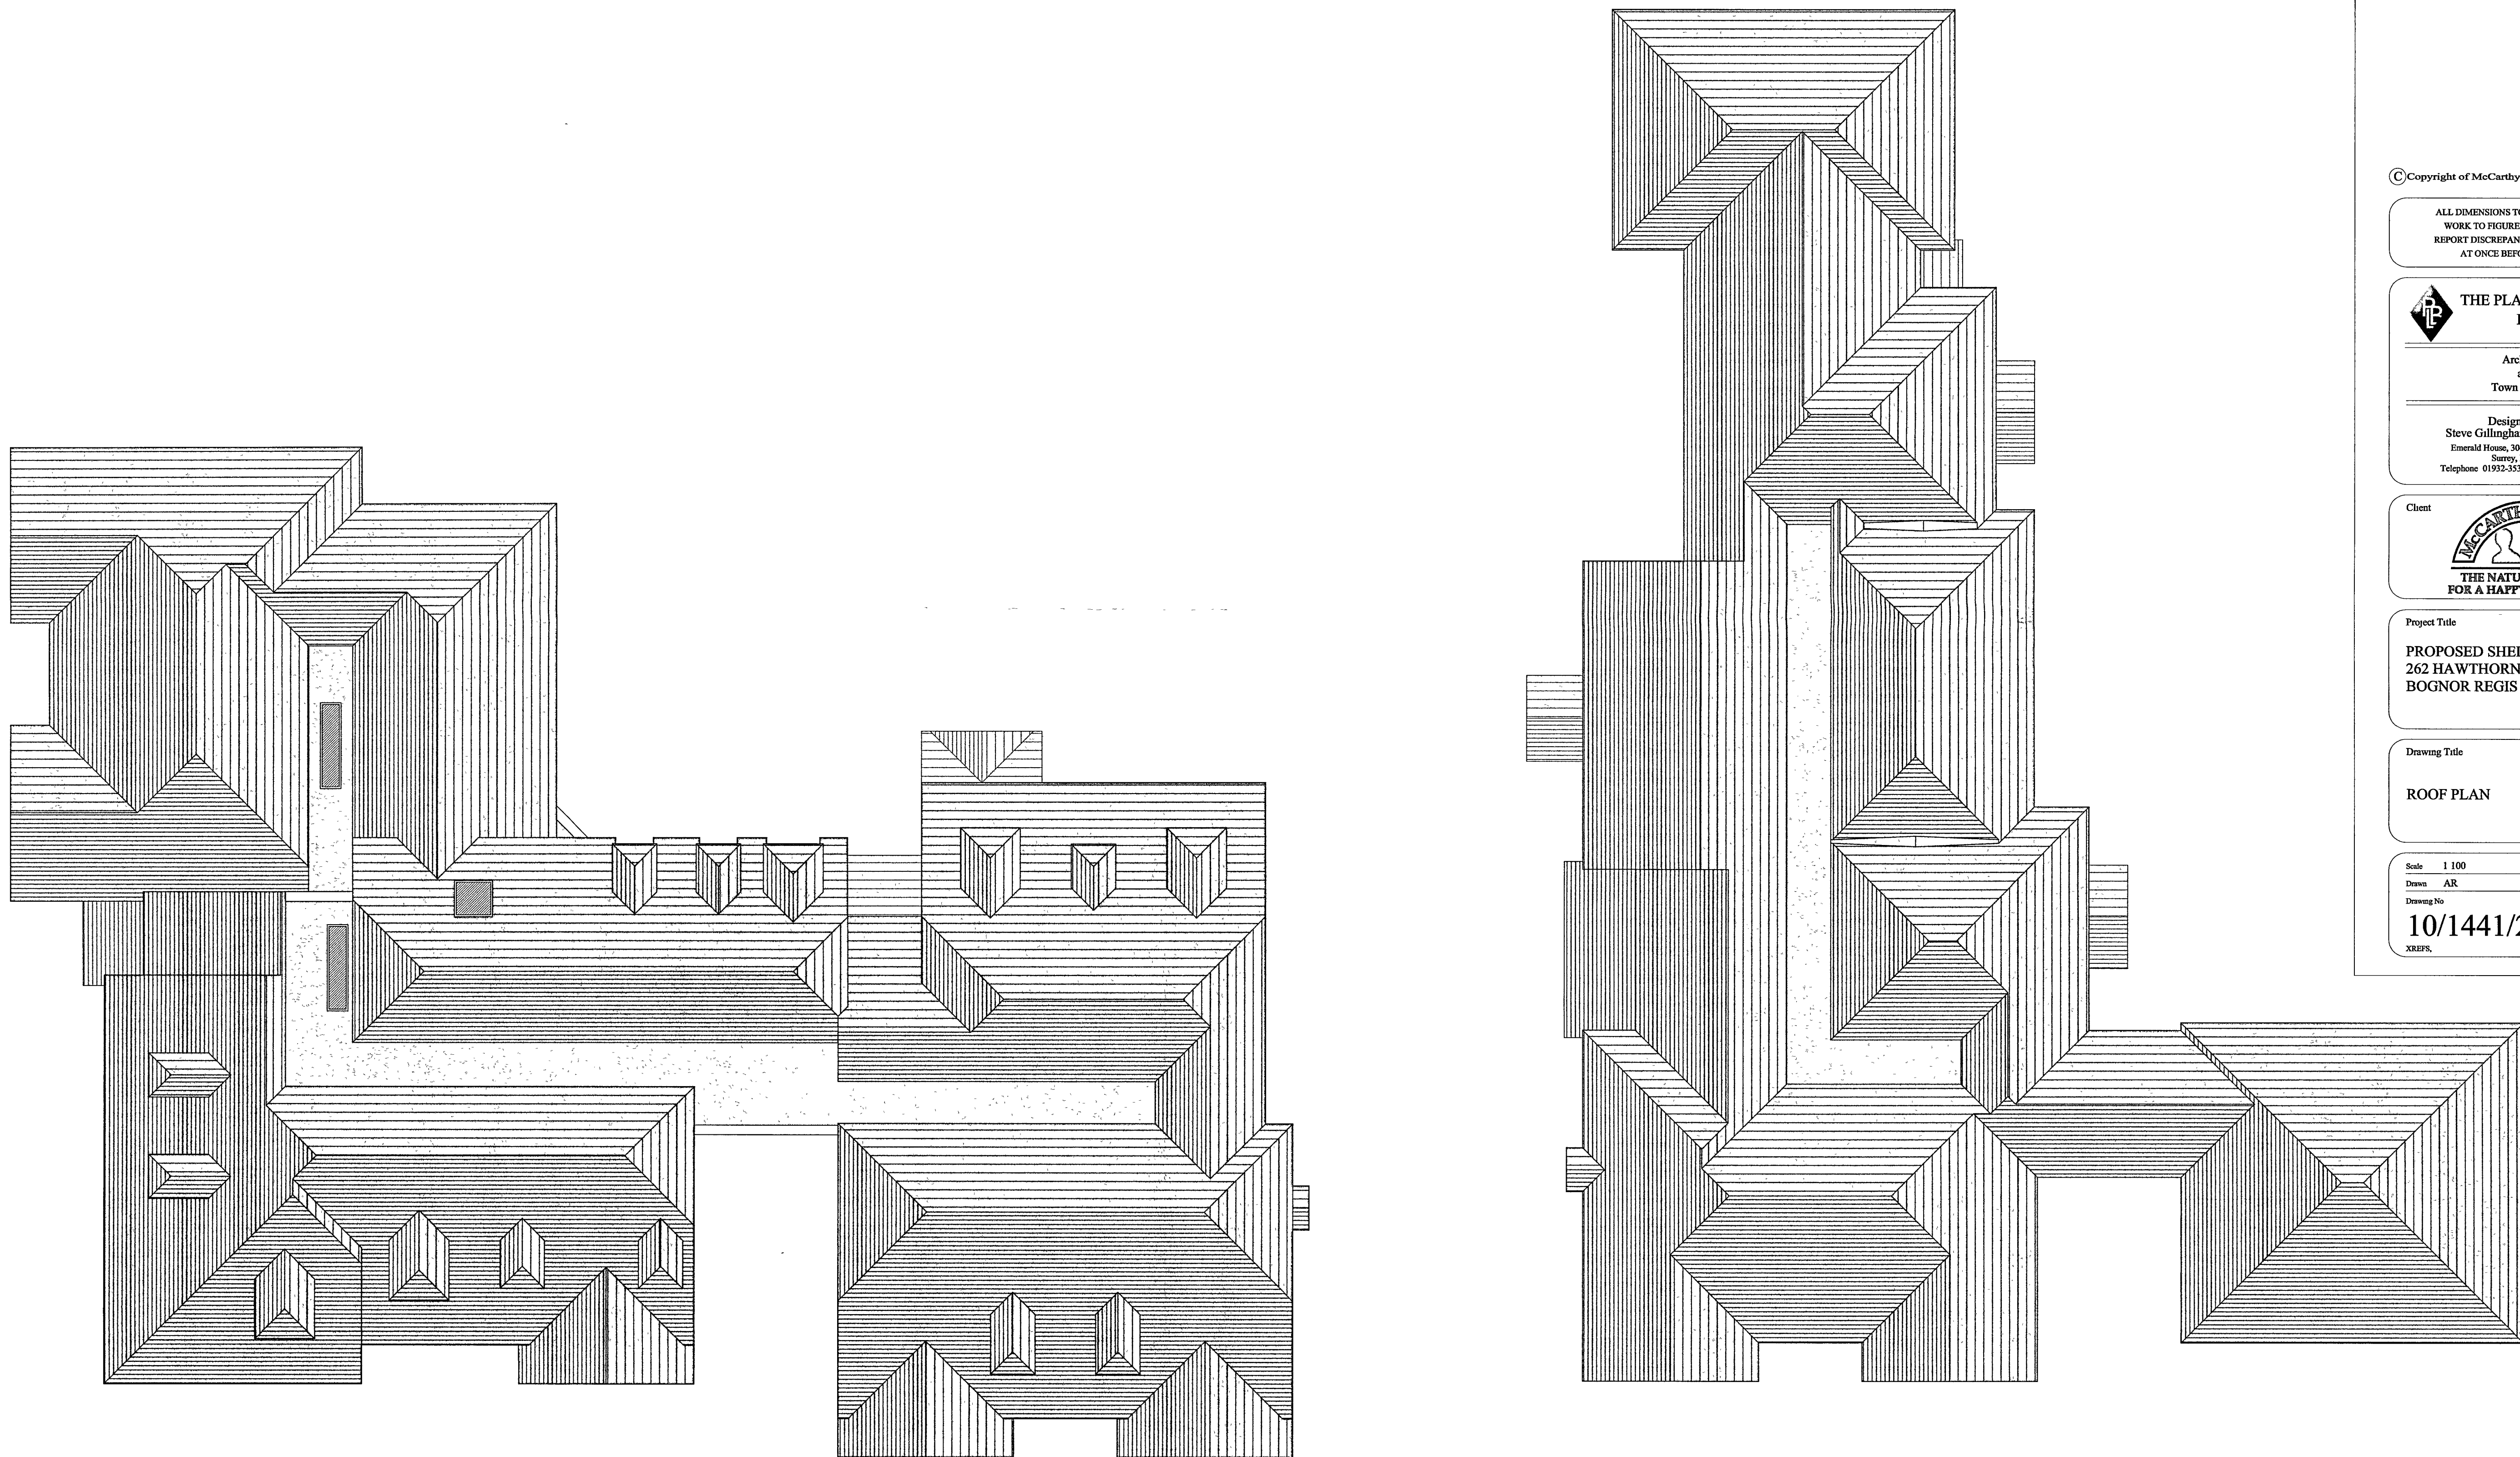

REVISIONS

Rev Date By

© Copyright of McCarthy & Stone (Developments) Ltd.

ALL DIMENSIONS TO BE CHECKED ON SITE
WORK TO FIGURED DIMENSIONS ONLY
REPORT DISCREPANCIES TO THE REG ARCH
AT ONCE BEFORE PROCEEDING



THE PLANNING BUREAU
LIMITED

Architects
and
Town Planners

Design Director
Steve Gillingham B ARCH, RIBA
Emerald House, 30-38 High Road, Byfleet
Surrey, KT14 7QJ
Telephone 01932-353211 Fax 01932-354714

Client



THE NATURAL CHOICE
FOR A HAPPY RETIREMENT

Project Title

PROPOSED SHELTERED HOUSING
262 HAWTHORN ROAD
BOGNOR REGIS

Drawing Title

ROOF PLAN

Scale 1:100 Date 04/01/07

Drawn AR Checked Rev

Drawing No 10/1441/208

XXBFS,