

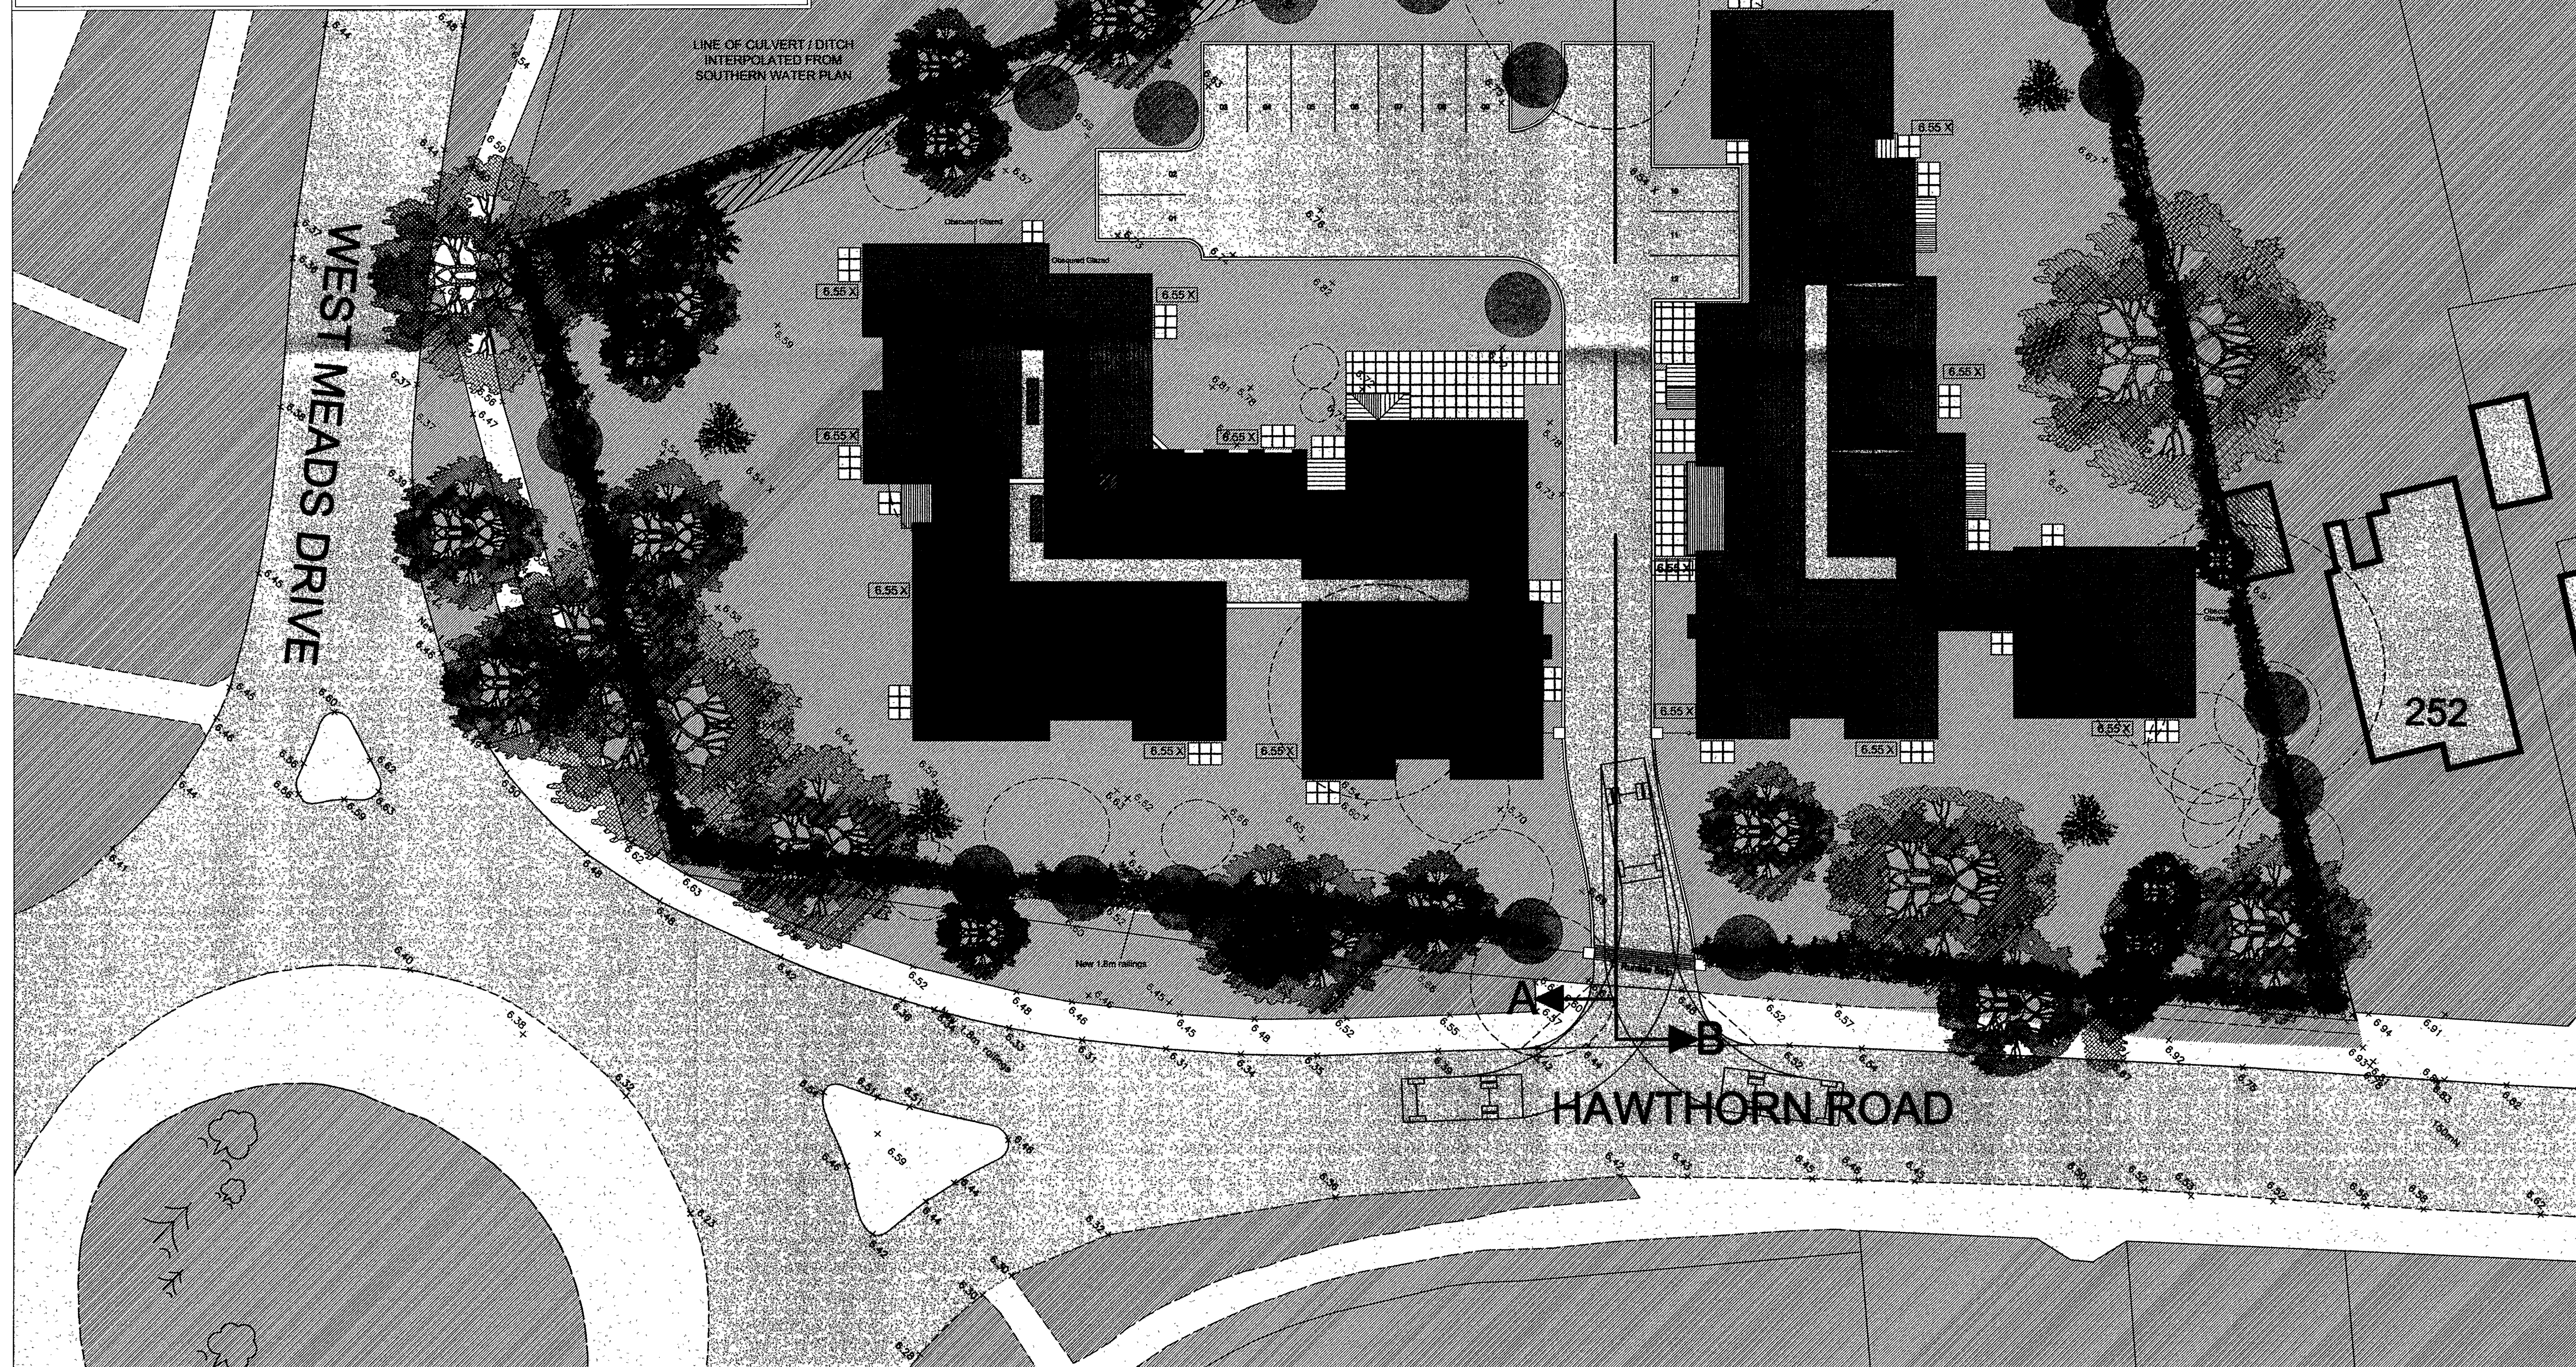


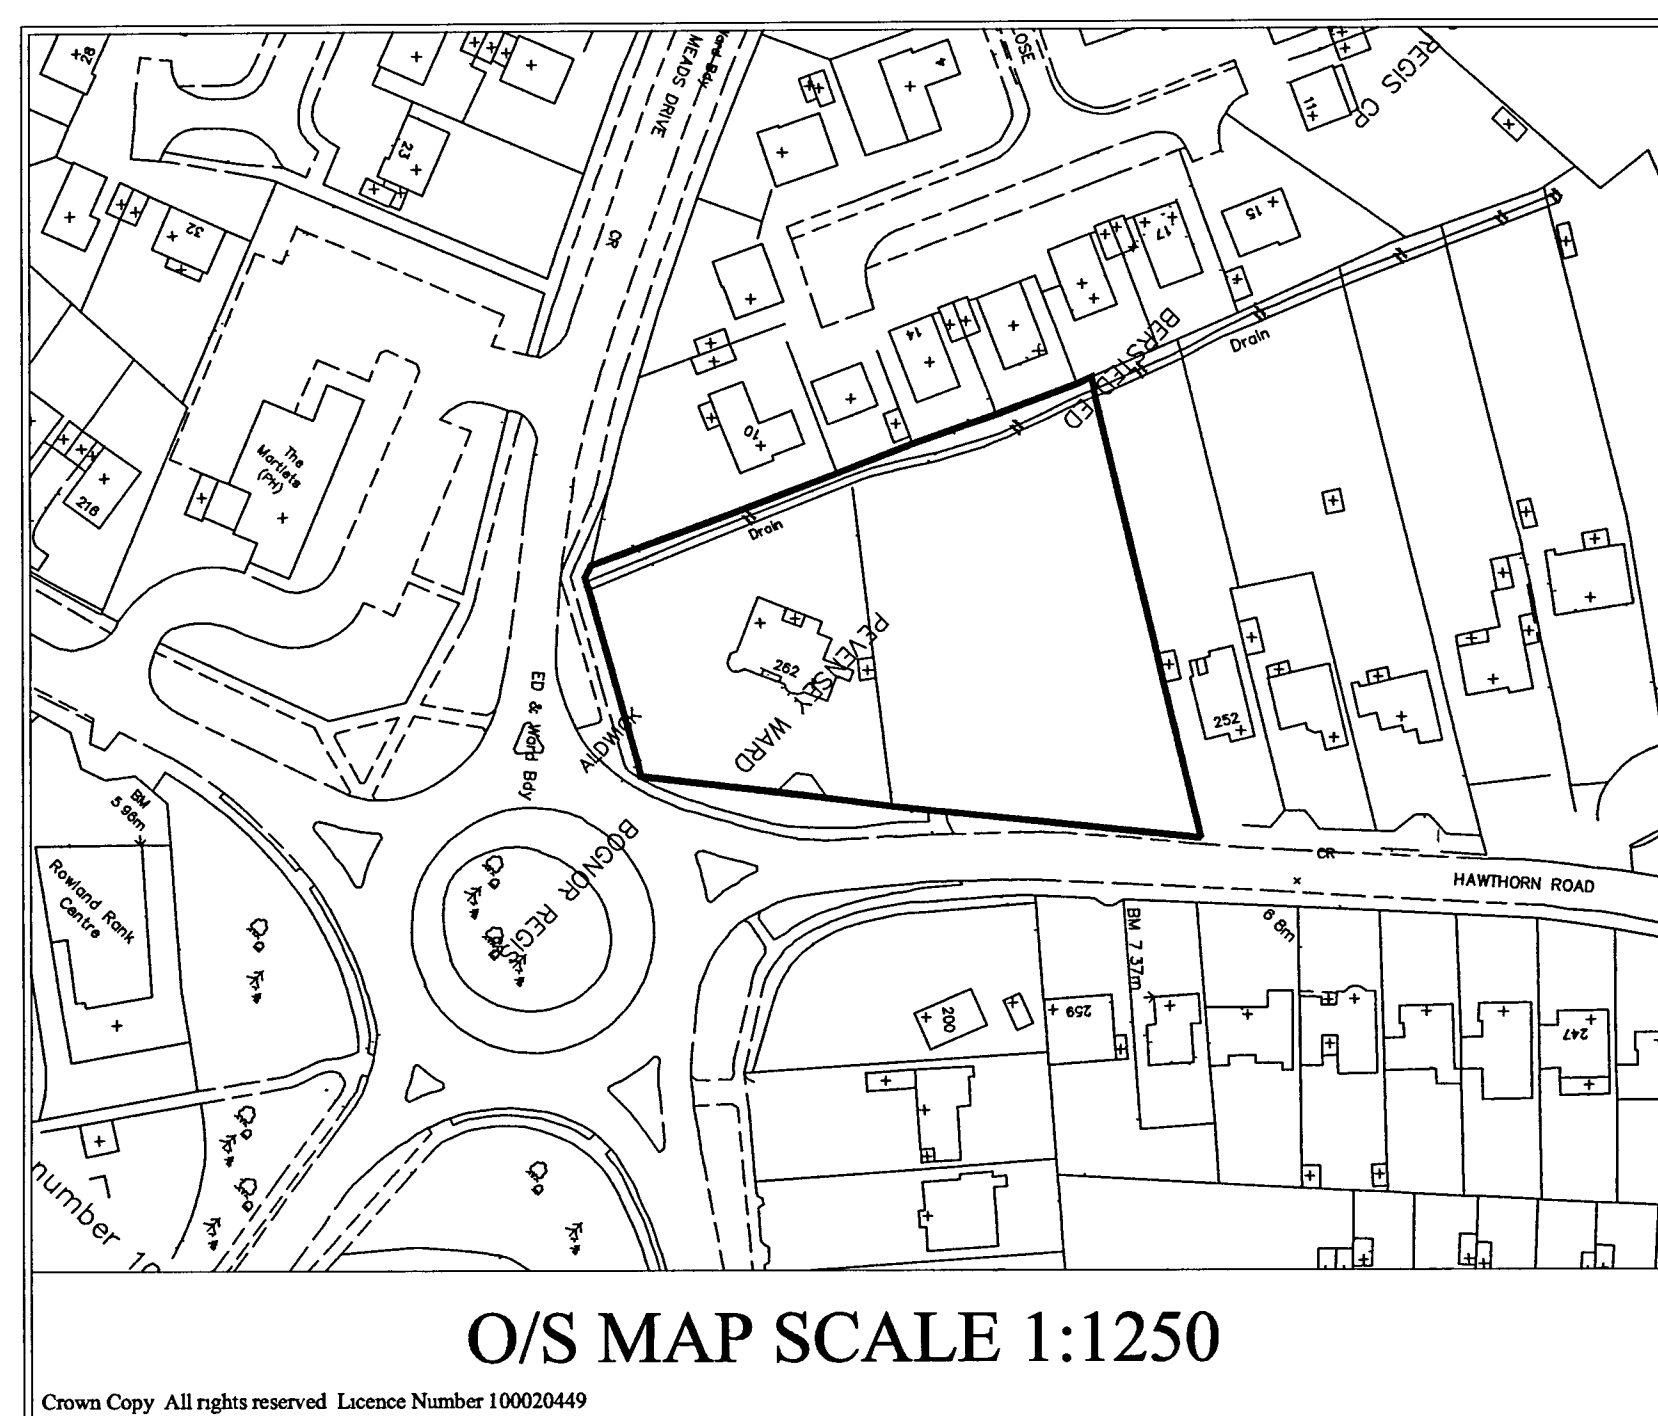

REVIEWS			
Rev		Date	By
A CULVERT / OPEN DITCH SHOWN AND NOTED		03 04 08	AR
ARUN DISTRICT COUNCIL No. BR 60 08 SUBSTITUTION RECEIVED 07 APR 2008			

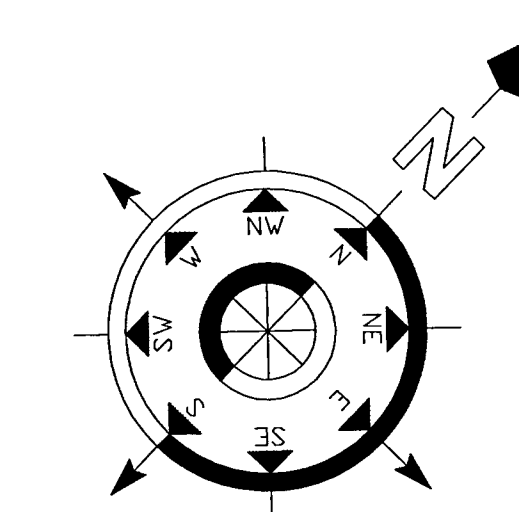


INDICATIVE ONLY


Note:
Landscaping shown is for drawing presentation purposes only- refer to detailed landscaping plan for actual landscaping proposals.

Notes


Existing Trees

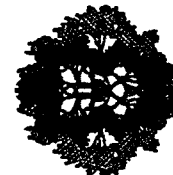

Proposed New Trees

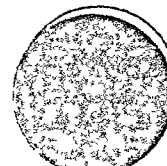

Trees to be removed

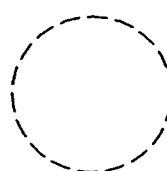

Existing levels + 67.98

New levels $\boxed{+63.29}$

© Copyright of McCarthy & Stone (Developments) Ltd

ALL DIMENSIONS TO BE CHECKED ON SITE
WORK TO FIGURED DIMENSIONS ONLY
REPORT DISCREPANCIES TO THE REG ARCH
AT ONCE BEFORE PROCEEDING

 THE PLANNING BUREAU
LIMITED

Architects
and
Town Planners

Design Director
Steve Gillingham B ARCH.RIBA
Emerald House, 30-38 High Road, Byfleet
Surrey, KT14 7QG
Telephone 01932-353211 Fax 01932-354714

Client

McCarthy & Stone

**THE NATURAL CHOICE
FOR A HAPPY RETIREMENT**

Project Title

**PROPOSED SHELTERED HOUSING
262 HAWTHORN ROAD
BOGNOR REGIS**

Drawing Title
**SITE PLAN &
O/S MAP**

Scale	1/200/1/250	Date	07 01 08
Drawn	AR	Checked	
Drawing No			Rev
10/1441/201			A
XREFS,			