


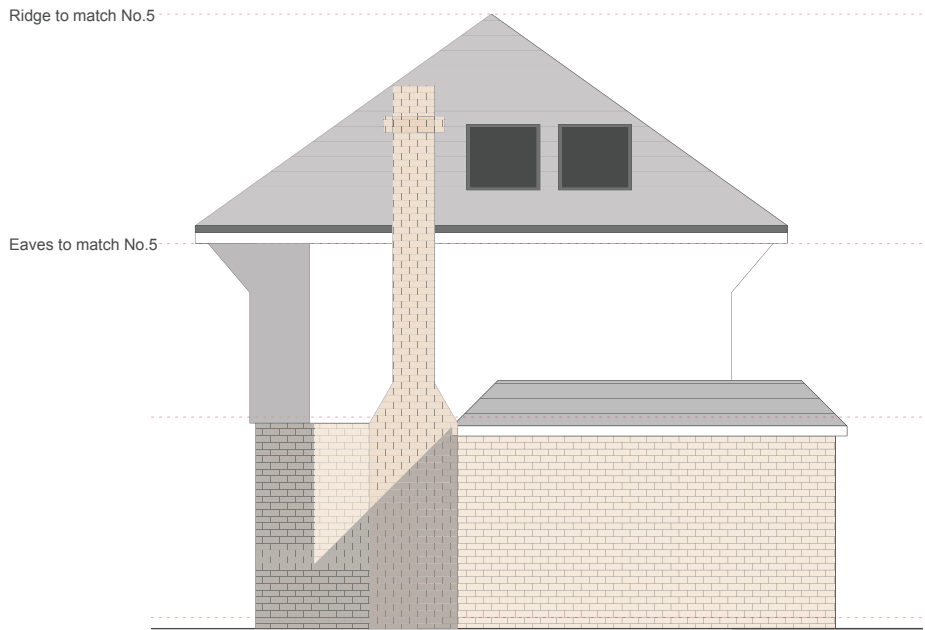


South Elevation 1:100



West Elevation 1:100



East Elevation 1:100

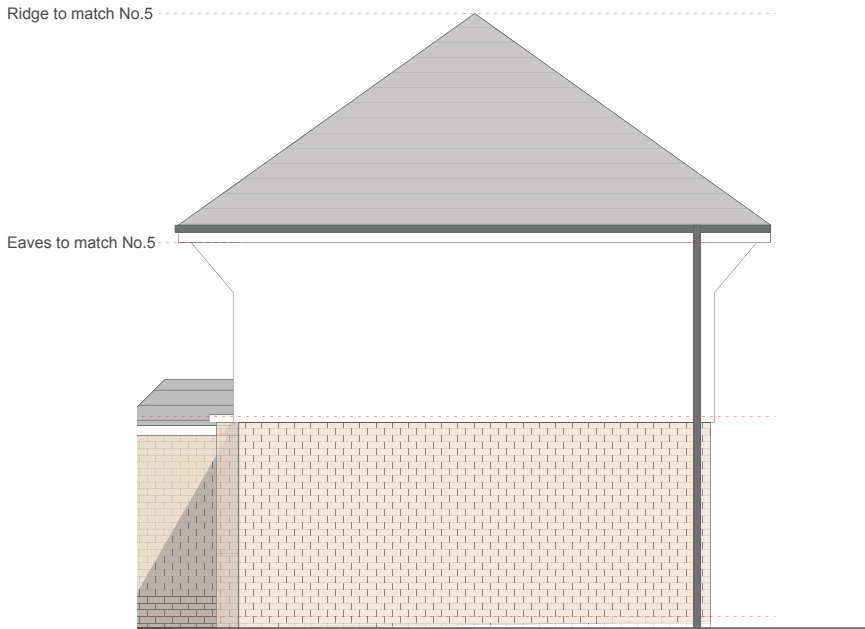

North Elevation 1:100



Street Elevation in context 1:100

Materials
White Render to upper level
Red Brick to lower level
Profiled Tiled Roof
Timber Fence Panels to boundaries
UPVC Double Glazed windows
Solar UV Panels to South Elevation
Hipped Roof

All to match existing context

architecturaldesignservicesnickhopper

client: Mr & Mrs J Hiley
Drawing Title: GA Proposed Elevations
Scale: 1:100@A3
Date: February 12
Job nos.: 039 ADS-KS
Drawing nos.: 004
Rev: *
Status: Planning