



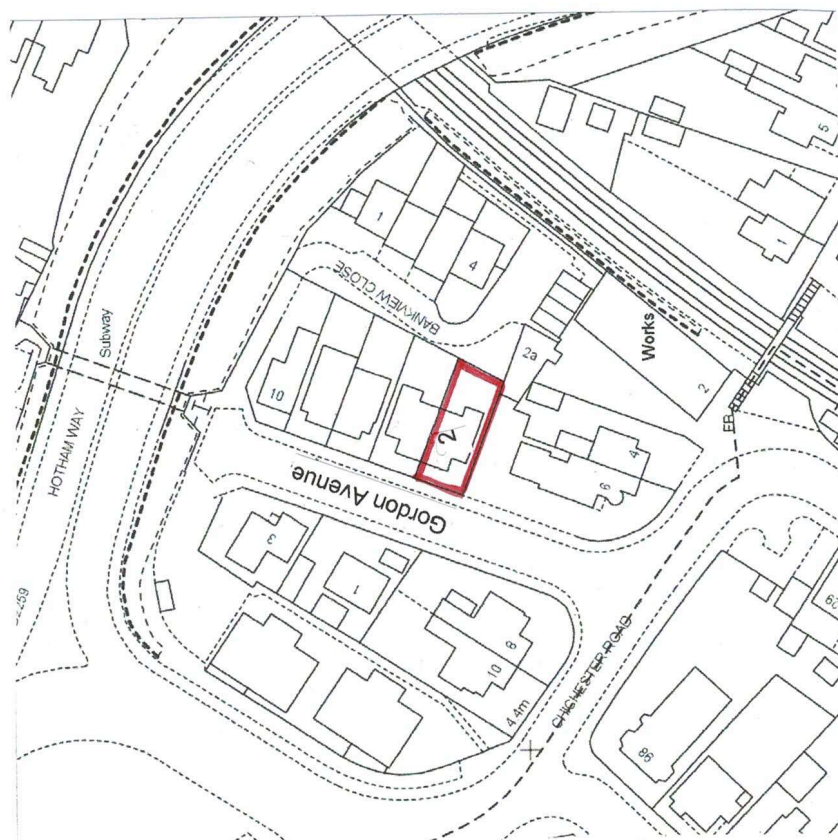

LOCATION PLAN 1:1250

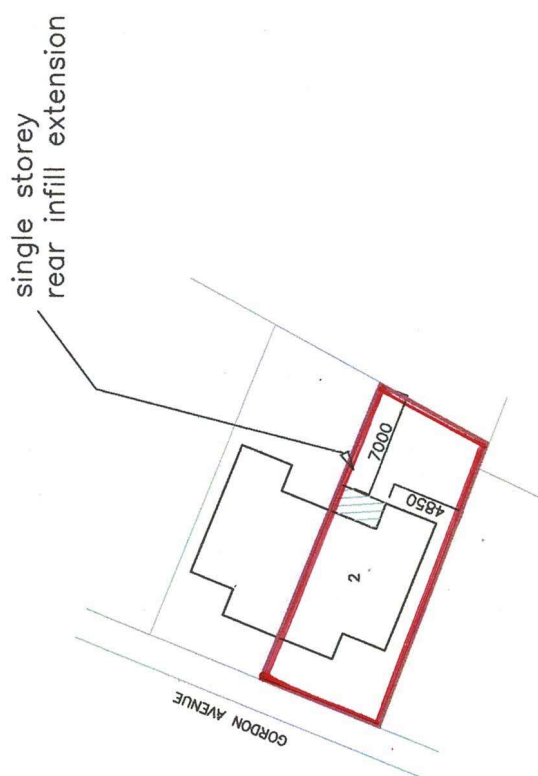

BLOCK SITE PLAN 1:500

LETTER	REVISION	DATE

DRAWING NO. 341/01
LOCATION PLAN
SITE PLAN
SCALE 1:100
DATE MARCH 2021
DRAWN BY LA
CHECKED

PROJECT
2 GORDON AVENUE
BOGNOR REGIS
WEST SUSSEX
PO22 9LX
PROJECT STAGE
PLANNING

Amdesign
ARCHITECTURE DESIGN DEVELOPMENT
Leeza Aldis-Hobbs ARB RIBA SPAB
Mob: 07756 329400
e-mail: leeza@amdesignltd.co.uk