


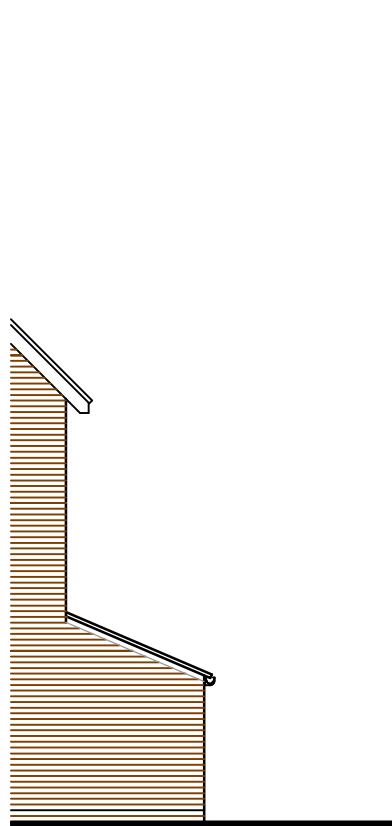


EXISTING SOUTH EAST ELEVATION 1:100




EXISTING SOUTH WEST ELEVATION 1:100




PROPOSED SOUTH EAST ELEVATION 1:100

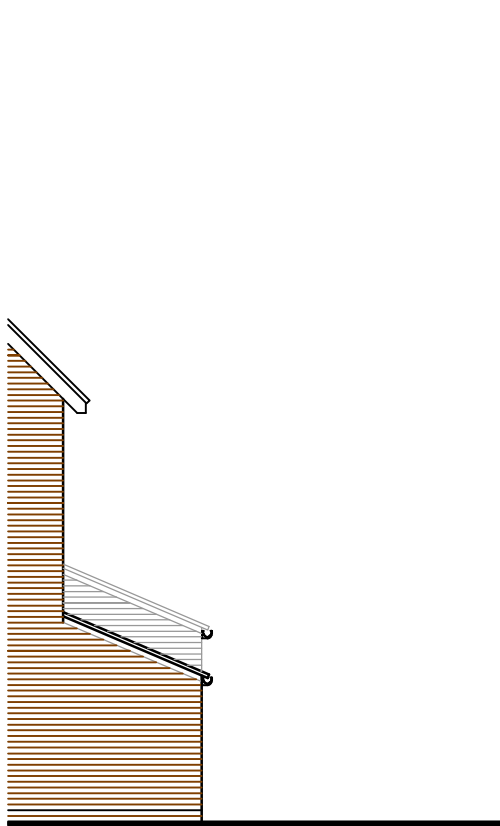


PROPOSED SOUTH WEST ELEVATION 1:100

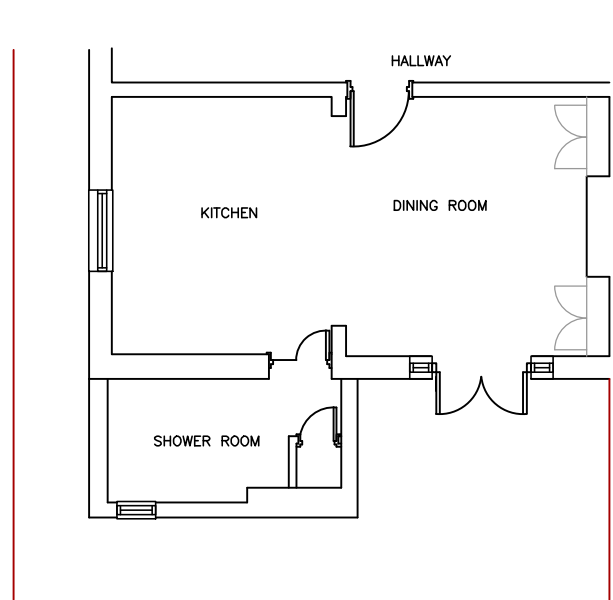


EXISTING GROUND FLOOR PLAN 1:100

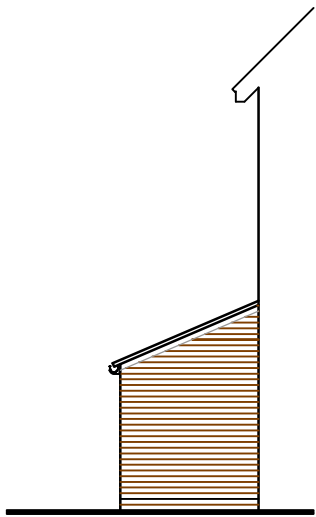

EXISTING NORTH EAST ELEVATION 1:100

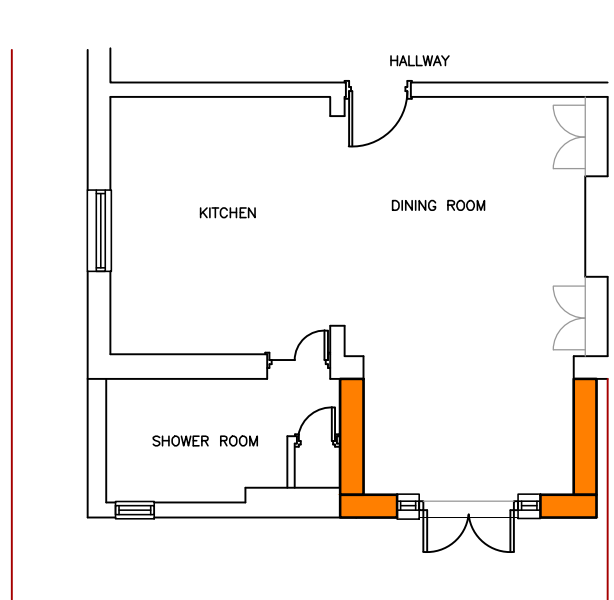

PROPOSED GROUND FLOOR PLAN 1:100

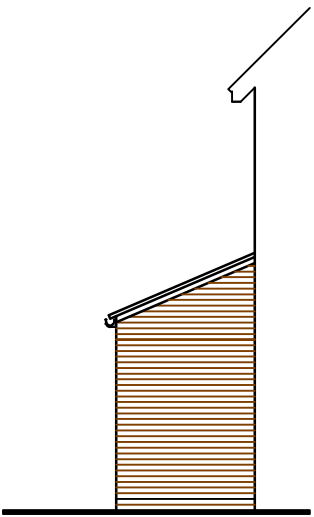

PROPOSED NORTH EAST ELEVATION 1:100

AMdesign

ARCHITECTURE DESIGN DEVELOPMENT
Leeza Aldis-Hobbs ARB RIBA SPAB

Mob: 07756 329400
e-mail: leeza@amdesignltd.co.uk

PROJECT
**2 GORDON AVENUE
BOGNOR REGIS
WEST SUSSEX
PO22 9LX**
PROJECT STAGE
PLANNING

DRAWING
**EXISTING & PROPOSED
PLANS**
DRAWING No
341/02
REVISION
SCALE 1:100
DATE FEB 2021
DRAWN LA
CHECKED

LETTER	REVISION	DATE
This scheme is subject to town planning and all other necessary consents. All dimensions and levels to be checked on site. This drawing is to be read in conjunction with other relevant drawings and documents. Report all discrepancies to the Architect before work commences. AM Design is the trading name of AM Design Ltd © AM Design Ltd. All rights reserved.		

