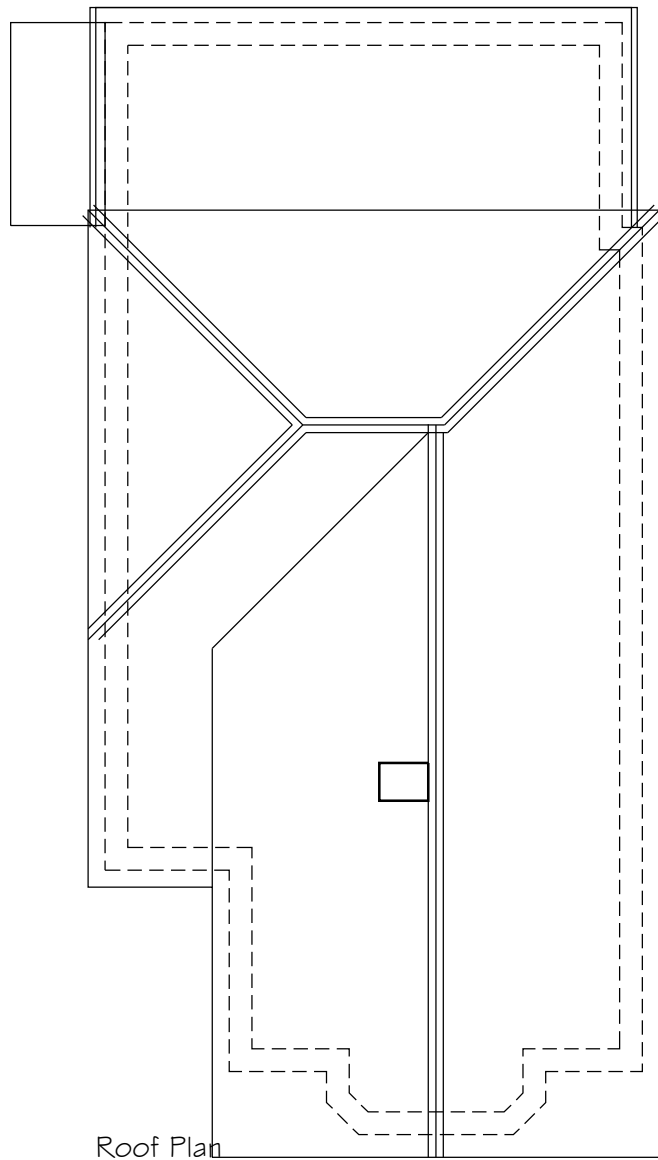
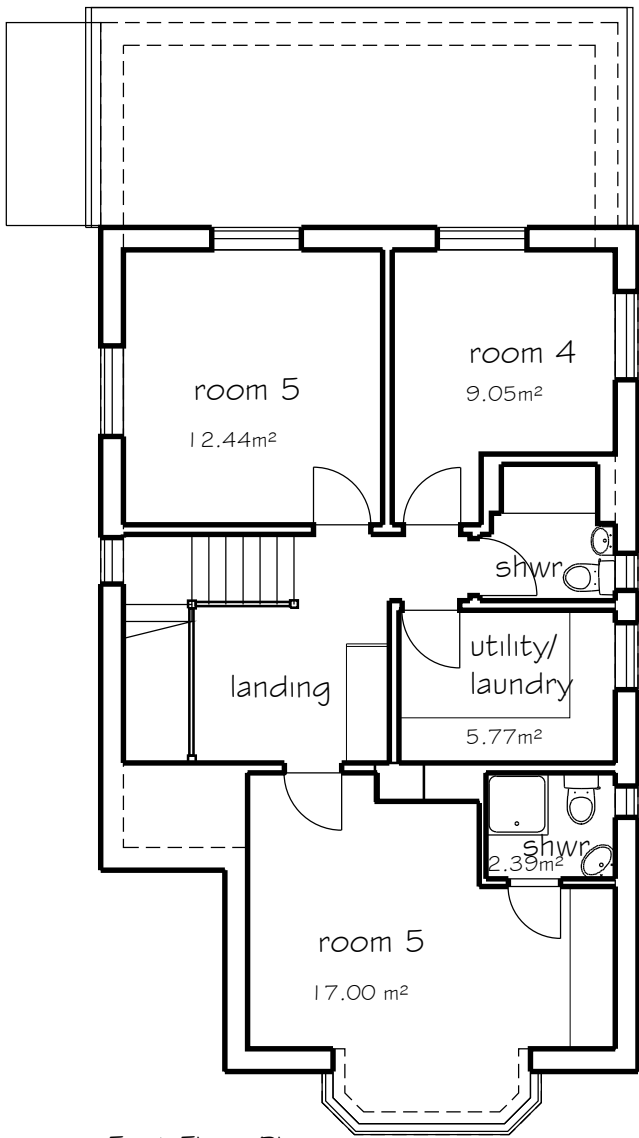
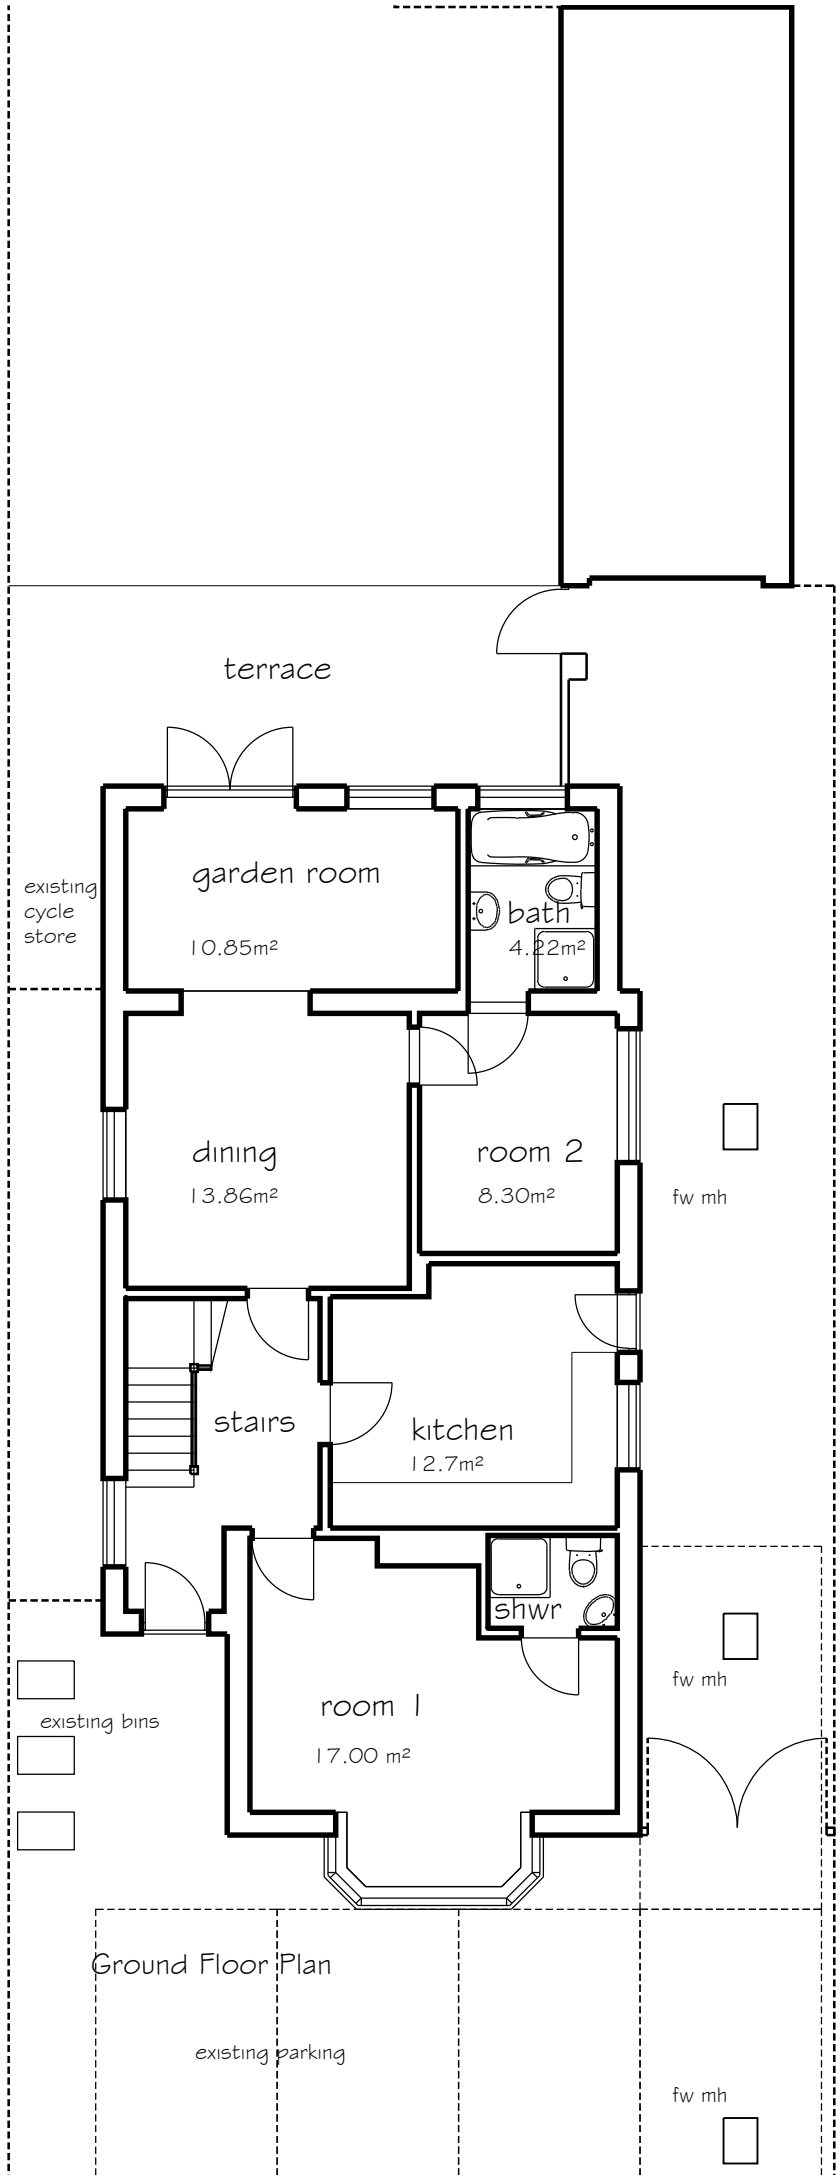



NOTES

Dimensions to be checked on site before placing material orders or commencing work.
Any discrepancies shall be reported immediately.

Do not scale from these drawings except for planning purposes.
Use figured dimensions only.

Where applicable this drawing is to be read in conjunction with other consultants' drawings.

This drawing is the copyright of hda projects ltd.

 

Rev	Date	Amendment
-----	------	-----------

hda projects

St Johns House - St Johns Street
Chichester - West Sussex - PO19 1UU
Tel: 07881287017
e-mail: hda@hda-projects.co.uk

For
R and SD Properties Ltd

Project
20 Nyewood Lane
Bognor Regis
PO21 2QB

Title
Floor Plans as Existing

Date	Drawn	Scale	Checked
Feb 2022	wm	1:100 @ A3	
Job Number	Prefix	Drawing Number	Revision
2021 68	P	02	