
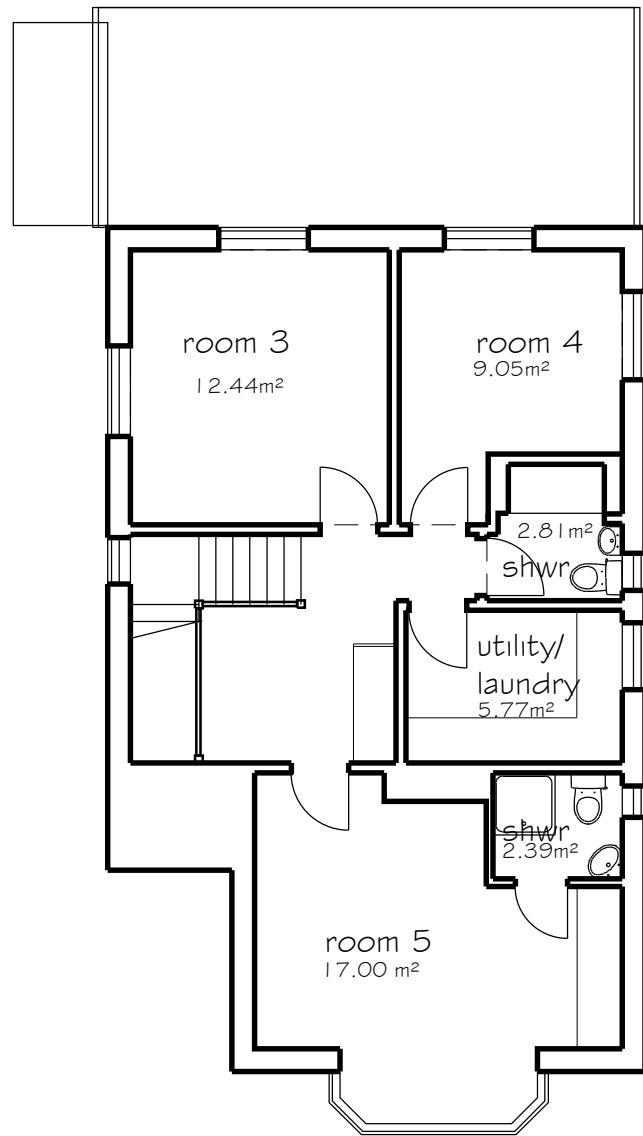


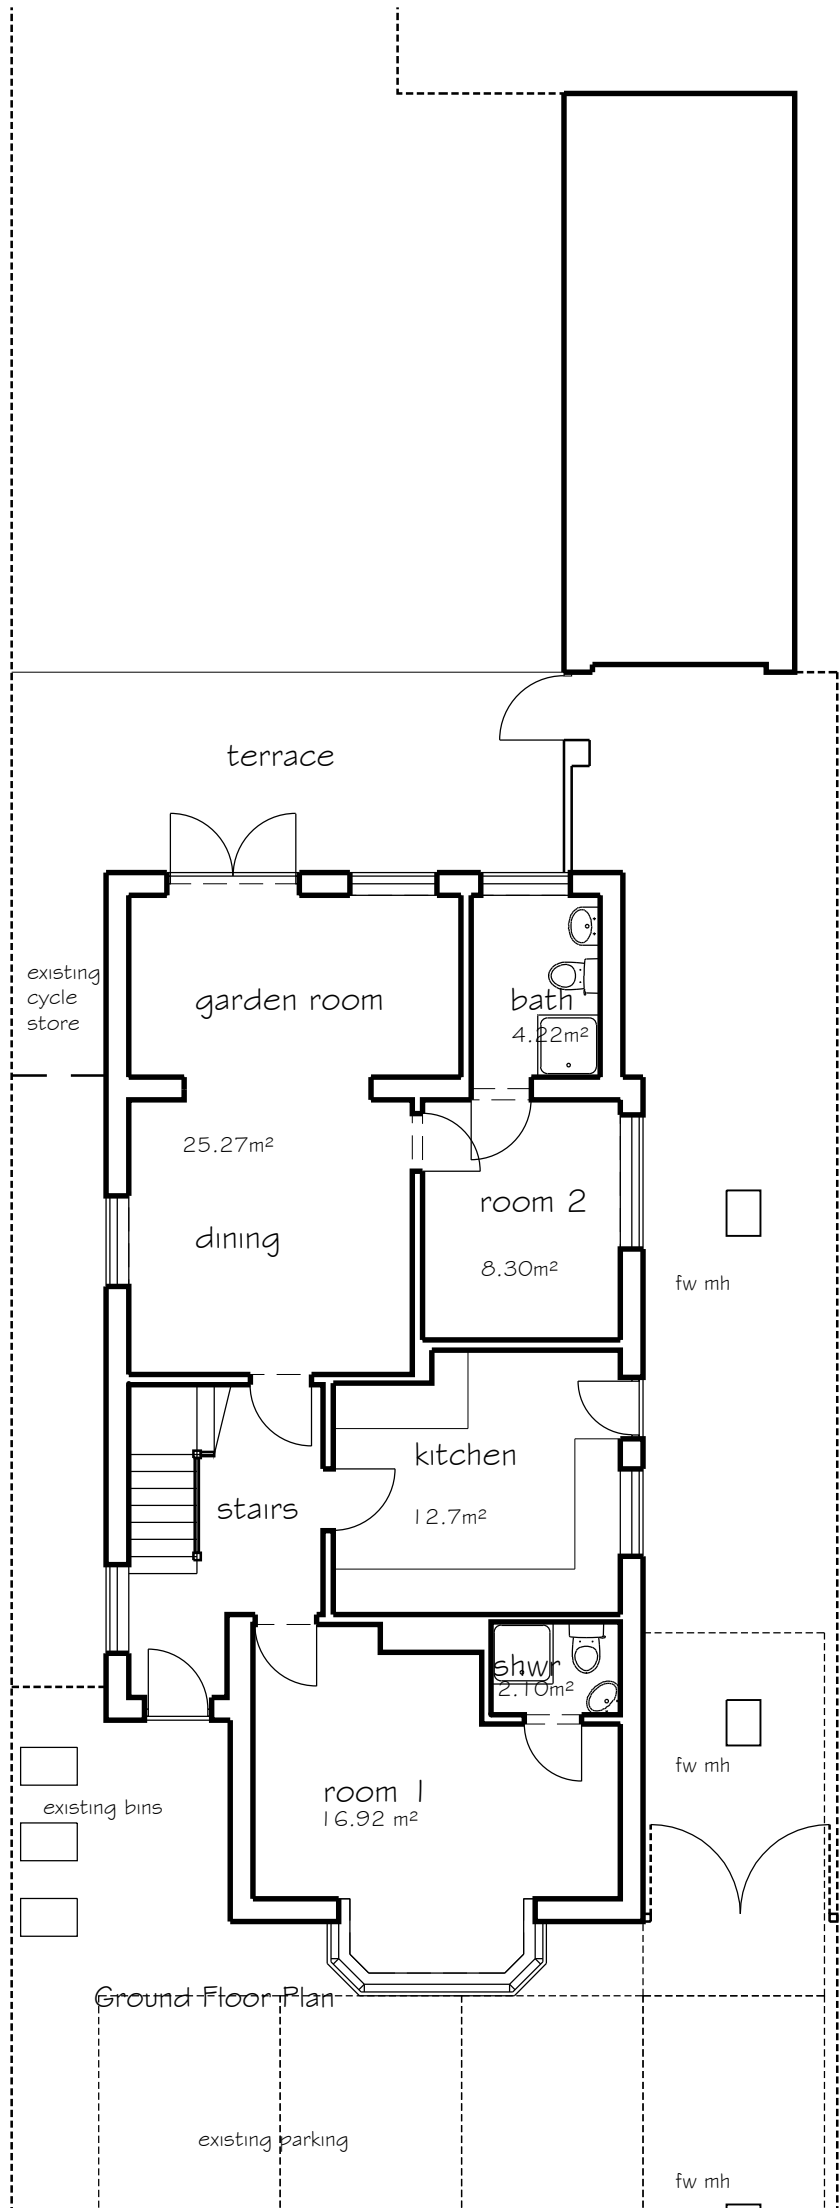

Extract from Houses in multiple occupation - Arun District Council June 2020

Table A: Room Sizes for where Occupants have Communal Dining Facilities

Min. Bedroom Size: Single 6.5 1 m2 Double 10.2m2

Min. Kitchen/Diner Size:
(dining facilities within the kitchen)
1-3 persons: 10m2
4-6 persons: 13m2
Each additional person: 1.5m2

Min. Kitchen Size:
(no dining facilities within the kitchen)
1-3 persons: 5m2 5 persons: 7m2
4 persons: 6m2
Each additional person: 1.5m2

Min. Communal Lounge / Dining
Room Size:
1-3 persons: 8.5m2
4-6 persons: 13m2
Each additional person: 1.5m2




NOTES:

Dimensions to be checked on site before placing material orders or commencing work.
Any discrepancies shall be reported immediately.

Do not scale from these drawings except for planning purposes.
Use figured dimensions only.

Where applicable this drawing is to be read in conjunction with other consultants' drawings.

This drawing is the copyright of hda projects ltd.

 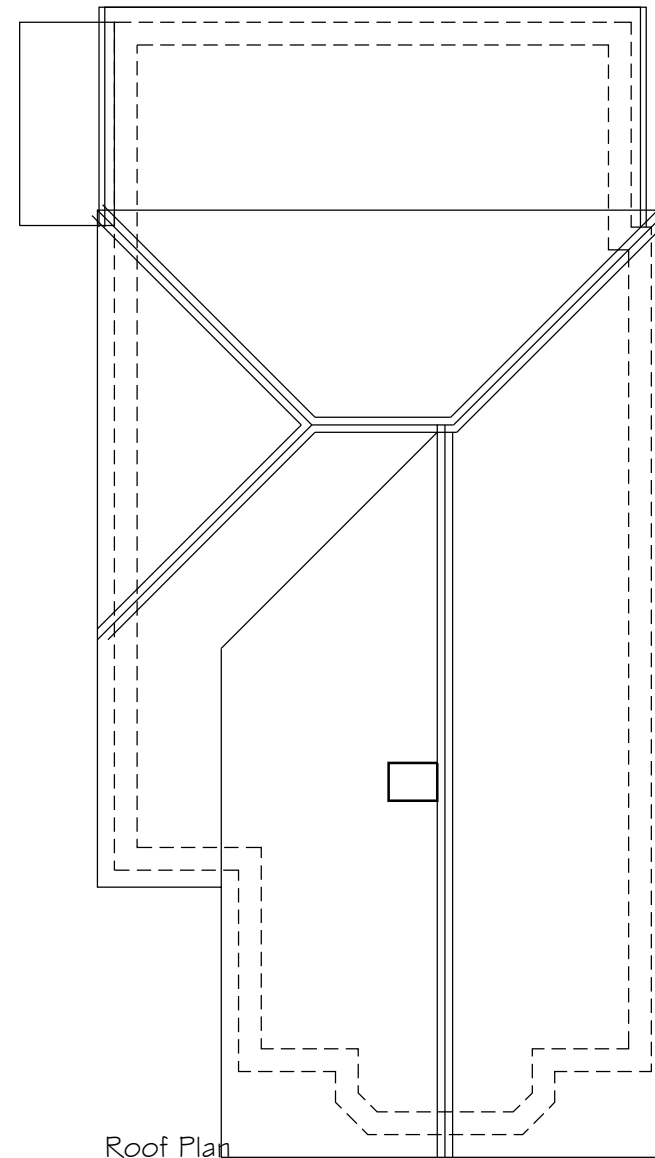 

Rev	Date	Amendment
-----	------	-----------

hda projects

St Johns House - St Johns Street
Chichester - West Sussex - PO19 1UU
Tel: 07881287017
e-mail: hdaprojects@talktalk.net

For
R and SD Properties Ltd

Project
20 Nyewood Lane
Bognor Regis
PO21 2QB

Title
Floor Plans as Proposed

Date	Drawn	Scale	Checked
Feb 2022	wm	1:100 @ A3	
Job Number	Prefix	Drawing Number	Revision
2021 68	P	04	