




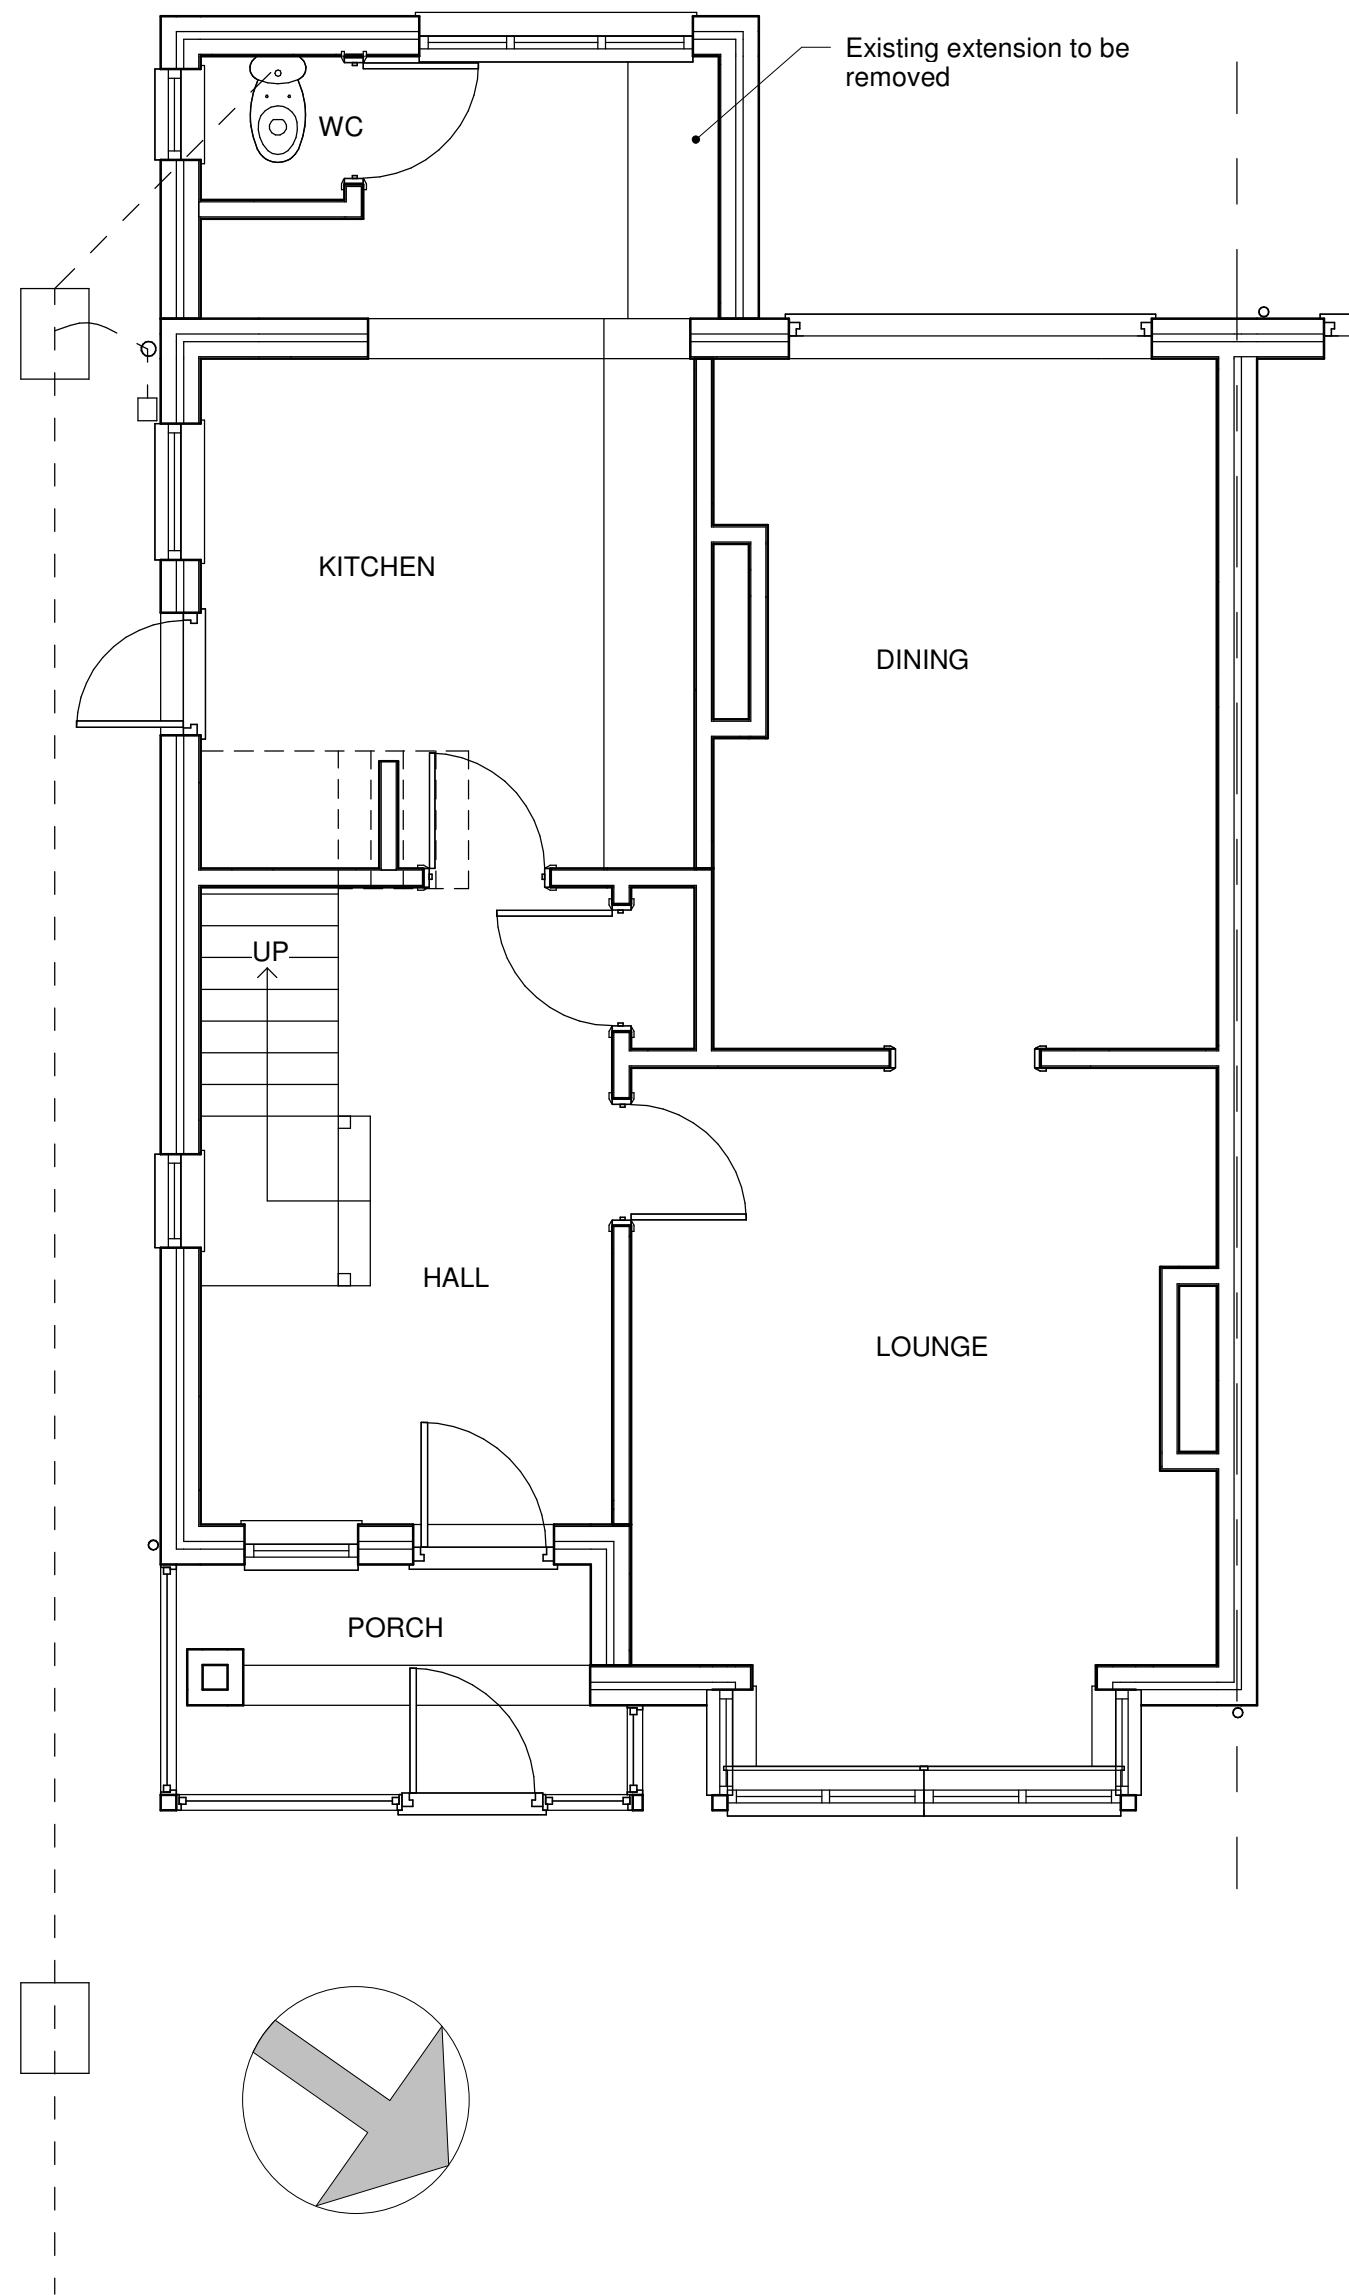

1 FFL Ground Existing
1 : 50

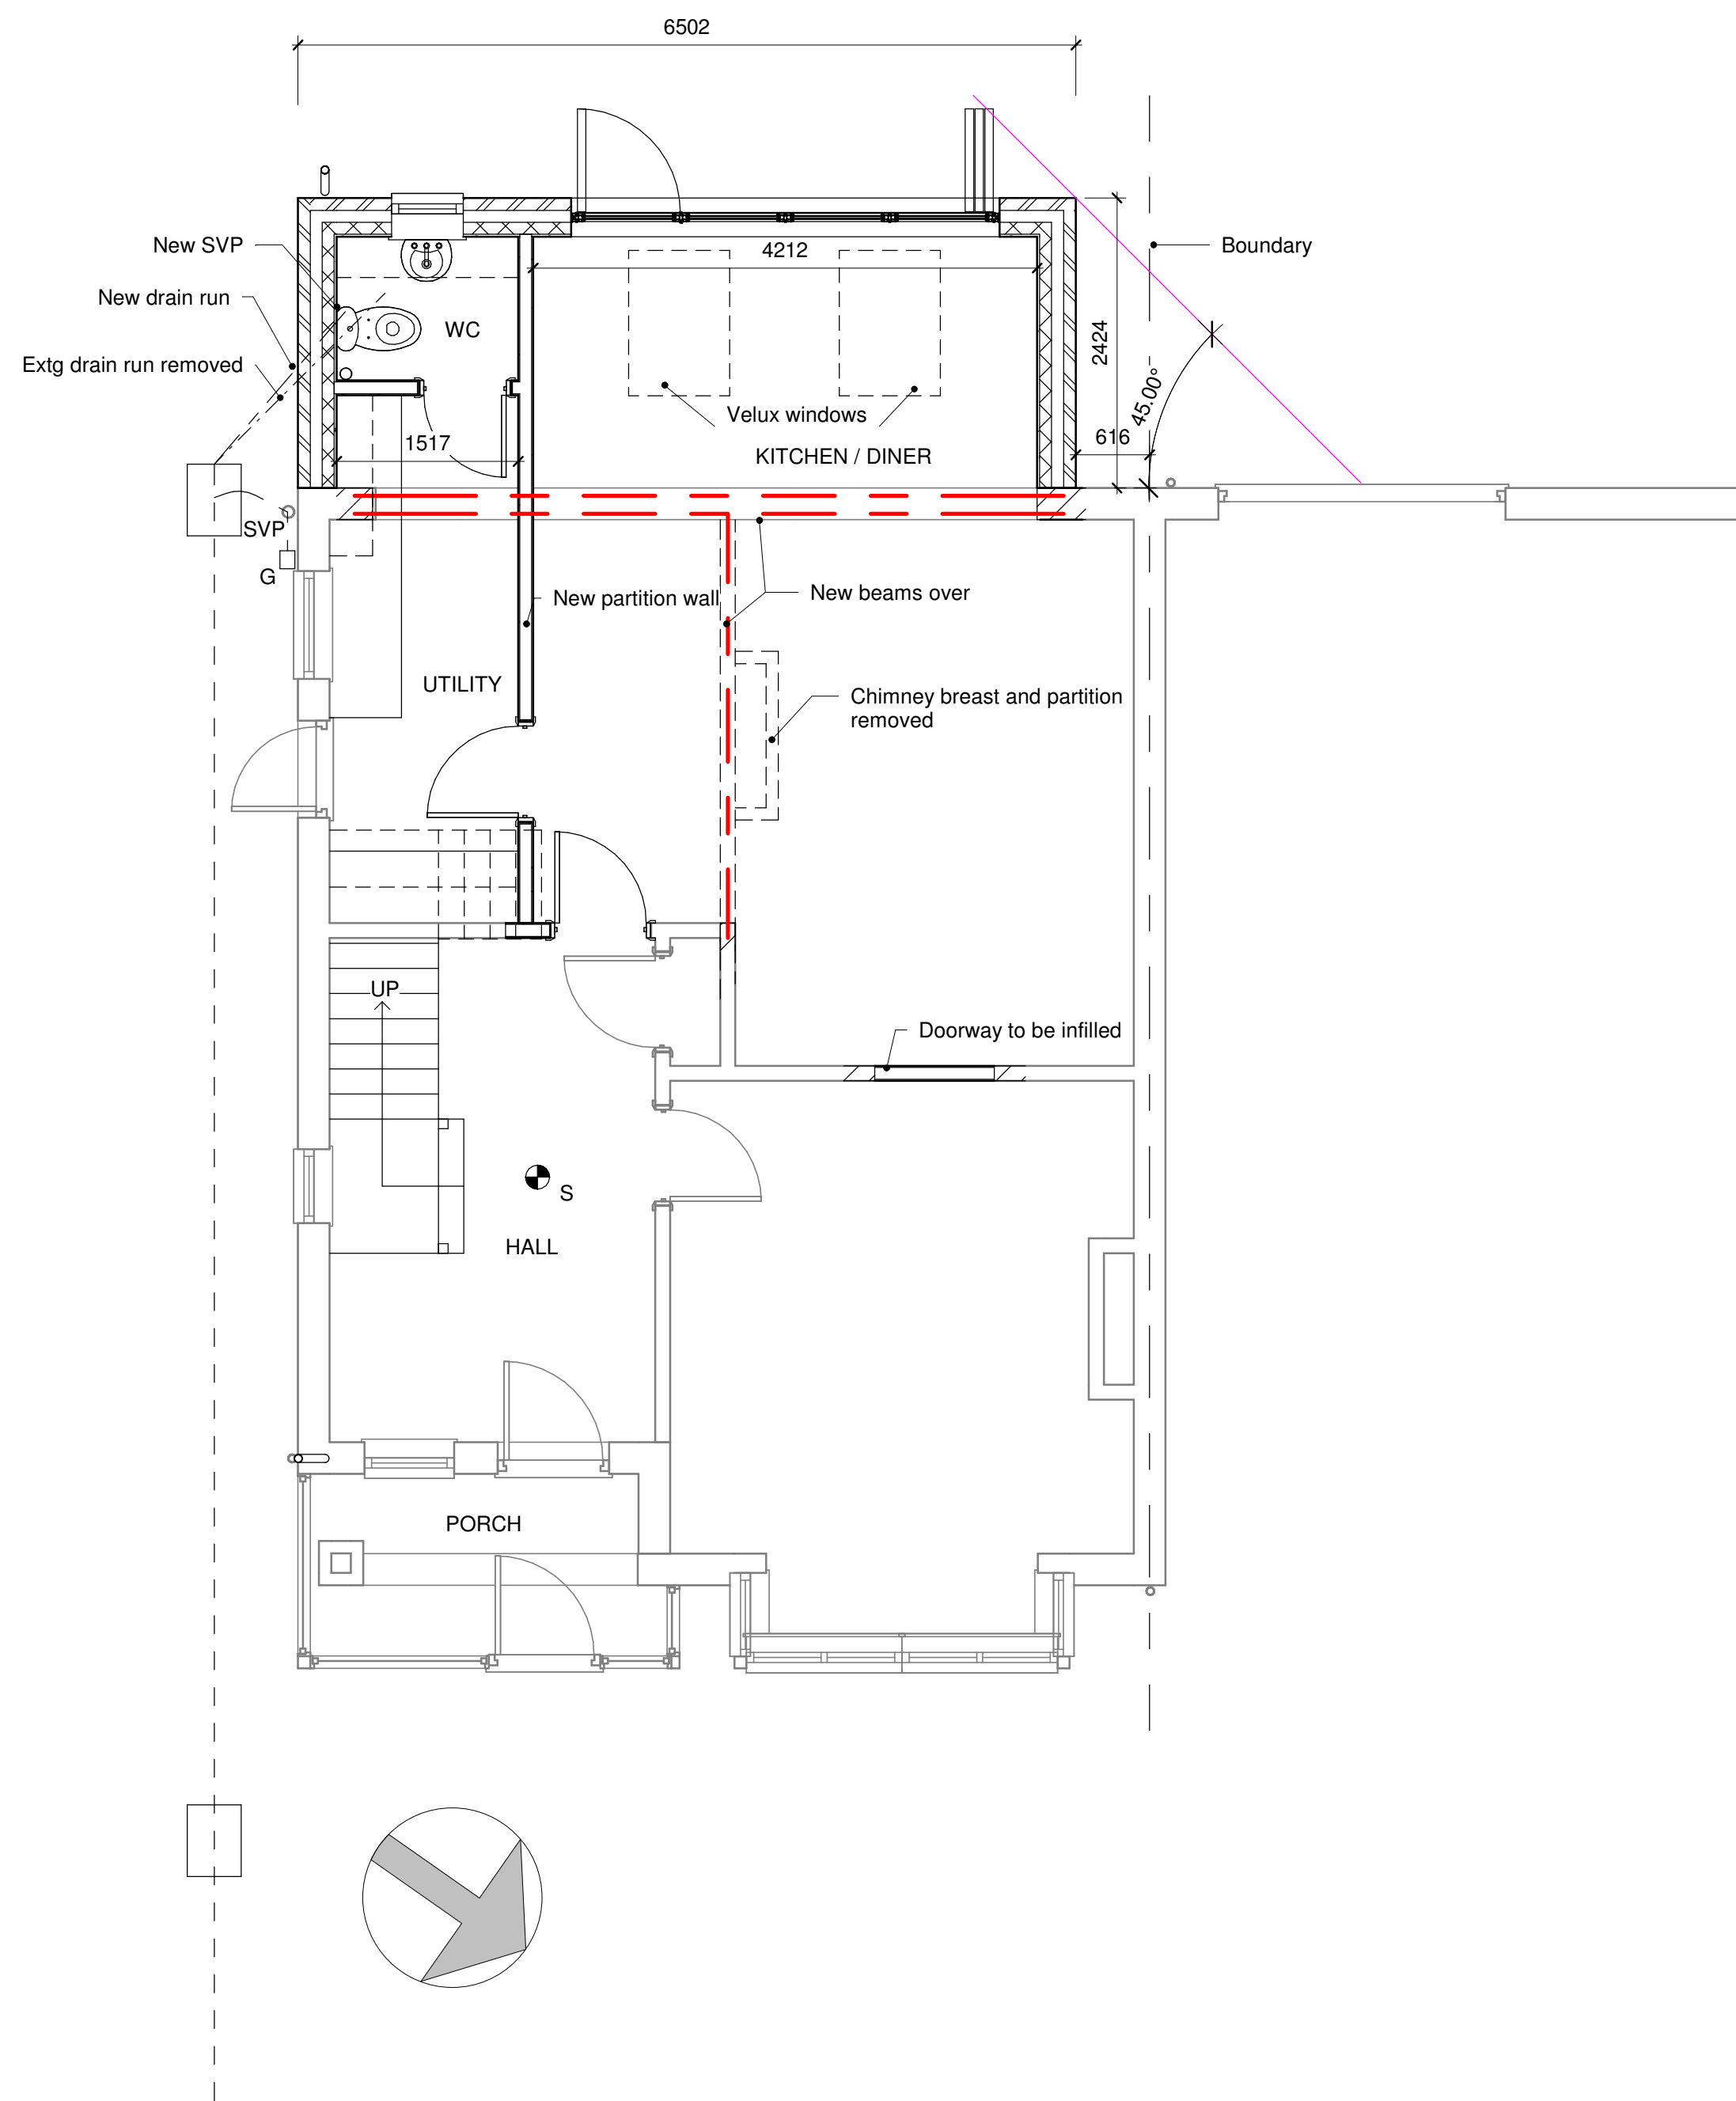

2 FFL Ground Proposed
1 : 50

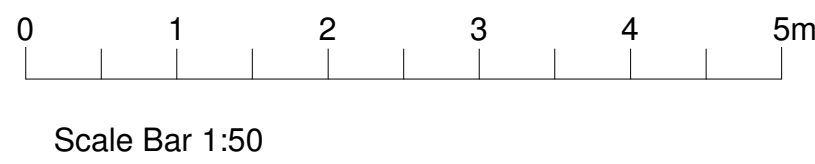

Do not scale, except for Planning purposes.
Use figured dimensions only.
This drawing is subject to copyright and
must not be reproduced without the
consent of A. Prior of AP architectural.

Revisions:

AP architectural
Design & Management

Alan Prior MCIAT
Southmead
West Bracklesham Drive
Bracklesham Bay
Chichester
West Sussex
PO20 8PH
01243 672589
www.aparchitectural.co.uk



PROJECT

**Proposed Rear
Addition**

TITLE

Floor Plans

CLIENT

**Mrs J. Harris, 58,
Hillsboro Road,
Bognor Regis**

DRAWN BY AP	CHECKED BY AP	DATE Feb 2018
SCALE (@ A1) 1 : 50	PROJECT NUMBER APA/078/Hillsboro	
DRAWING NUMBER 078/01		