




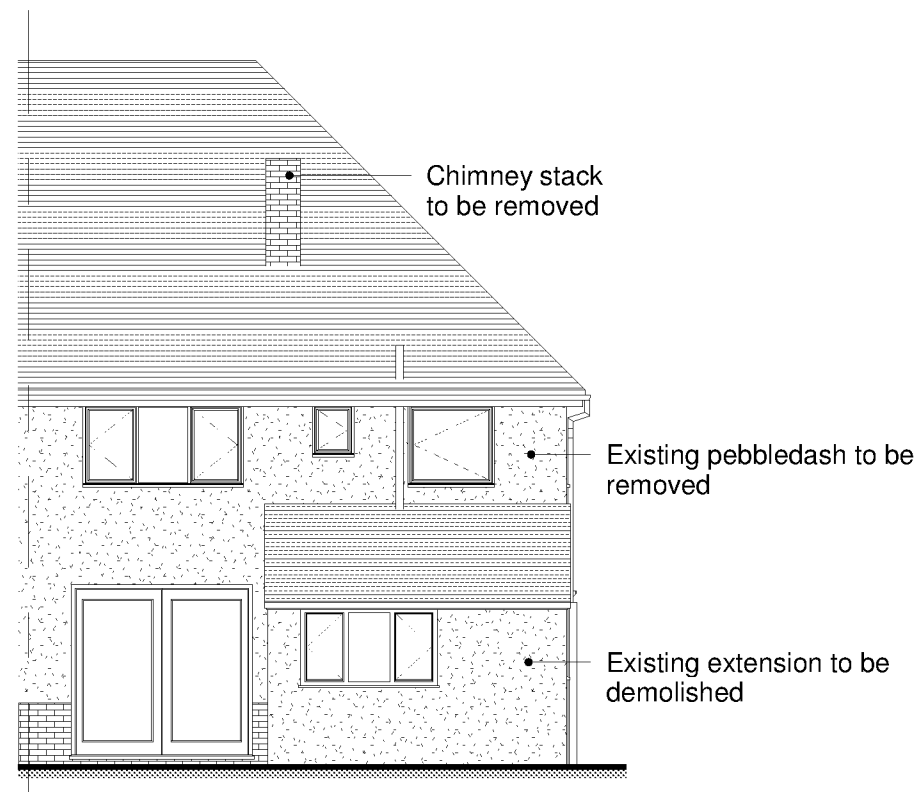


1 North West (Rear) Elevation Existing
1 : 100

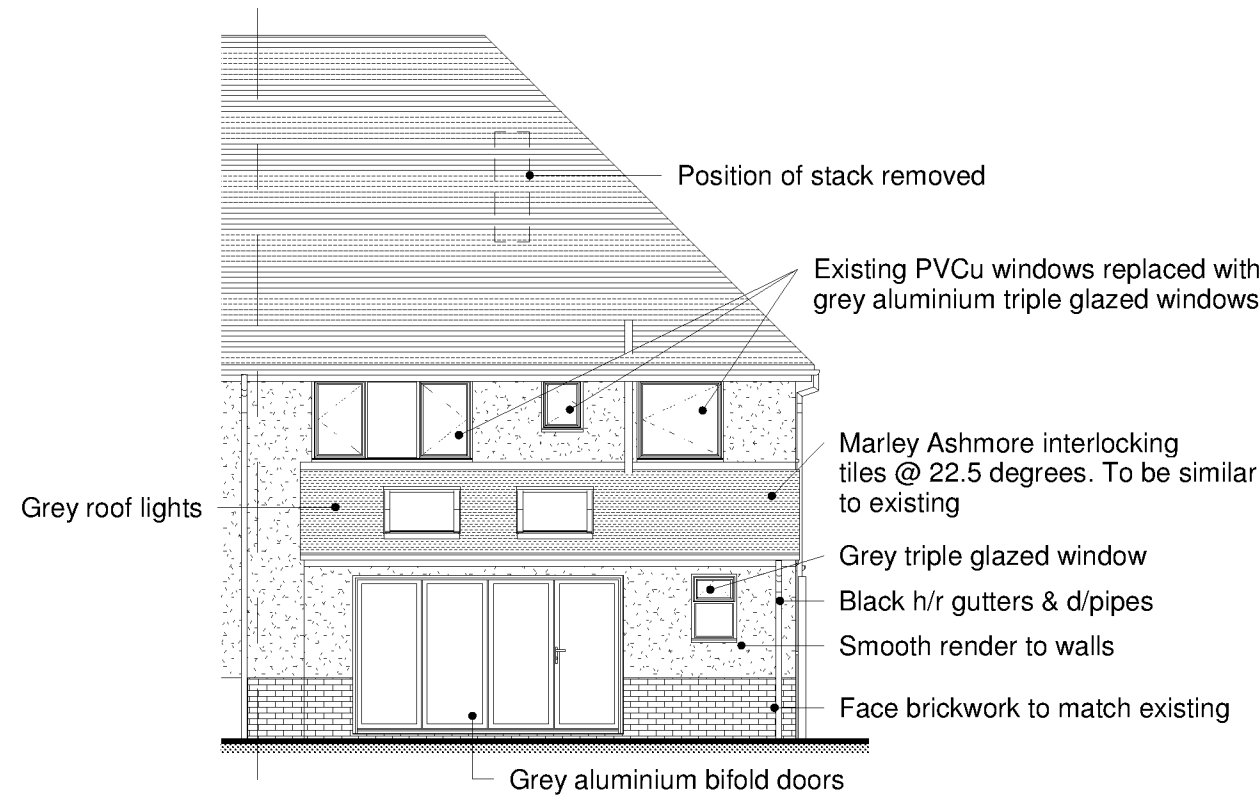

2 North West (Rear) Elevation Proposed
1 : 100

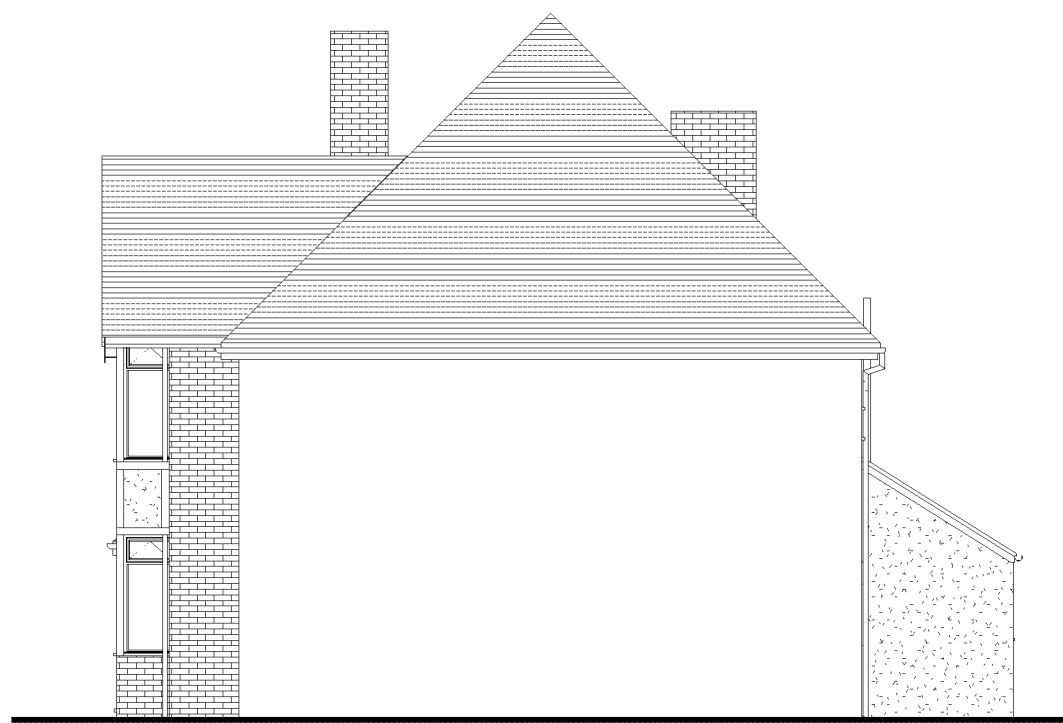

7 North East (Side) Elevation Existing
1 : 100

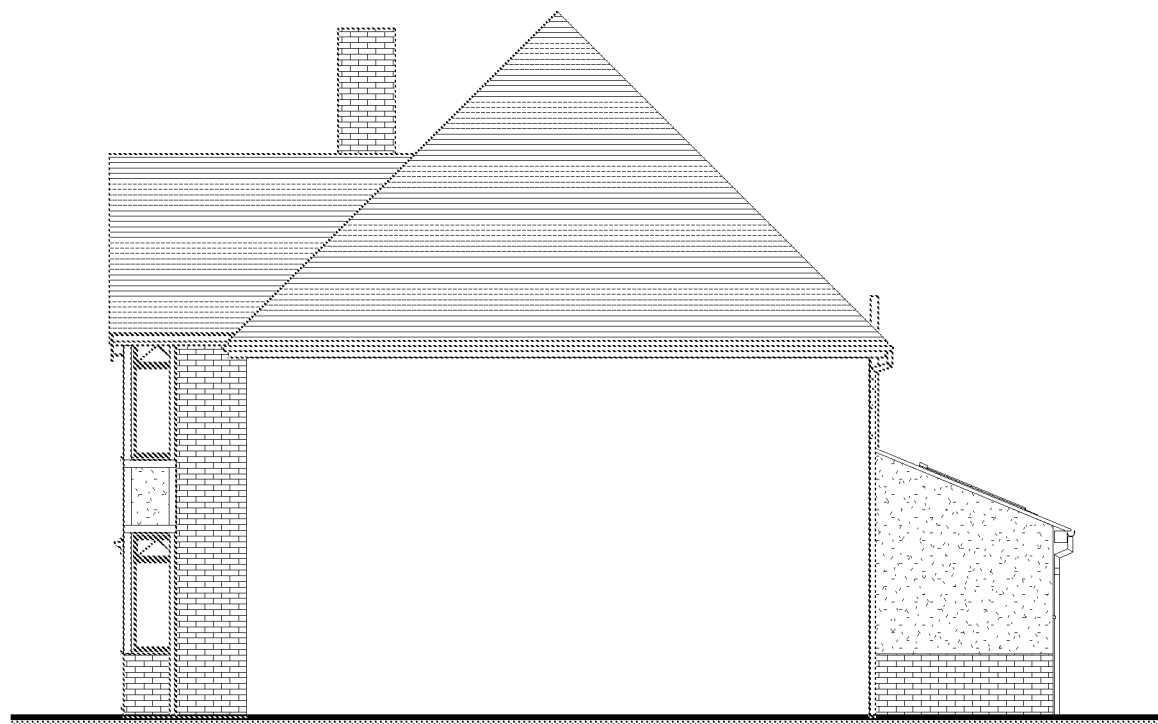

8 North East (Side) Elevation Proposed
1 : 100




3 South East (Front) Elevation Existing
1 : 100




4 South East (Front) Elevation Proposed
1 : 100



5 South West (Side) Elevation Existing
1 : 100

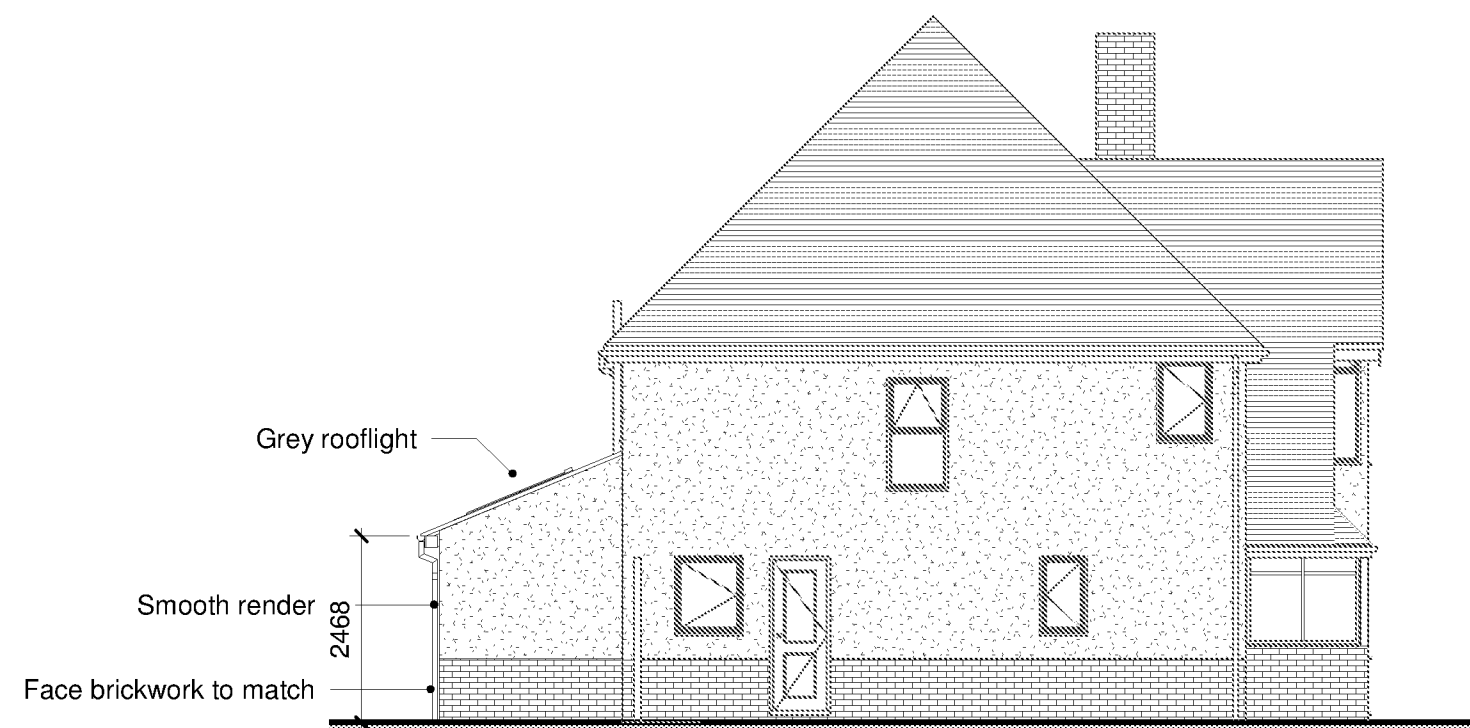

6 South West (Side) Elevation Proposed
1 : 100

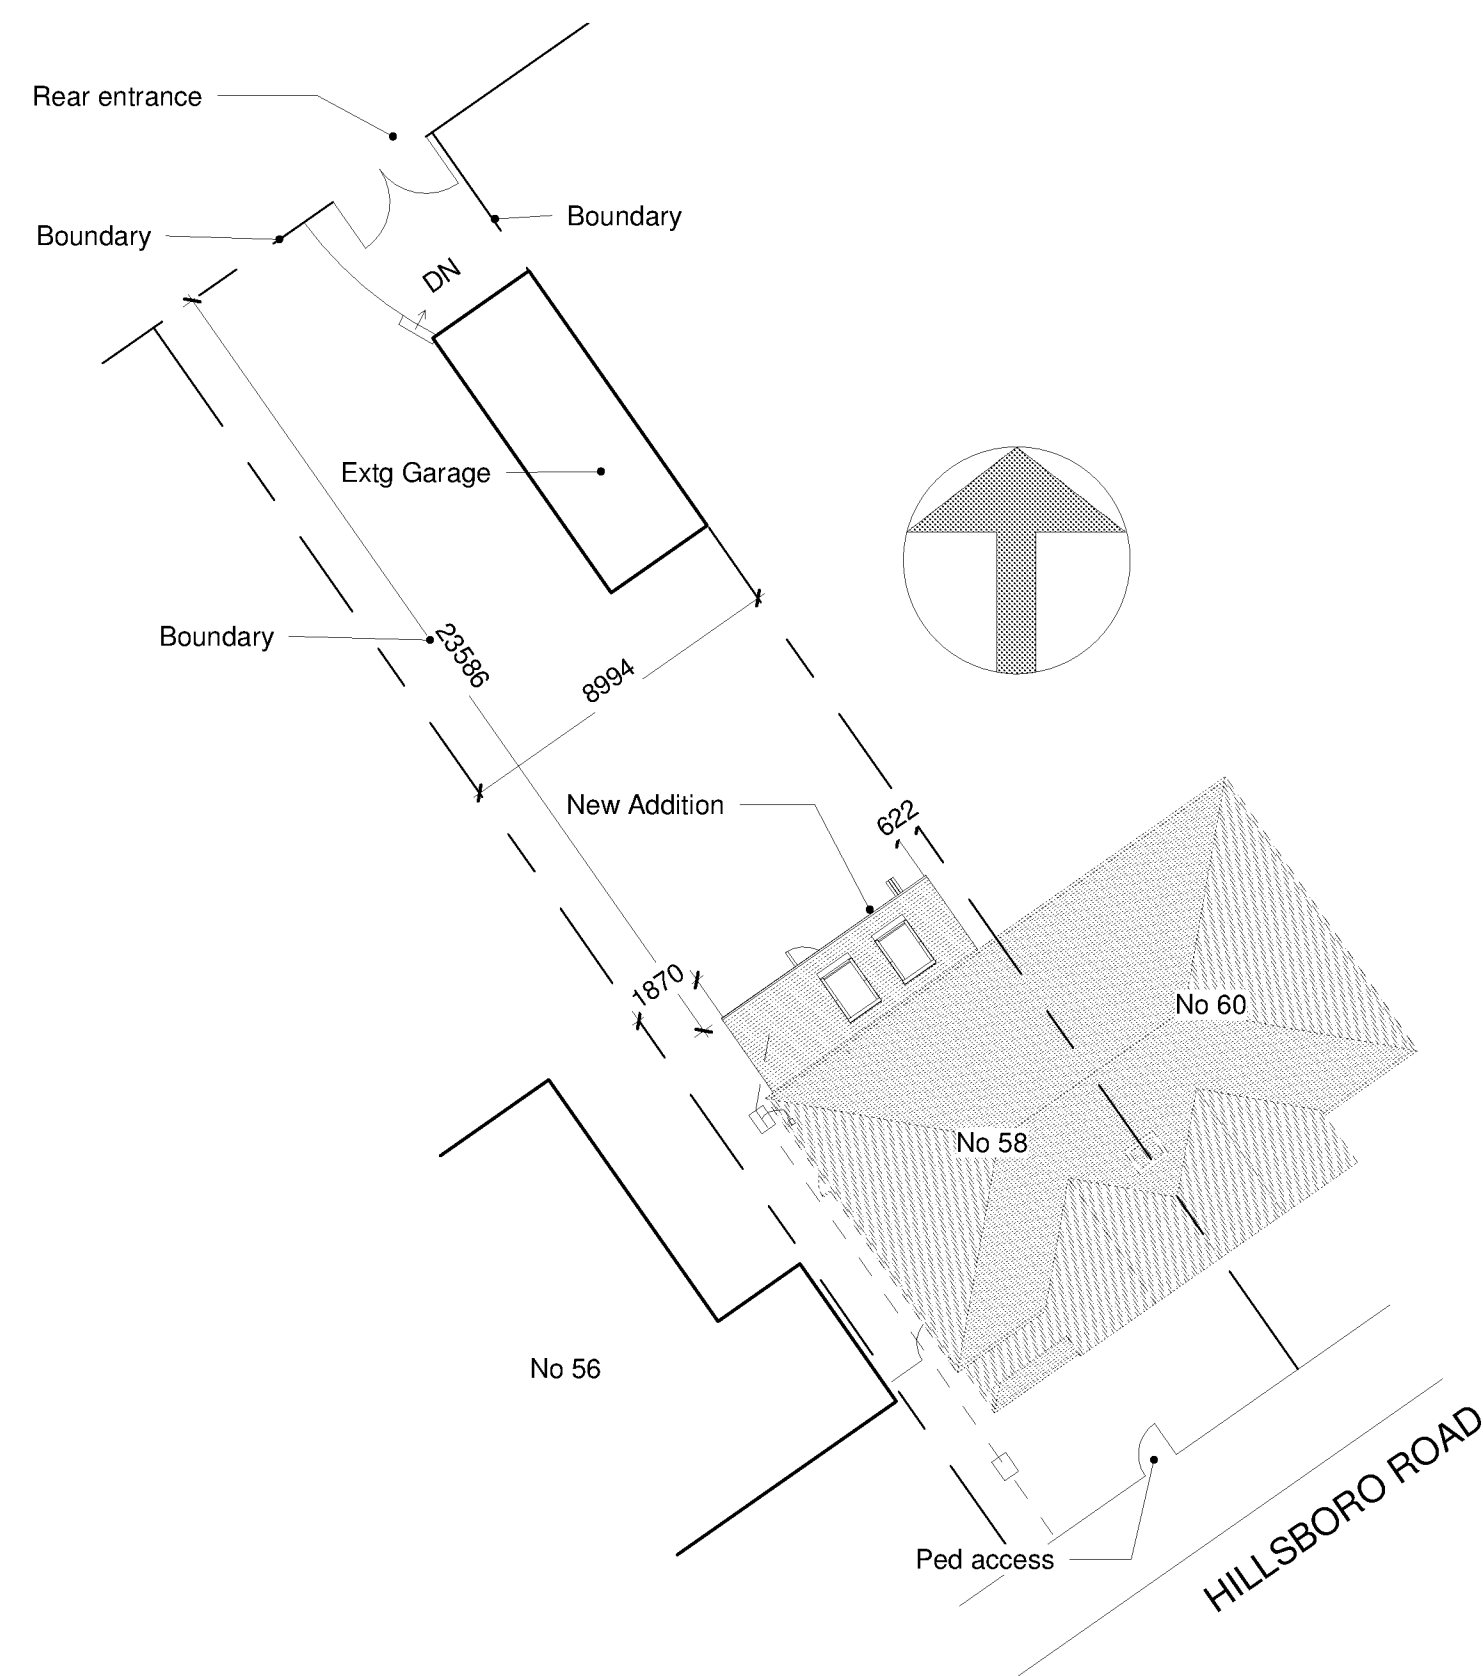

9 Site Plan
1 : 200

Do not scale, except for Planning purposes.
Use figured dimensions only.
This drawing is subject to copyright and
must not be reproduced without the
consent of A. Prior of AP architectural.

Revisions:

Rev A Dims to Site Plan added 12/03/2018

AP architectural
Design & Management

Alan Prior MCIAT
Southmead
West Bracklesham Drive
Bracklesham Bay
Chichester
West Sussex
PO20 8PH
01243 672589
www.aparchitectural.co.uk



PROJECT

Proposed Rear
Addition

TITLE

Elevations & Site
Plan

CLIENT

Mrs J. Harris, 58,
Hillsboro Road,
Bognor Regis

DRAWN BY AP	CHECKED BY AP	DATE Jan 2018
SCALE (@ A1) As indicated	PROJECT NUMBER APA/078/Hillsboro	
DRAWING NUMBER 078/02 Rev A		