



NOTES

This drawing should be read in conjunction with drawings
RBA.025/1001, 1012, 1014, 1015 and 1016


Survey Information on this drawing relating to dimensions and areas is subject to verification

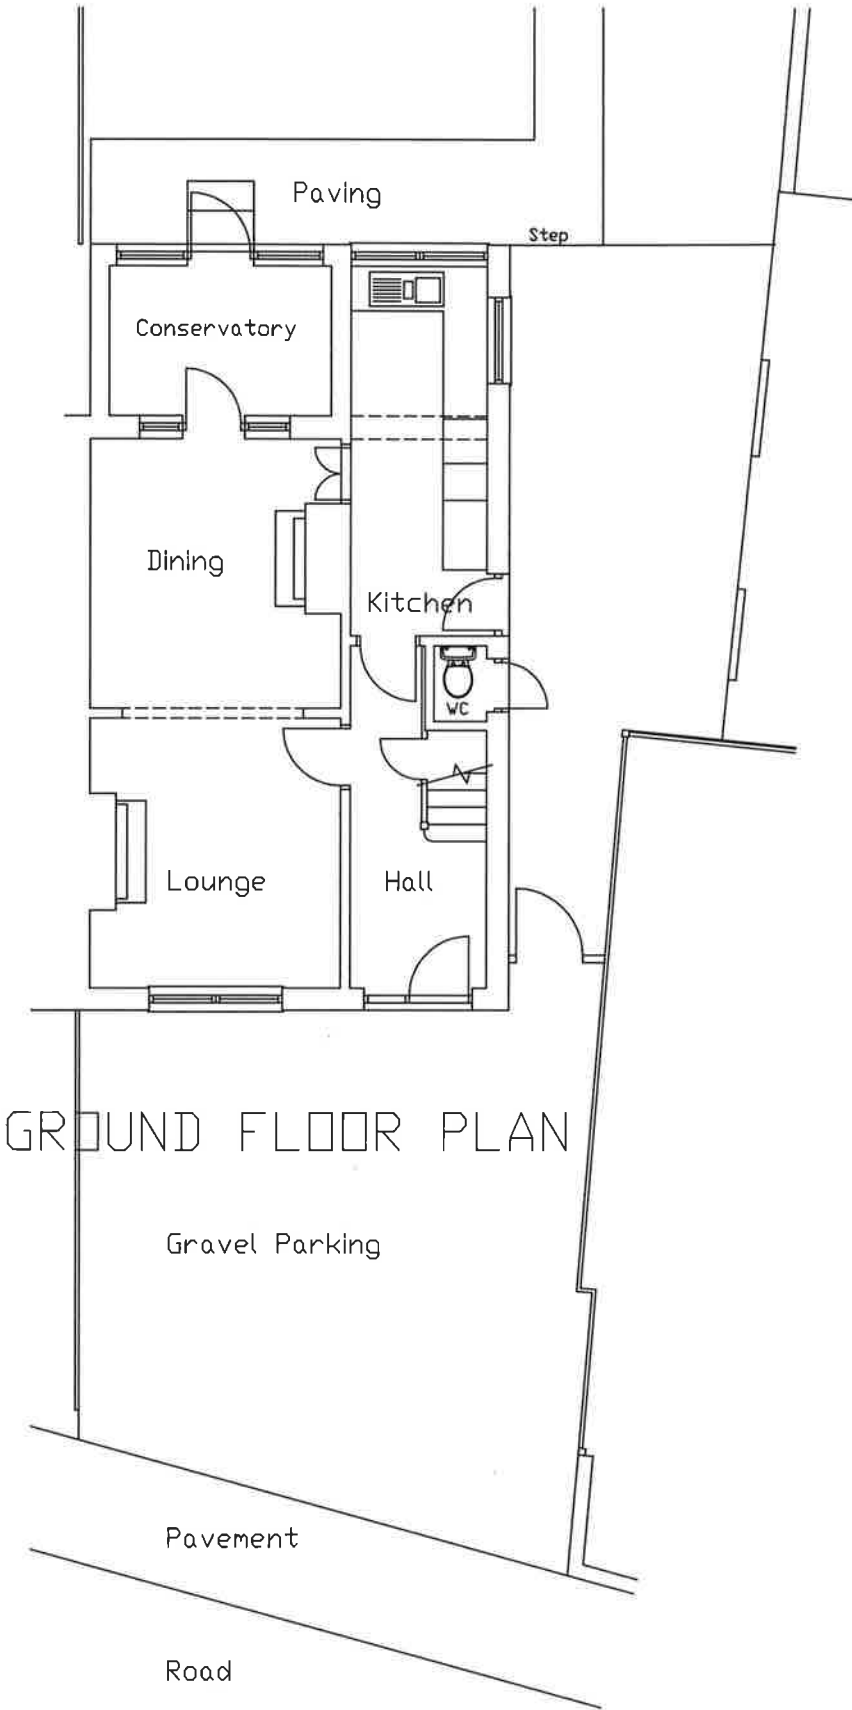

GROUND FLOOR PLAN

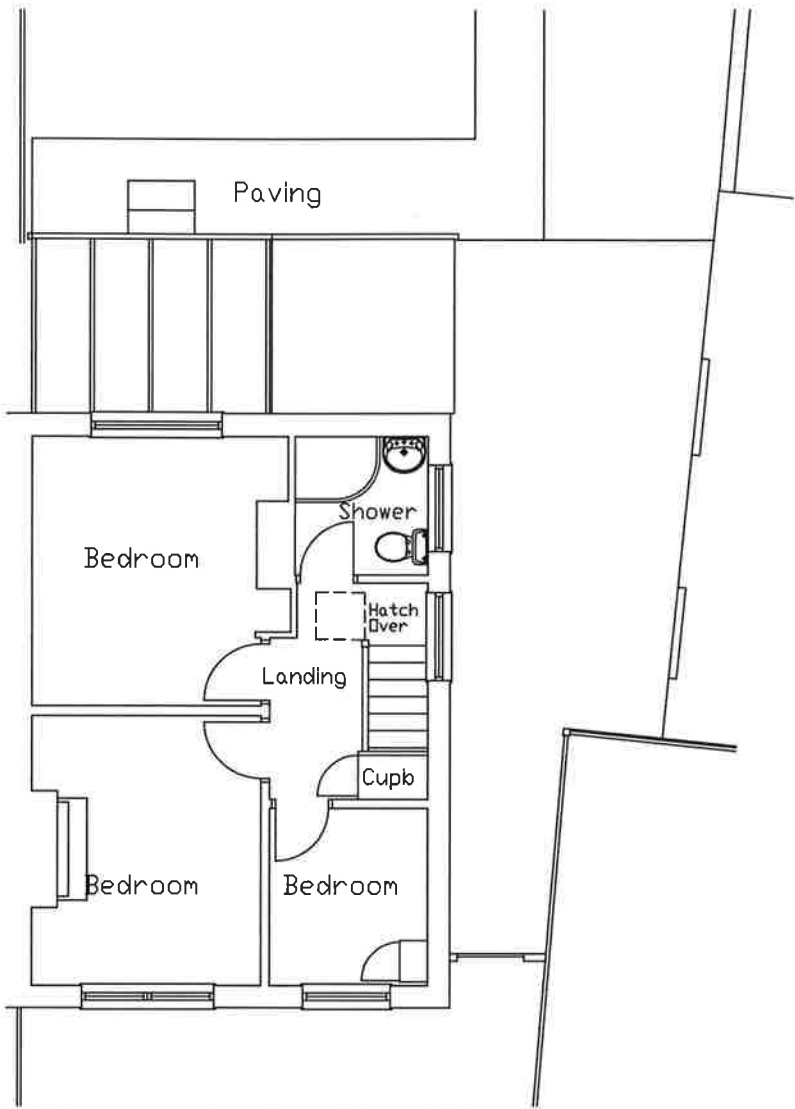

FIRST FLOOR PLAN

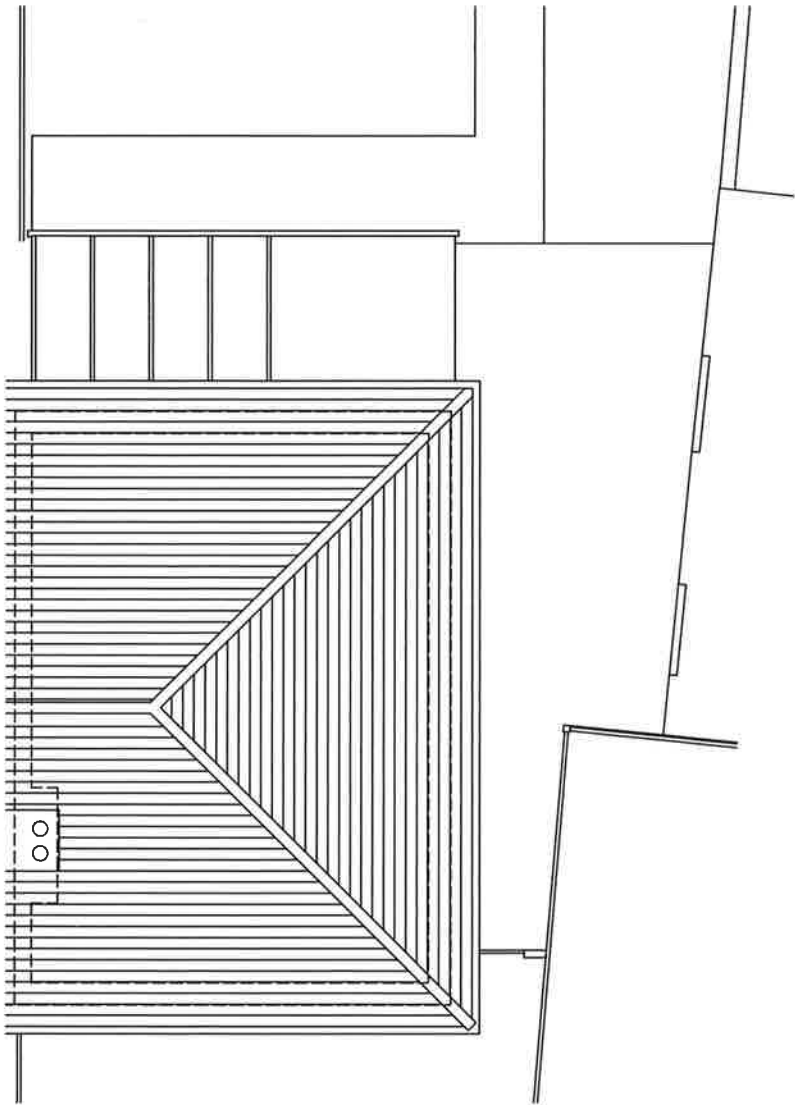

ROOF PLAN

computer reference Murphy.1013	project Proposed Alterations to House at 75 Mead Lane, Bognor Regis West Sussex PO22 8AP Mr and Mrs D Murphy	scale 1:100	title Plans as Existing	job no. RBA.025 / 1013	rev A
drawn by JTR		date AUG'18			