





NOTES

This drawing should be read in conjunction with drawings RBA.025/1001, 1012, 1013, 1014 and 1016


Survey Information on this drawing relating to dimensions and areas is subject to verification

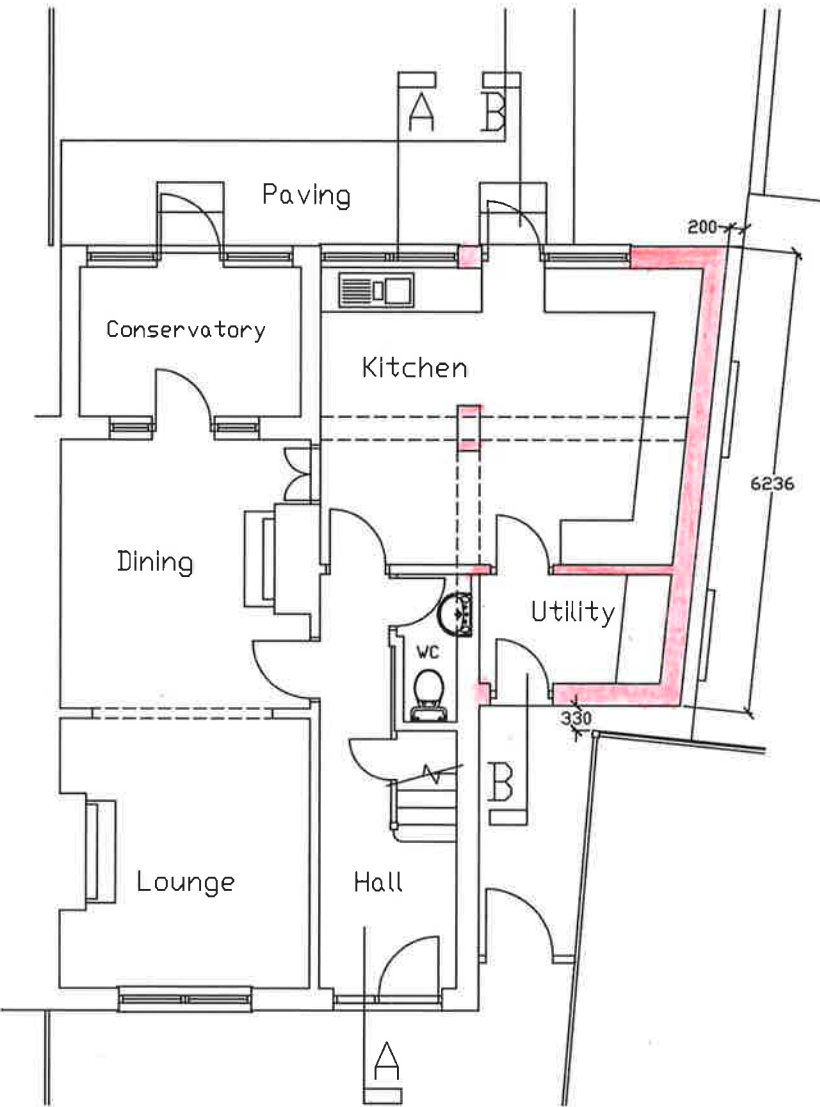

GROUND FLOOR PLAN

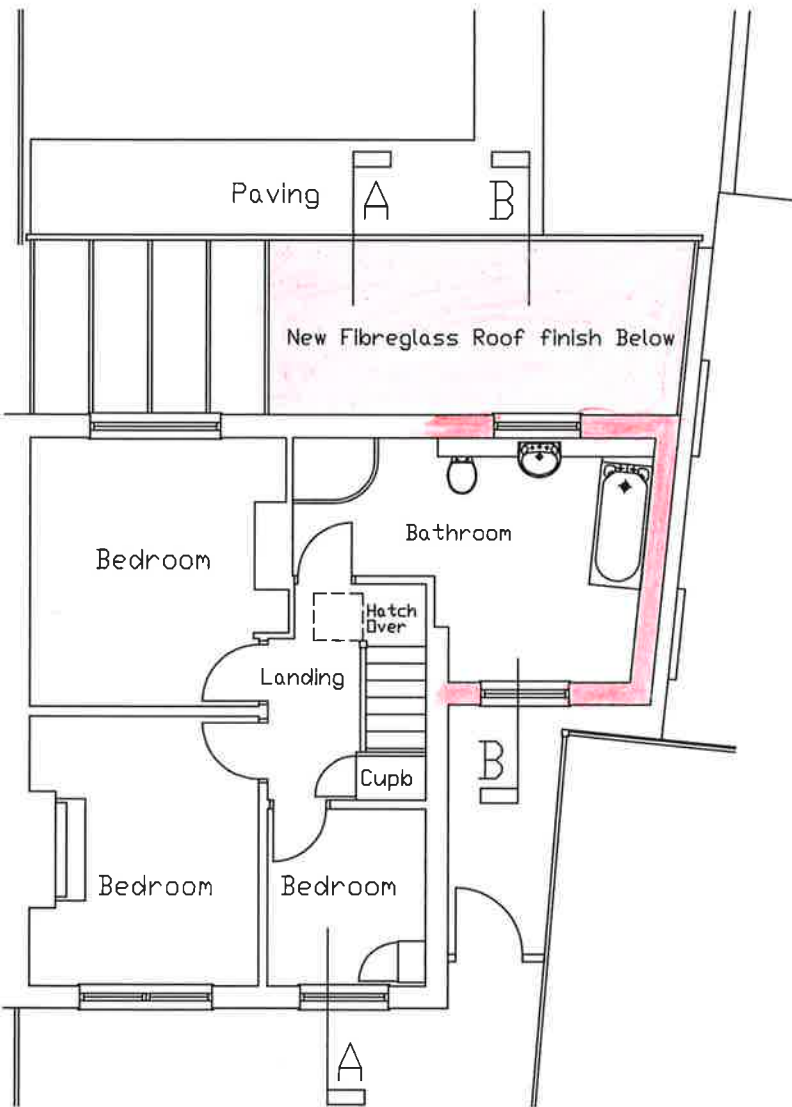

FIRST FLOOR PLAN

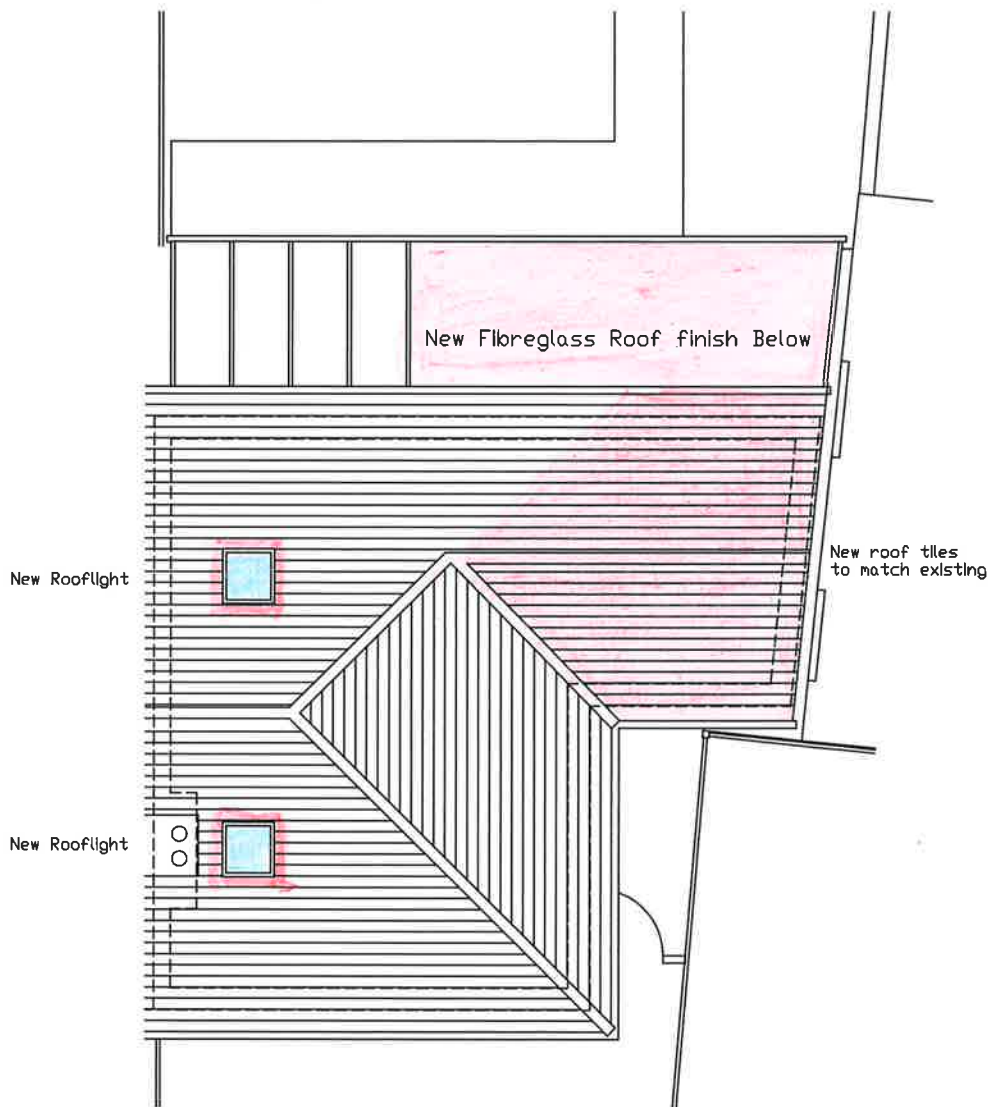

ROOF PLAN

computer reference Murphy.1015	project Proposed Alterations to House at 75 Mead Lane, Bognor Regis West Sussex PO22 8AP Mr and Mrs D Murphy	scale 1:100	title Plans as Proposed	job no. RBA.025	drwg no. 1015	rev A
drawn by JTR		date SEP'18				