


NOTES

This drawing should be read in
conjunction with drawings
RBA.025/1001, 1012, 1013, 1015 and 1006


Survey Information on this drawing
relating to dimensions and areas is
subject to verification



FRONT ELEVATION

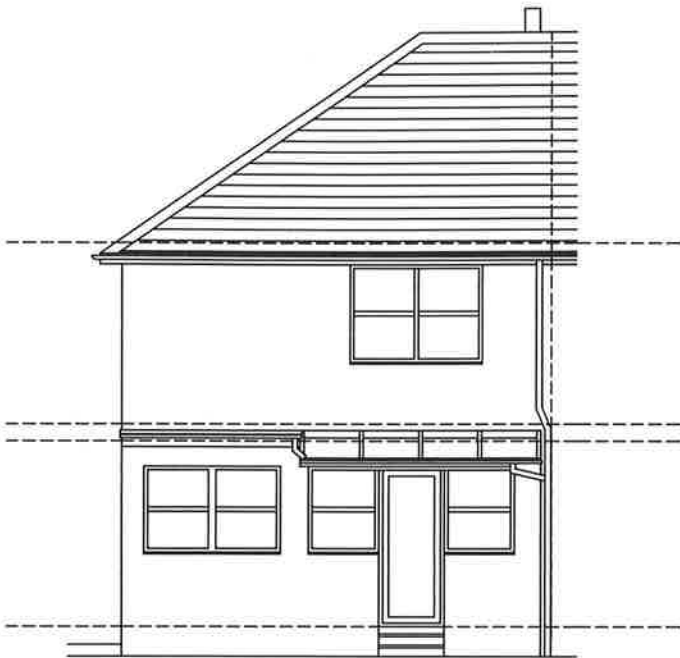

REAR ELEVATION

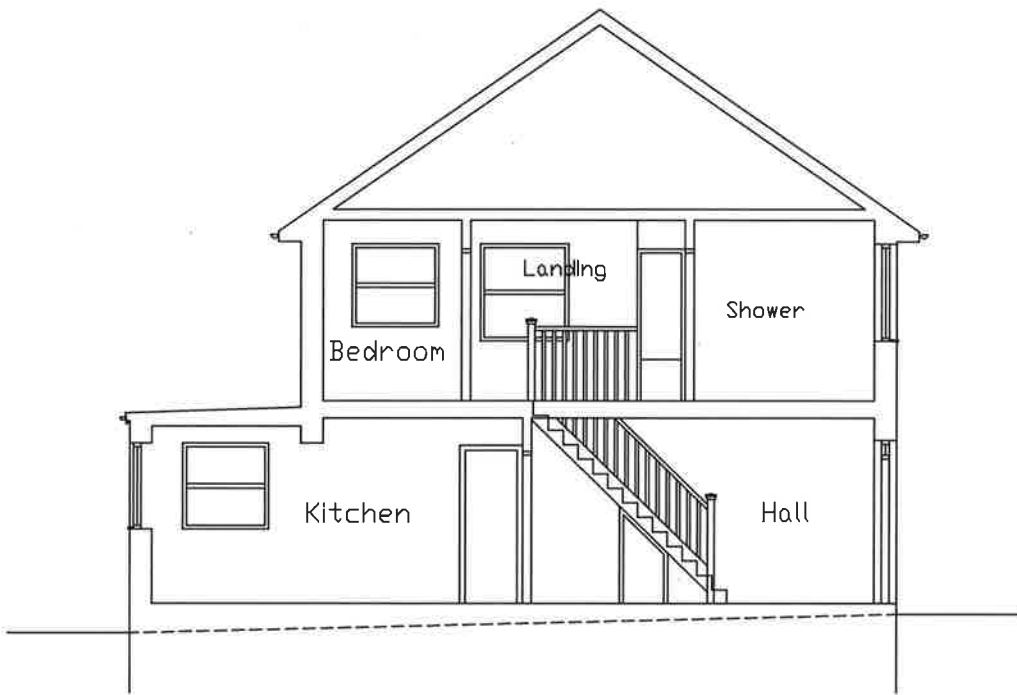

SECTION A-A



SIDE ELEVATION

computer reference Murphy.1014	project Proposed Alterations to House at 75 Mead Lane, Bognor Regis West Sussex PO22 8AP Mr and Mrs D Murphy	scale 1:100	title Sections and Elevations as Existing	job no. RBA.025	drwg no. 1014	rev A
drawn by JTR		date SEP'18				